


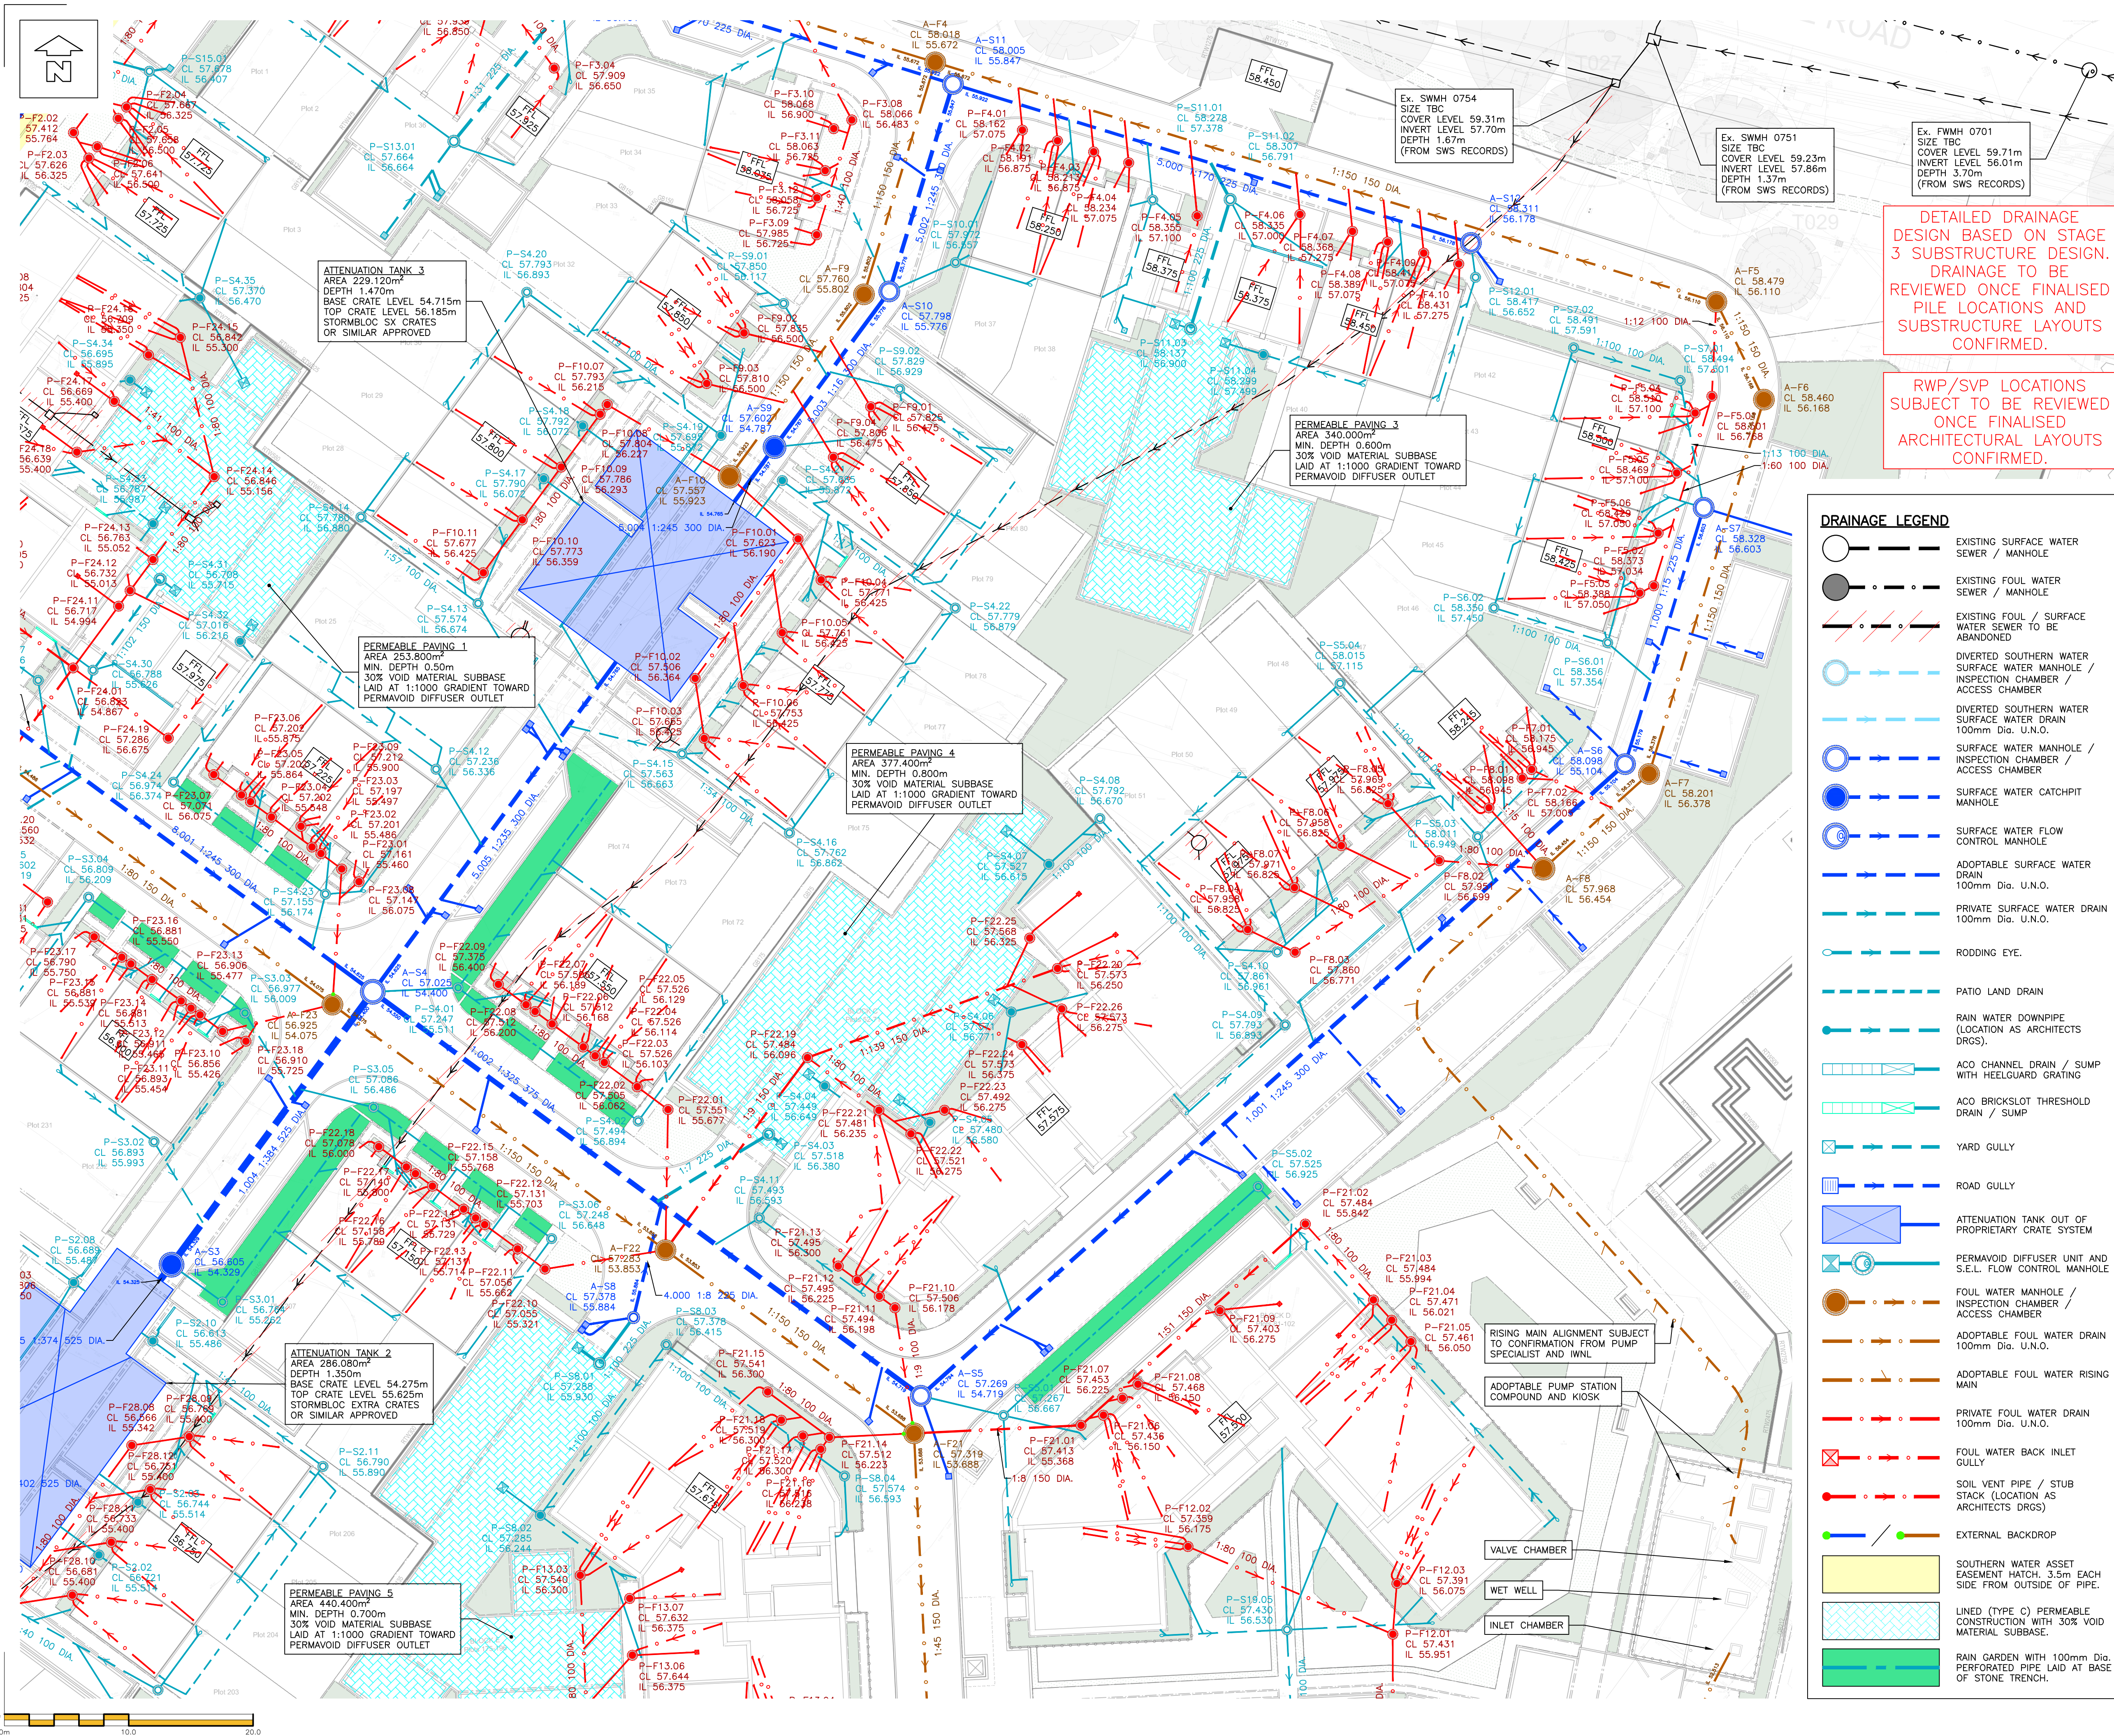

NOTES

© This drawing is the copyright of ARCH Associates Limited. It may not be copied, altered or reproduced without their written authority.
This drawing must not be scaled. IF IN DOUBT ASK.

GENERAL NOTES

1. THIS DRAWING IS TO BE READ IN CONJUNCTION WITH ALL RELEVANT ARCHITECTS, ENGINEERS AND SPECIALISTS DRAWINGS AND DETAILS.
2. ALL FIGURED DIMENSIONS TO BE TAKEN IN PREFERENCE TO SCALED DIMENSIONS.
3. ANY DISCREPANCIES BETWEEN THIS DRAWING AND OTHER INFORMATION IS TO BE BROUGHT TO THE ATTENTION OF THE ENGINEER PRIOR TO THE COMMENCEMENT OF THE WORKS ON SITE.
4. THE MAIN CONTRACTOR SHALL BE RESPONSIBLE FOR THE SET OUT AND ACCURACY OF ALL DIMENSIONS.
5. THE CONTRACTOR IS TO ENSURE THE STABILITY AND STRUCTURAL INTEGRITY OF THE EXISTING PROPERTY AT ALL TIMES DURING THE CONSTRUCTION. THE CONTRACTOR IS RESPONSIBLE FOR ALL PROPPING AND SHORING AS REQUIRED.
6. MAIN CONTRACTOR TO PROVIDE AND FIX SUITABLE BRACING AND PROPPING FOR ALL ELEMENTS IN THE TEMPORARY CONDITION DURING THE CONSTRUCTION, SUCH AS TO ENSURE STRUCTURE STABILITY AT ALL TIMES.
7. IT IS THE CONTRACTORS SOLE RESPONSIBILITY FOR ASCERTAINING THE DISPOSITION OF ANY OFF-SITE EXCAVATED SPOIL, NO CLAIM RESULTING FROM ABNORMAL TIP REQUIREMENTS WILL BE ENTERTAINED.

DRAINAGE NOTES

1. REFER TO DRAWING 17100-AAL-XX-XX-T-C-5199 FOR COMPREHENSIVE DRAINAGE NOTES.


KEY TO HEALTH AND SAFETY SYMBOLS

THESE NOTES ARE BASED ON THE USE OF
EXPERIENCED AND COMPETENT CONTRACTORS
CARRYING OUT THE WORK USING AN
APPROVED SAFE METHOD OF WORKING

- | | |
|---|--|
|  | INDICATES A RESIDUAL RISK REQUIRING A COMPULSORY ACTION |
|  | INDICATES A RESIDUAL RISK REQUIRING A PROHIBITIVE ACTION |
|  | INDICATES A RESIDUAL RISK AS A WARNING |
|  | INDICATES A RESIDUAL RISK FOR INFORMATION |

COLOURED DRAWING

REQUEST A COLOURED COPY IF
THIS STAMP IS NOT RED

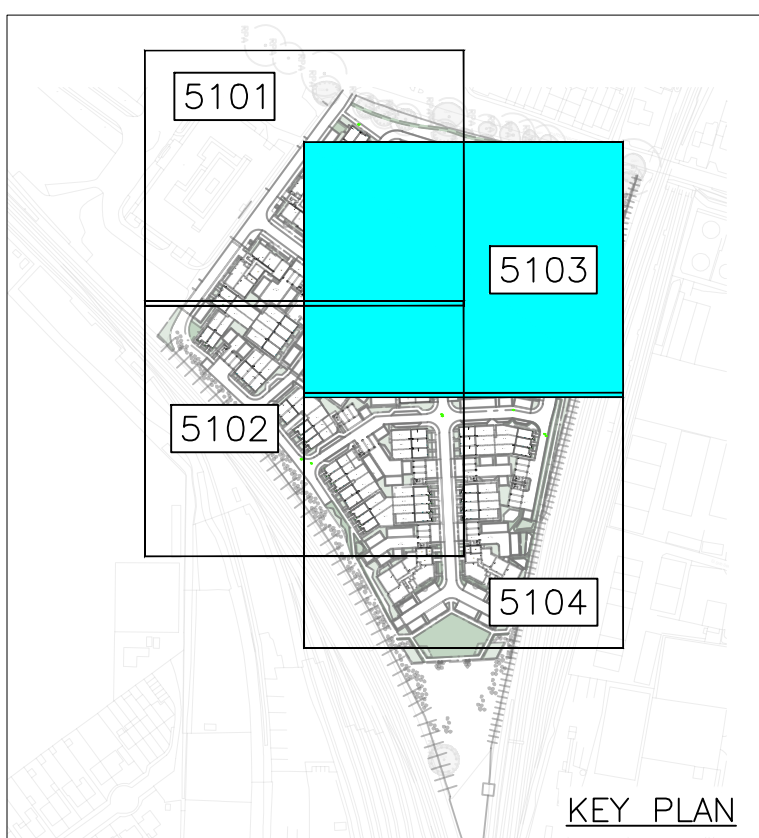

P09	31.07.2026	STAGE 4 DESIGN	TA
P08	27.04.2026	ADOPTABLE ROAD EXTENTS INCORPORATED	TA
P07	28.11.2025	REVISED LEVELS INCORPORATED	TA
Rev.	Date	Description	By



Client LOVELL	Client project code DS0411
------------------	-------------------------------

Architect
HGP ARCHITECTS

Project title

PHASE 3, NORVARTIS SITE,
HORSHAM, WEST SUSSEX.

Drawing title
**DRAINAGE,
SHEET 3.**

Scale	Paper size	Date	Drawn by	Checked by	Status
1:250	A1	DEC 2024	TA	CH	S3

Name _____

Project code	Originator	Functional breakdown	Spatial breakdown	Form	Discipline	Number	Revision
--------------	------------	----------------------	-------------------	------	------------	--------	----------