


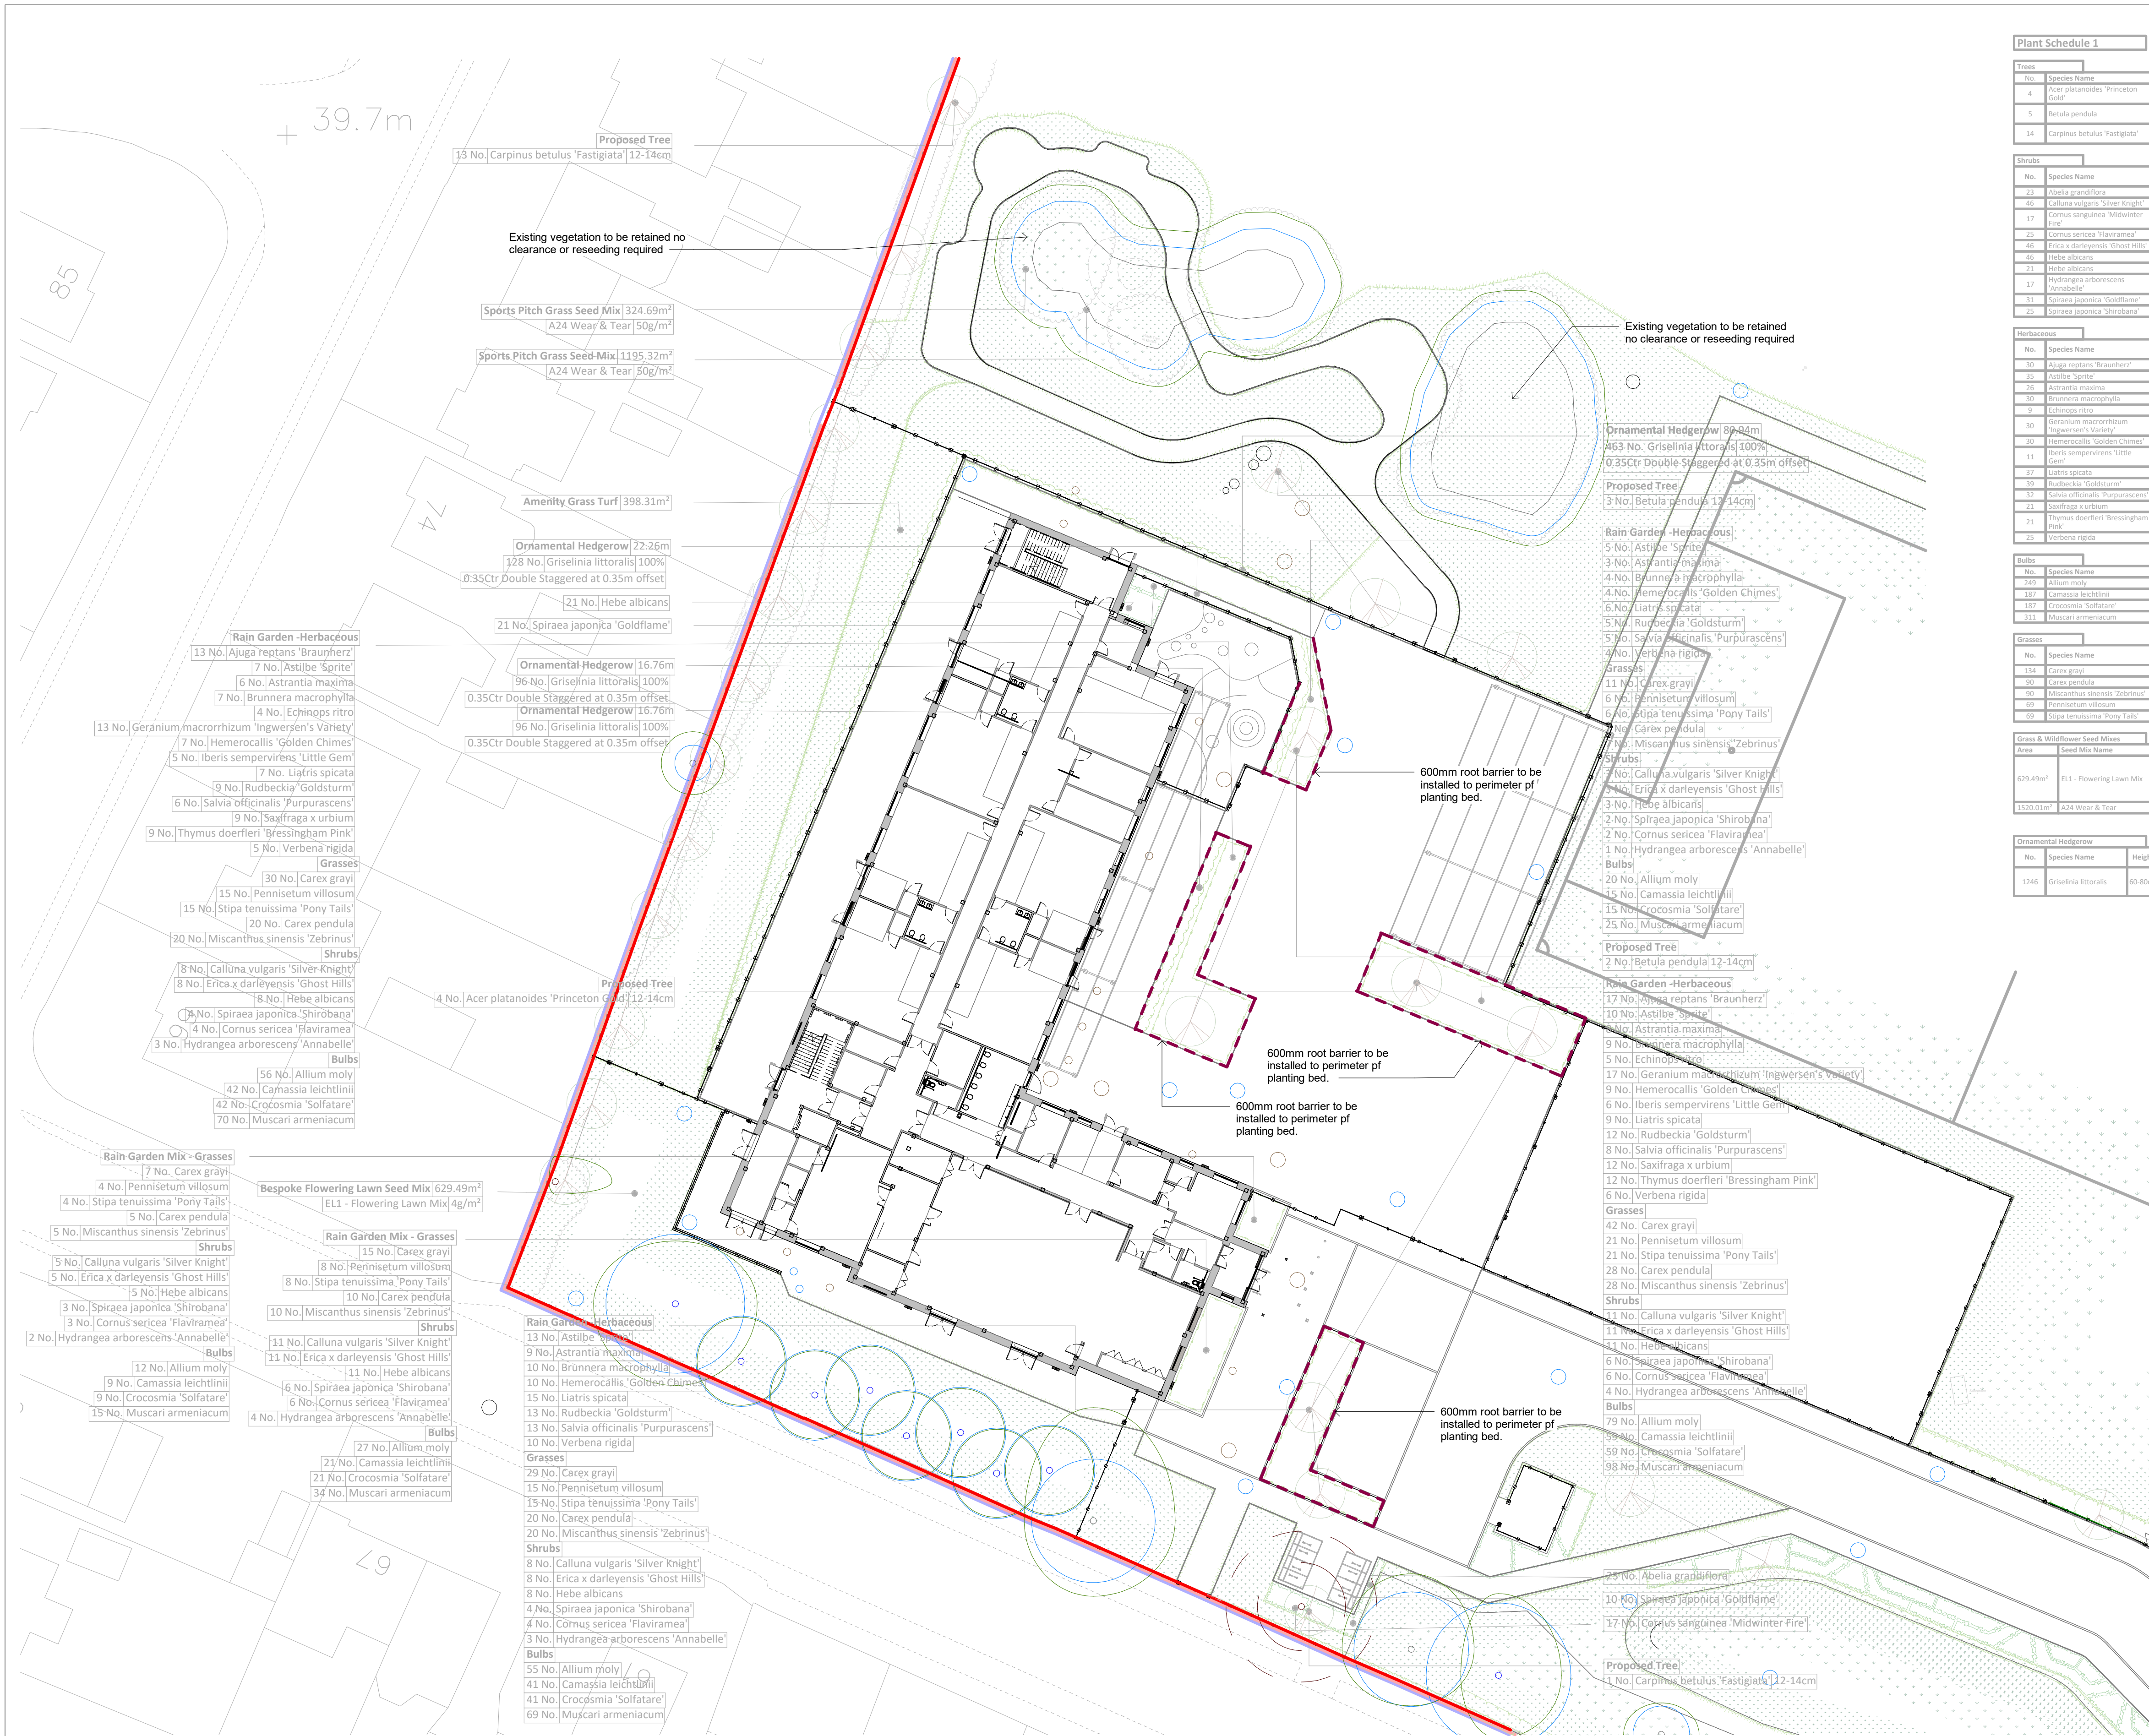

Plant Schedule 1				
Trees				
No.	Species Name	Girth	Height	Specification
4	Acer platanoides 'Princeton Gold'	12-14cm	50-425cm	BB: 3c Heavy Standard: clear stem 175-200cm: 5 brks
5	Betula pendula	12-14cm	50-425cm	BB: 3c Heavy Standard: clear stem 175-200cm: 5 brks
14	Carpinus betulus 'Fastigiata'	12-14cm	50-425cm	BB: 3c Heavy Standard: clear stem 175-200cm: 5 brks

Shrubs				
No.	Species Name	Height	Pot Size	Specification
21	Ajuga reptans 'Braunherz'	21	Full Pot: C	
46	Calluna vulgaris 'Silver Knight'	21	Bushy: C	
17	Cornus sanguinea 'Midwinter Fire'	40-60cm	3L	Branched: 3 brks: C
25	Cornus sericea 'Flaviramea'	5-7 SL		Branched: 3 brks: C
46	Erica x darleyensis 'Ghost Hills'	21	Bushy: C	
46	Hebe albcans	3L	Bushy: 3 brks:	
71	Hebe albcans	3L	Bushy: 3 brks:	
13	Hydrangea arborescens 'Annabelle'	5-7 SL		Branched: 5 brks: C
21	Spiraea japonica 'Goldflame'	20-40cm	3L	Bushy: 6 brks:
25	Spiraea japonica 'Shirobana'	5-7 SL		Bushy: 7 brks: C

Herbaceous				
No.	Species Name	Pot Size	Specification	Density
30	Ajuga reptans 'Braunherz'	21	Full Pot: C	6/m²
35	Astilbe 'Sprite'	21	Full Pot: C	5/m²
26	Astrantia maxima	21	Full Pot: C	5/m²
30	Brunnera macrophylla	3L	Full Pot: C	6/m²
9	Echinops ritro	21	Full Pot: C	5/m²
30	Geranium macrorrhizum 'Ingwersen's Variety'	3L	Full Pot: C	6/m²
30	Hemerocallis 'Golden Chimes'	3L	Full Pot: C	6/m²
11	Iberis sempervirens 'Little Gem'	21	Full Pot: C	6/m²
37	Liatris spicata	3L	Full Pot: C	6/m²
39	Rudbeckia 'Goldsturm'	3L	Full Pot: C	5/m²
32	Salvia officinalis 'Purpurascens'	21	Full Pot: C	5/m²
21	Saxifraga x urbium	21	Full Pot: C	6/m²
21	Thymus doerfleri 'Bressingham Pink'	3L	Full Pot: C	6/m²
25	Verbena rigida	21	Full Pot: C	6/m²

Bulbs		
No.	Species Name	Specification
249	Allium moly	Grade 2/5
187	Camassia leichtlinii	Grade 2/5
187	Crococsmia 'Solfatare'	Grade 8/9: Topsize
311	Muscari armeniacum	Grade 9/10

Grasses				
No.	Species Name	Pot Size	Specification	Density
134	Carex grayi	3L	Full Pot: C	5/m²
90	Carex pendula	21	Full Pot: C	5/m²
90	Miscanthus sinensis 'Zebrinus'	21	Full Pot: C	5/m²
69	Pennisetum villosum	21	Full Pot: C	5/m²
69	Stipa tenuissima 'Pony Tails'	21	Full Pot: C	5/m²

Grass & Wildflower Seed Mixes			
Area	Seed Mix Name	Density	Notes
629.49m²	EL1 - Flowering Lawn Mix	4g/m²	The following species are not to be used within proposed seed mixes: Corncockle, Corn Poppy, Birdfoot Trefoil, Wild Tressels, Common Knapweed.
1520.01m²	E24 Wear & Tear	50g/m²	

Ornamental Hedgerow				
No.	Species Name	Height	Pot Size	Specification
1246	Griselinia littoralis	60-80cm	5-7 SL	Bushy: 5 brks: 0.35Ctr Double Staggered at 0.35m offset

Purpose:
RIBA Stage 4: Technical Design

P02 Amendment to western boundary tree planting and nursery on store following LPA comments AC 28/08/2026

P01 Issued for IE4 AC 21/07/2026

Rev: Notes Date

lloyd bore landscape architecture

33 St. George Place, Canterbury, Kent, CT1 1UT
+44 (0)1227 464 340 | www.lloydbore.co.uk | mail@lloydbore.co.uk

Client:
Morgan Sindall

Project:
Greenways Junior School

Title:
Detailed Planting Plan 1 of 3

Scale:
1:250

Project Number:
SRP1029

Drawing Number:
SRP1029-LLB-00-EX-D-0027 - 4P P02

