



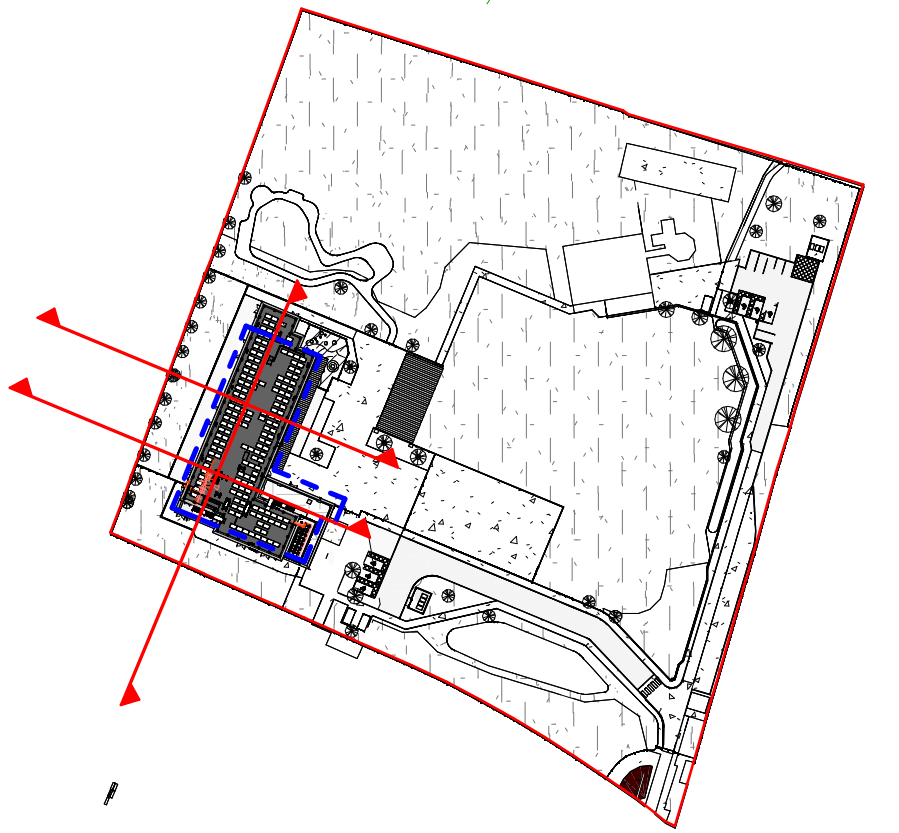


KEY


- Consented building outline
Planning application DC/22/1954
- First (online) consultation outline
- Consented building level
- Proposed building level
- Sight line
- Overlooking line
- Existing site topography line

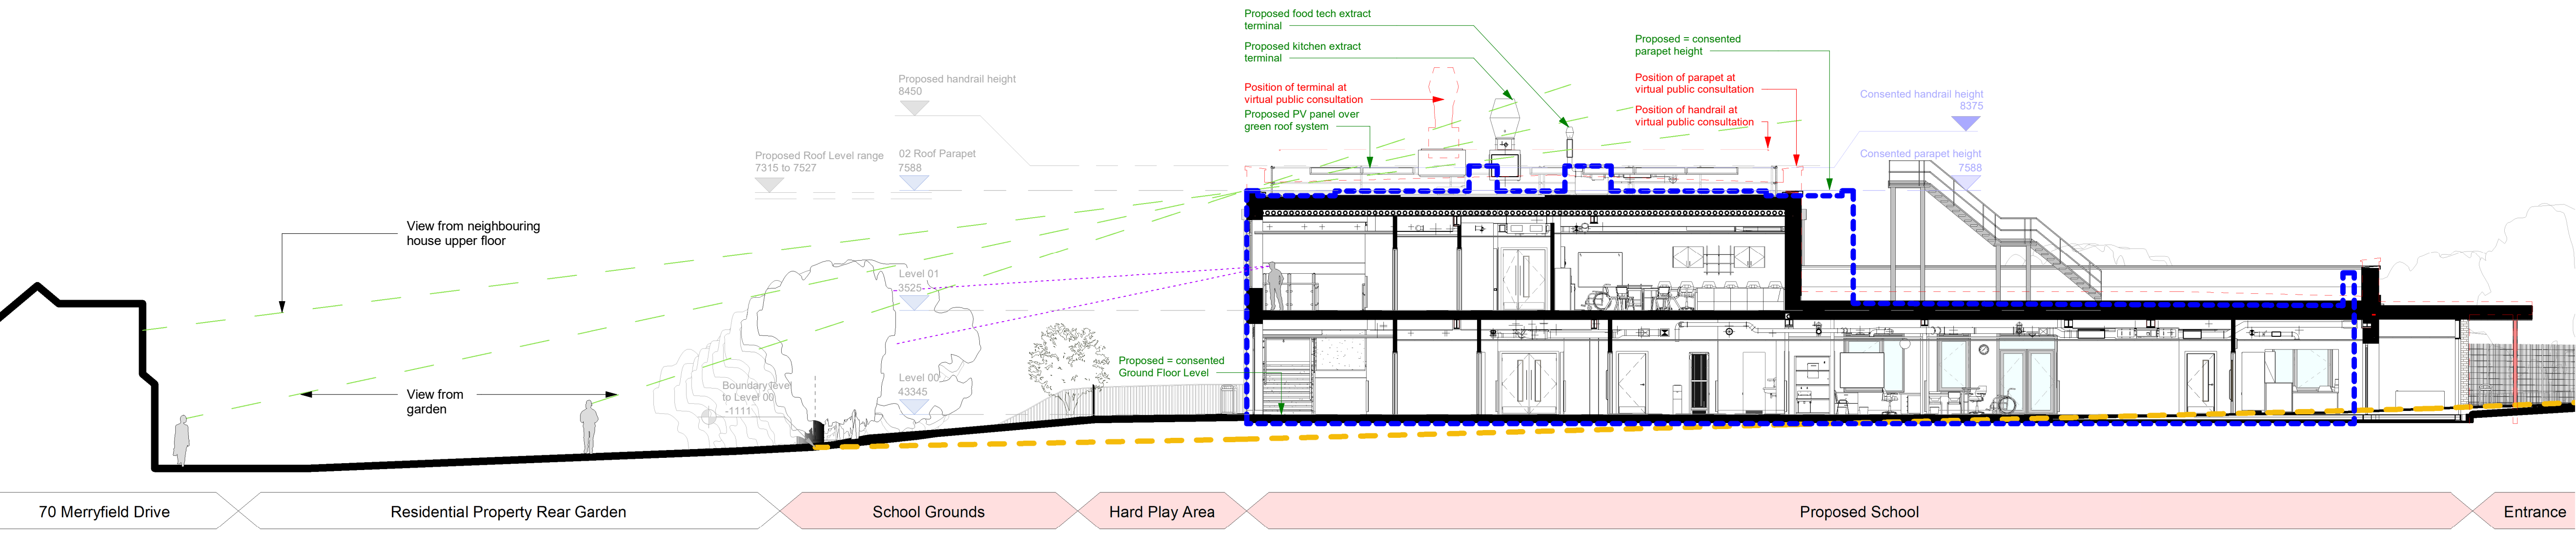

1 Site Section AA
1 : 125

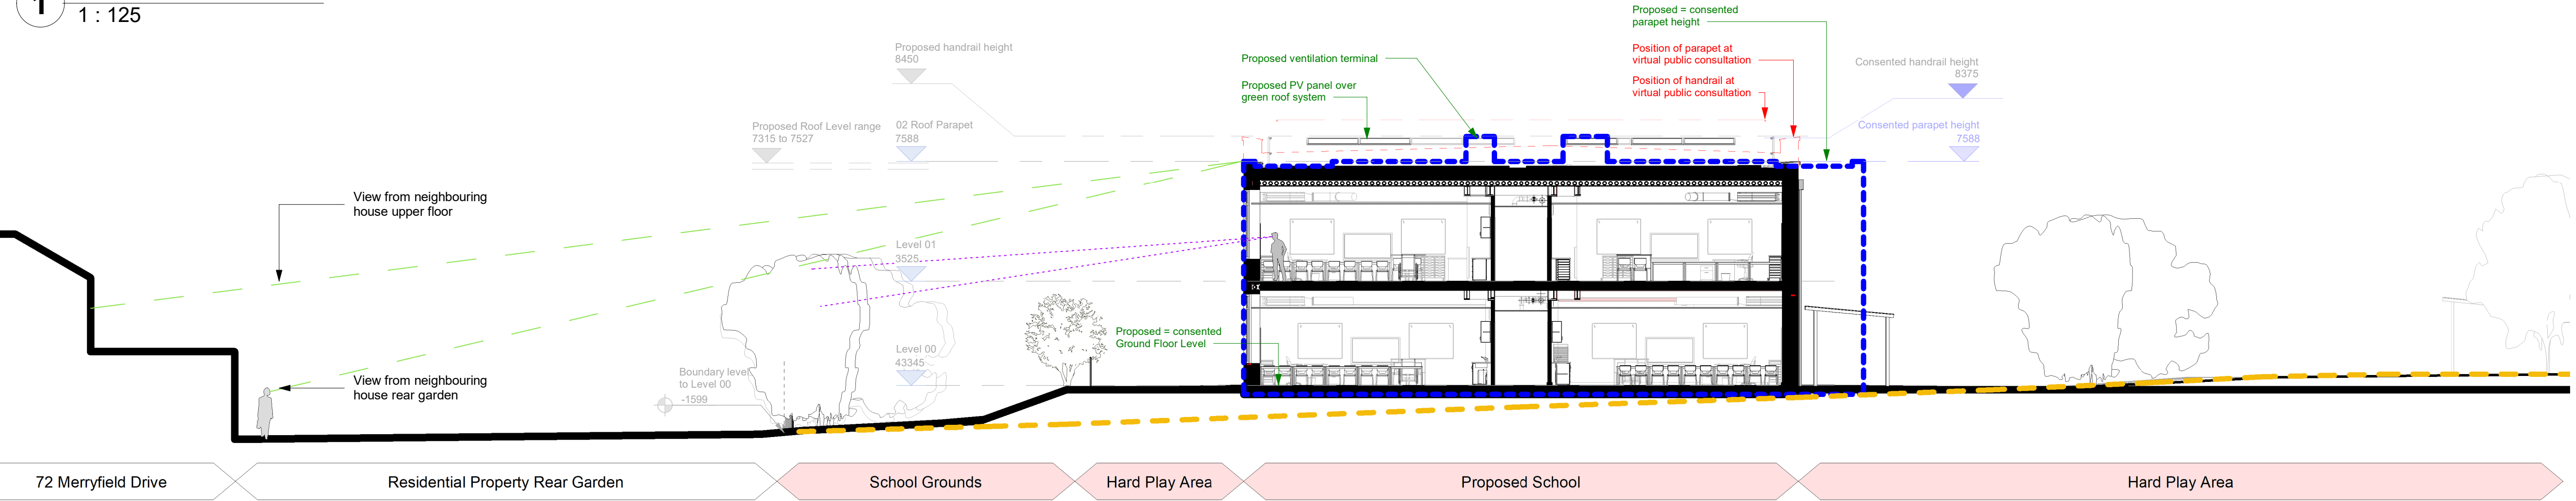

2 Site Section BB
1 : 125

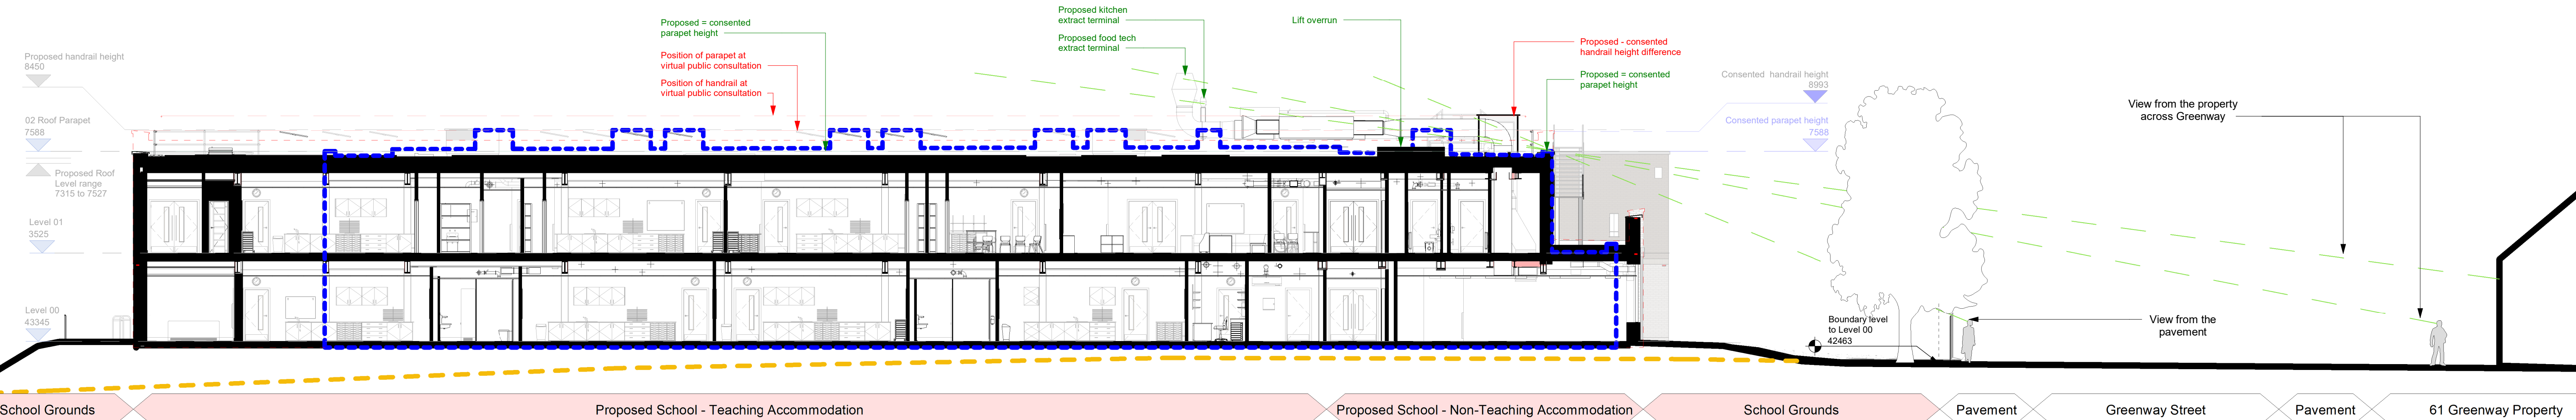

3 Site Section DD
1 : 125

Client Name
Morgan Sindall Group

Job Title
Greenway Junior School

Drawing Title
Site Sections

Drawn
NY

Checked
DM

Date
14/04/2026

Project
SRP1029-ECE-00-EX-D-A-0003_P08

Status
FOR INFORMATION
EXCHANGE 4

Scale
1:125 @ A1 / 1:250 @ A3

0 2 4 6 8 10 12
meters

P08	09.09.26	Kitchen extract terminal height reduced. Facade finishes updated.	NY	DM
P07	21.07.26	IE4 Issue	NW	DM
P06	26.06.26	Planning issue	NY	DM
P05	28.05.26	Building height reduced and plans updated	NW	DM
Rev	Date	Revision Details	Dr	Ch

ECE
Architecture

E hello@ecearchitecture.com
W ecearchitecture.com

Creativity. Quality. Commerciality.
Remagine what's possible.

Revit Plot Date: 09/09/2026 10:21:39