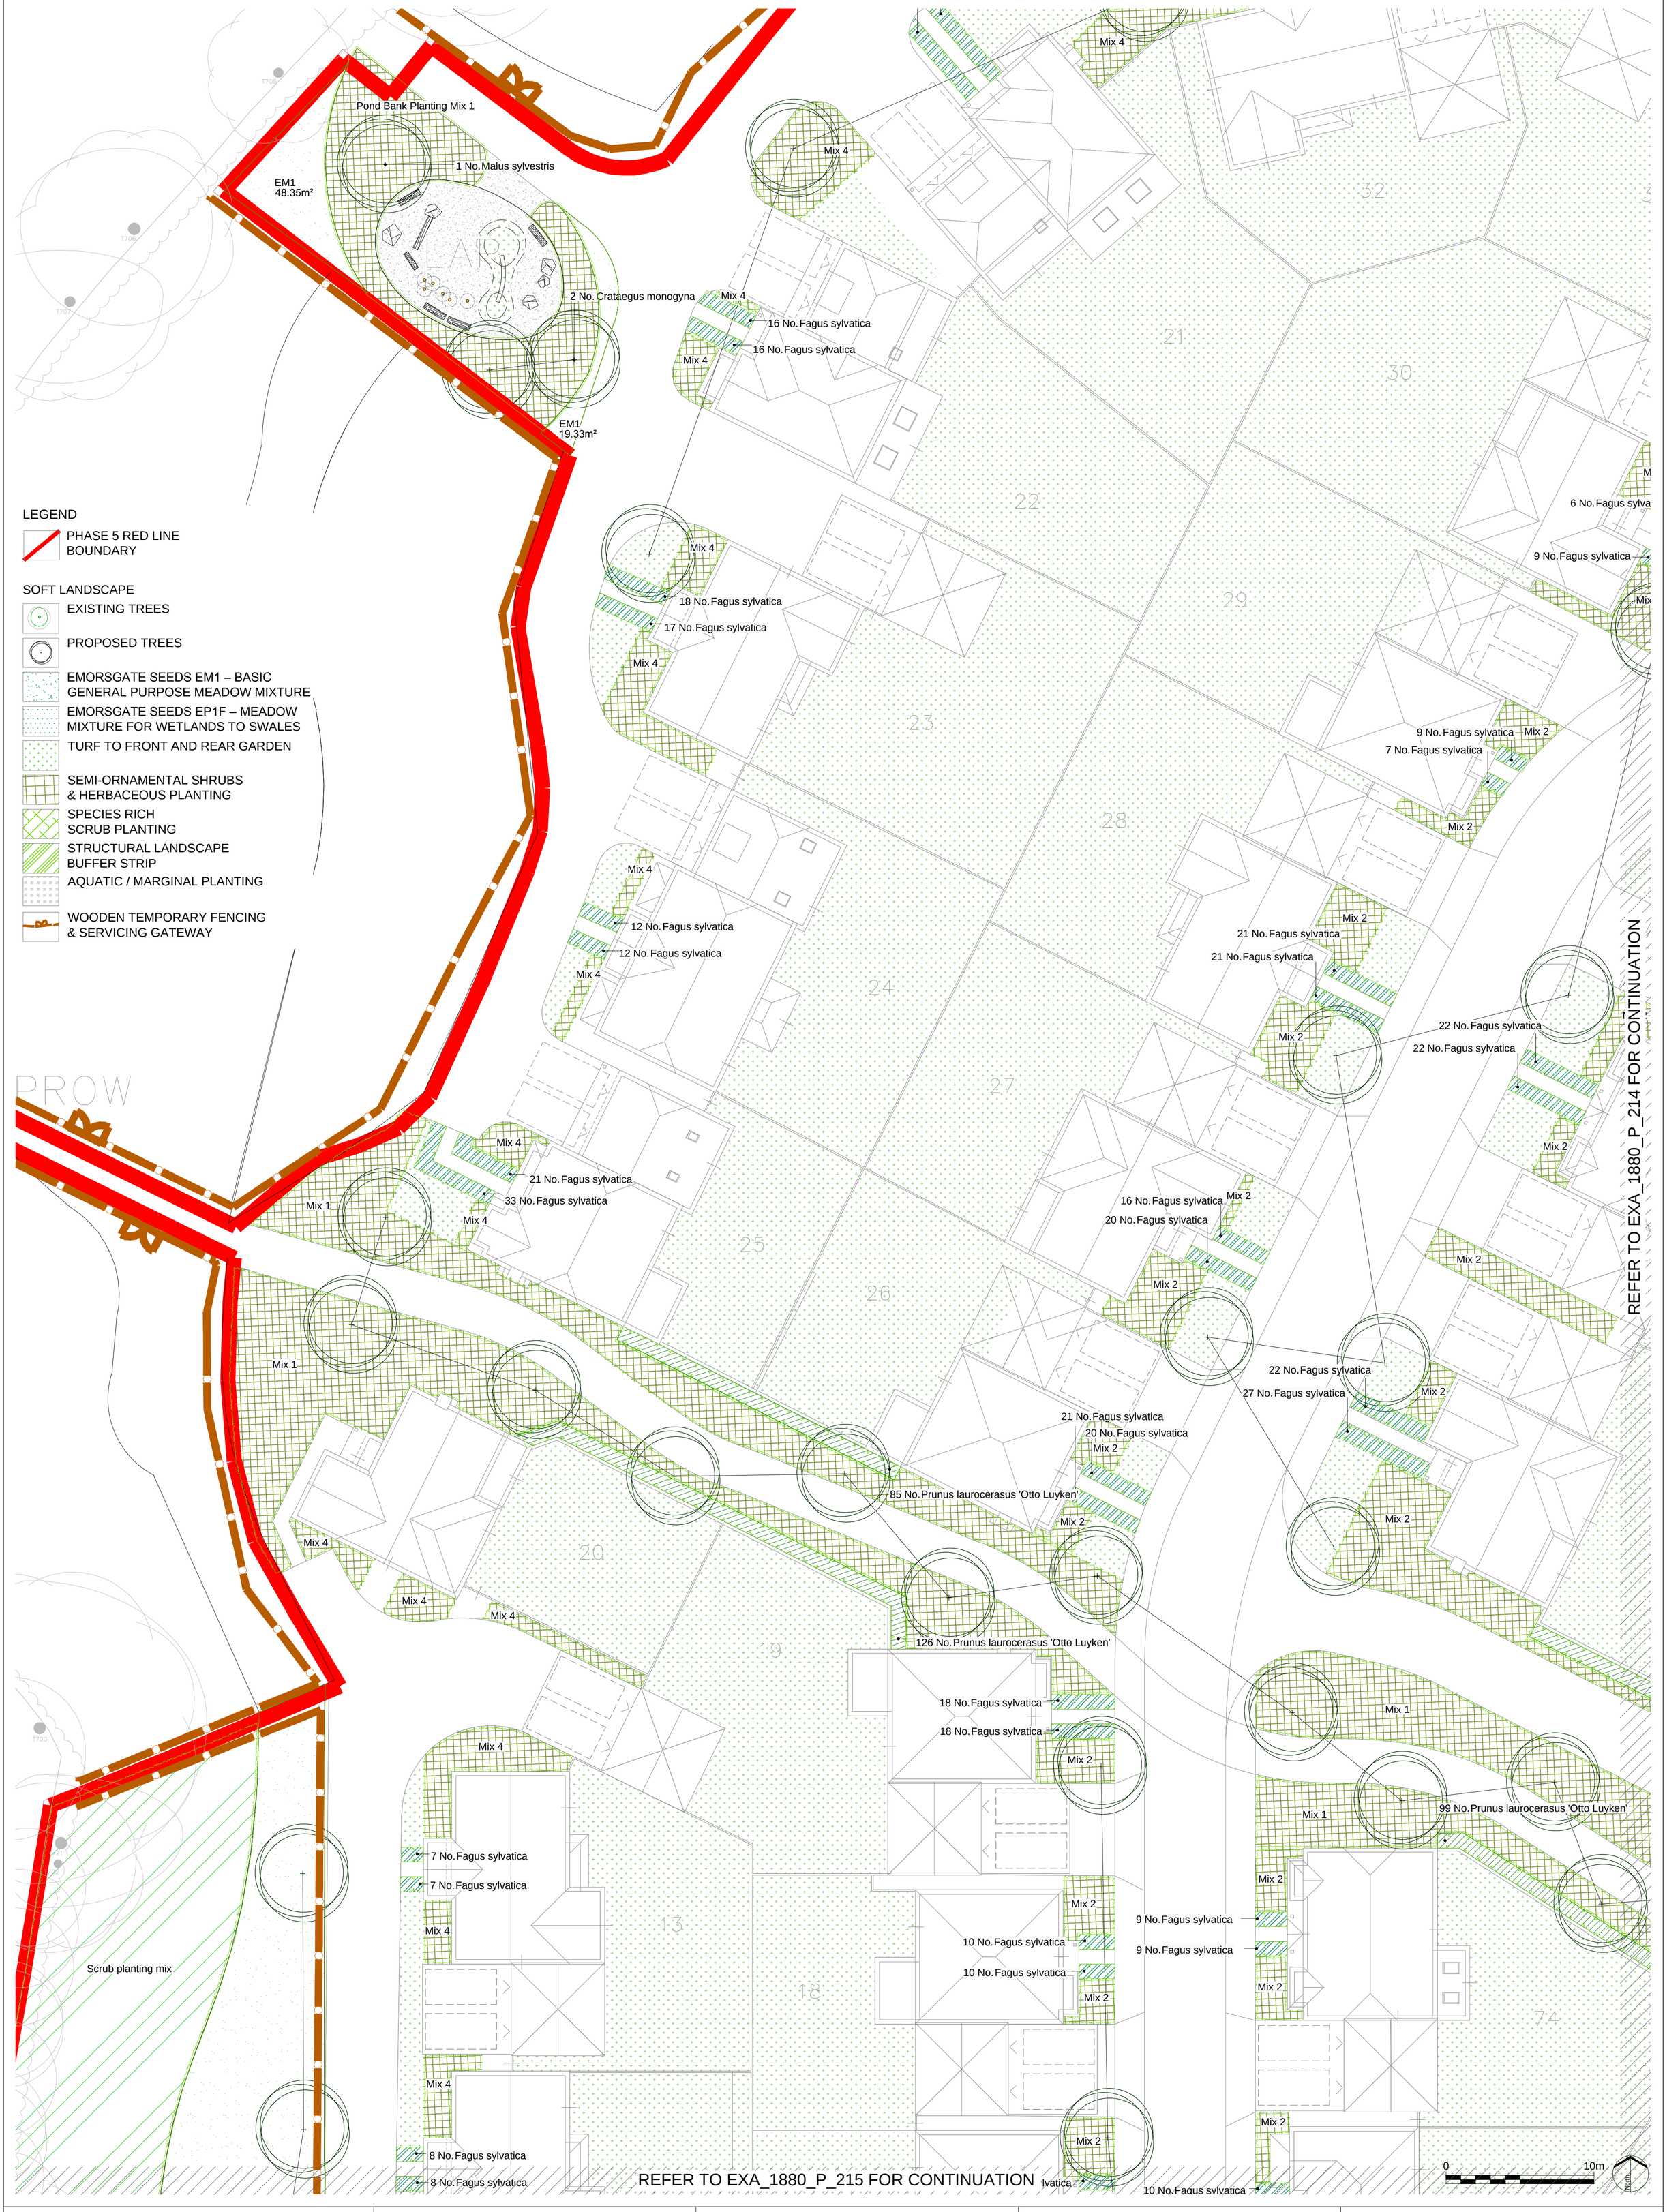


LEGEND

- PHASE 5 RED LINE BOUNDARY

SOFT LANDSCAPE

- EXISTING TREES
- PROPOSED TREES
- EMORSGATE SEEDS EM1 – BASIC GENERAL PURPOSE MEADOW MIXTURE
- EMORSGATE SEEDS EP1F – MEADOW MIXTURE FOR WETLANDS TO SWALES
- TURF TO FRONT AND REAR GARDEN
- SEMI-ORNAMENTAL SHRUBS & HERBACEOUS PLANTING
- SPECIES RICH SCRUB PLANTING
- STRUCTURAL LANDSCAPE BUFFER STRIP
- AQUATIC / MARGINAL PLANTING
- WOODEN TEMPORARY FENCING & SERVICING GATEWAY

EXTERIOR ARCHITECTURE

LONDON: Studio 1S, Hewlett House, Havelock Terrace, London, SW8 4AS
MANCHESTER: Studio 537, The Royal Exchange, St Anns Square, Manchester, M2 7DH

E-Mail: office@exteriorarchitecture.com
Web: www.exteriorarchitecture.com

Client
BERKELEY HOMES (SOUTHERN) LTD

No dimensions are to be scaled from this drawing.
All dimensions are to be checked on site.
Area measurements for indicative purposes only.

This drawing is the property of Exterior Architecture Ltd.
No part of the drawing may be reproduced in any manner without permission from Exterior Architecture Ltd.

Rev	Description	Date
----	----	----
----	----	----
Project title
SOUTHWATER PHASE 5

Drawing title
PLANTING PLAN SHEET 3 OF 8

Issued By	London	T: 020 7978 2101	
Scale	1:200 @ A1	Drawn	MN
Status	PLANNING	Checked	PW
Date	08.11.2019	Approved	SM

Drawing number
ExA_1880_213

Revision

P:\LONDON PROJECTS\2018\1880_SOUTHWATER PHASE 5\01 CAD\02 SHEET LAYOUT\EXA_1880_213 PLANTING PLAN SHEET 3 OF 8.DWG