

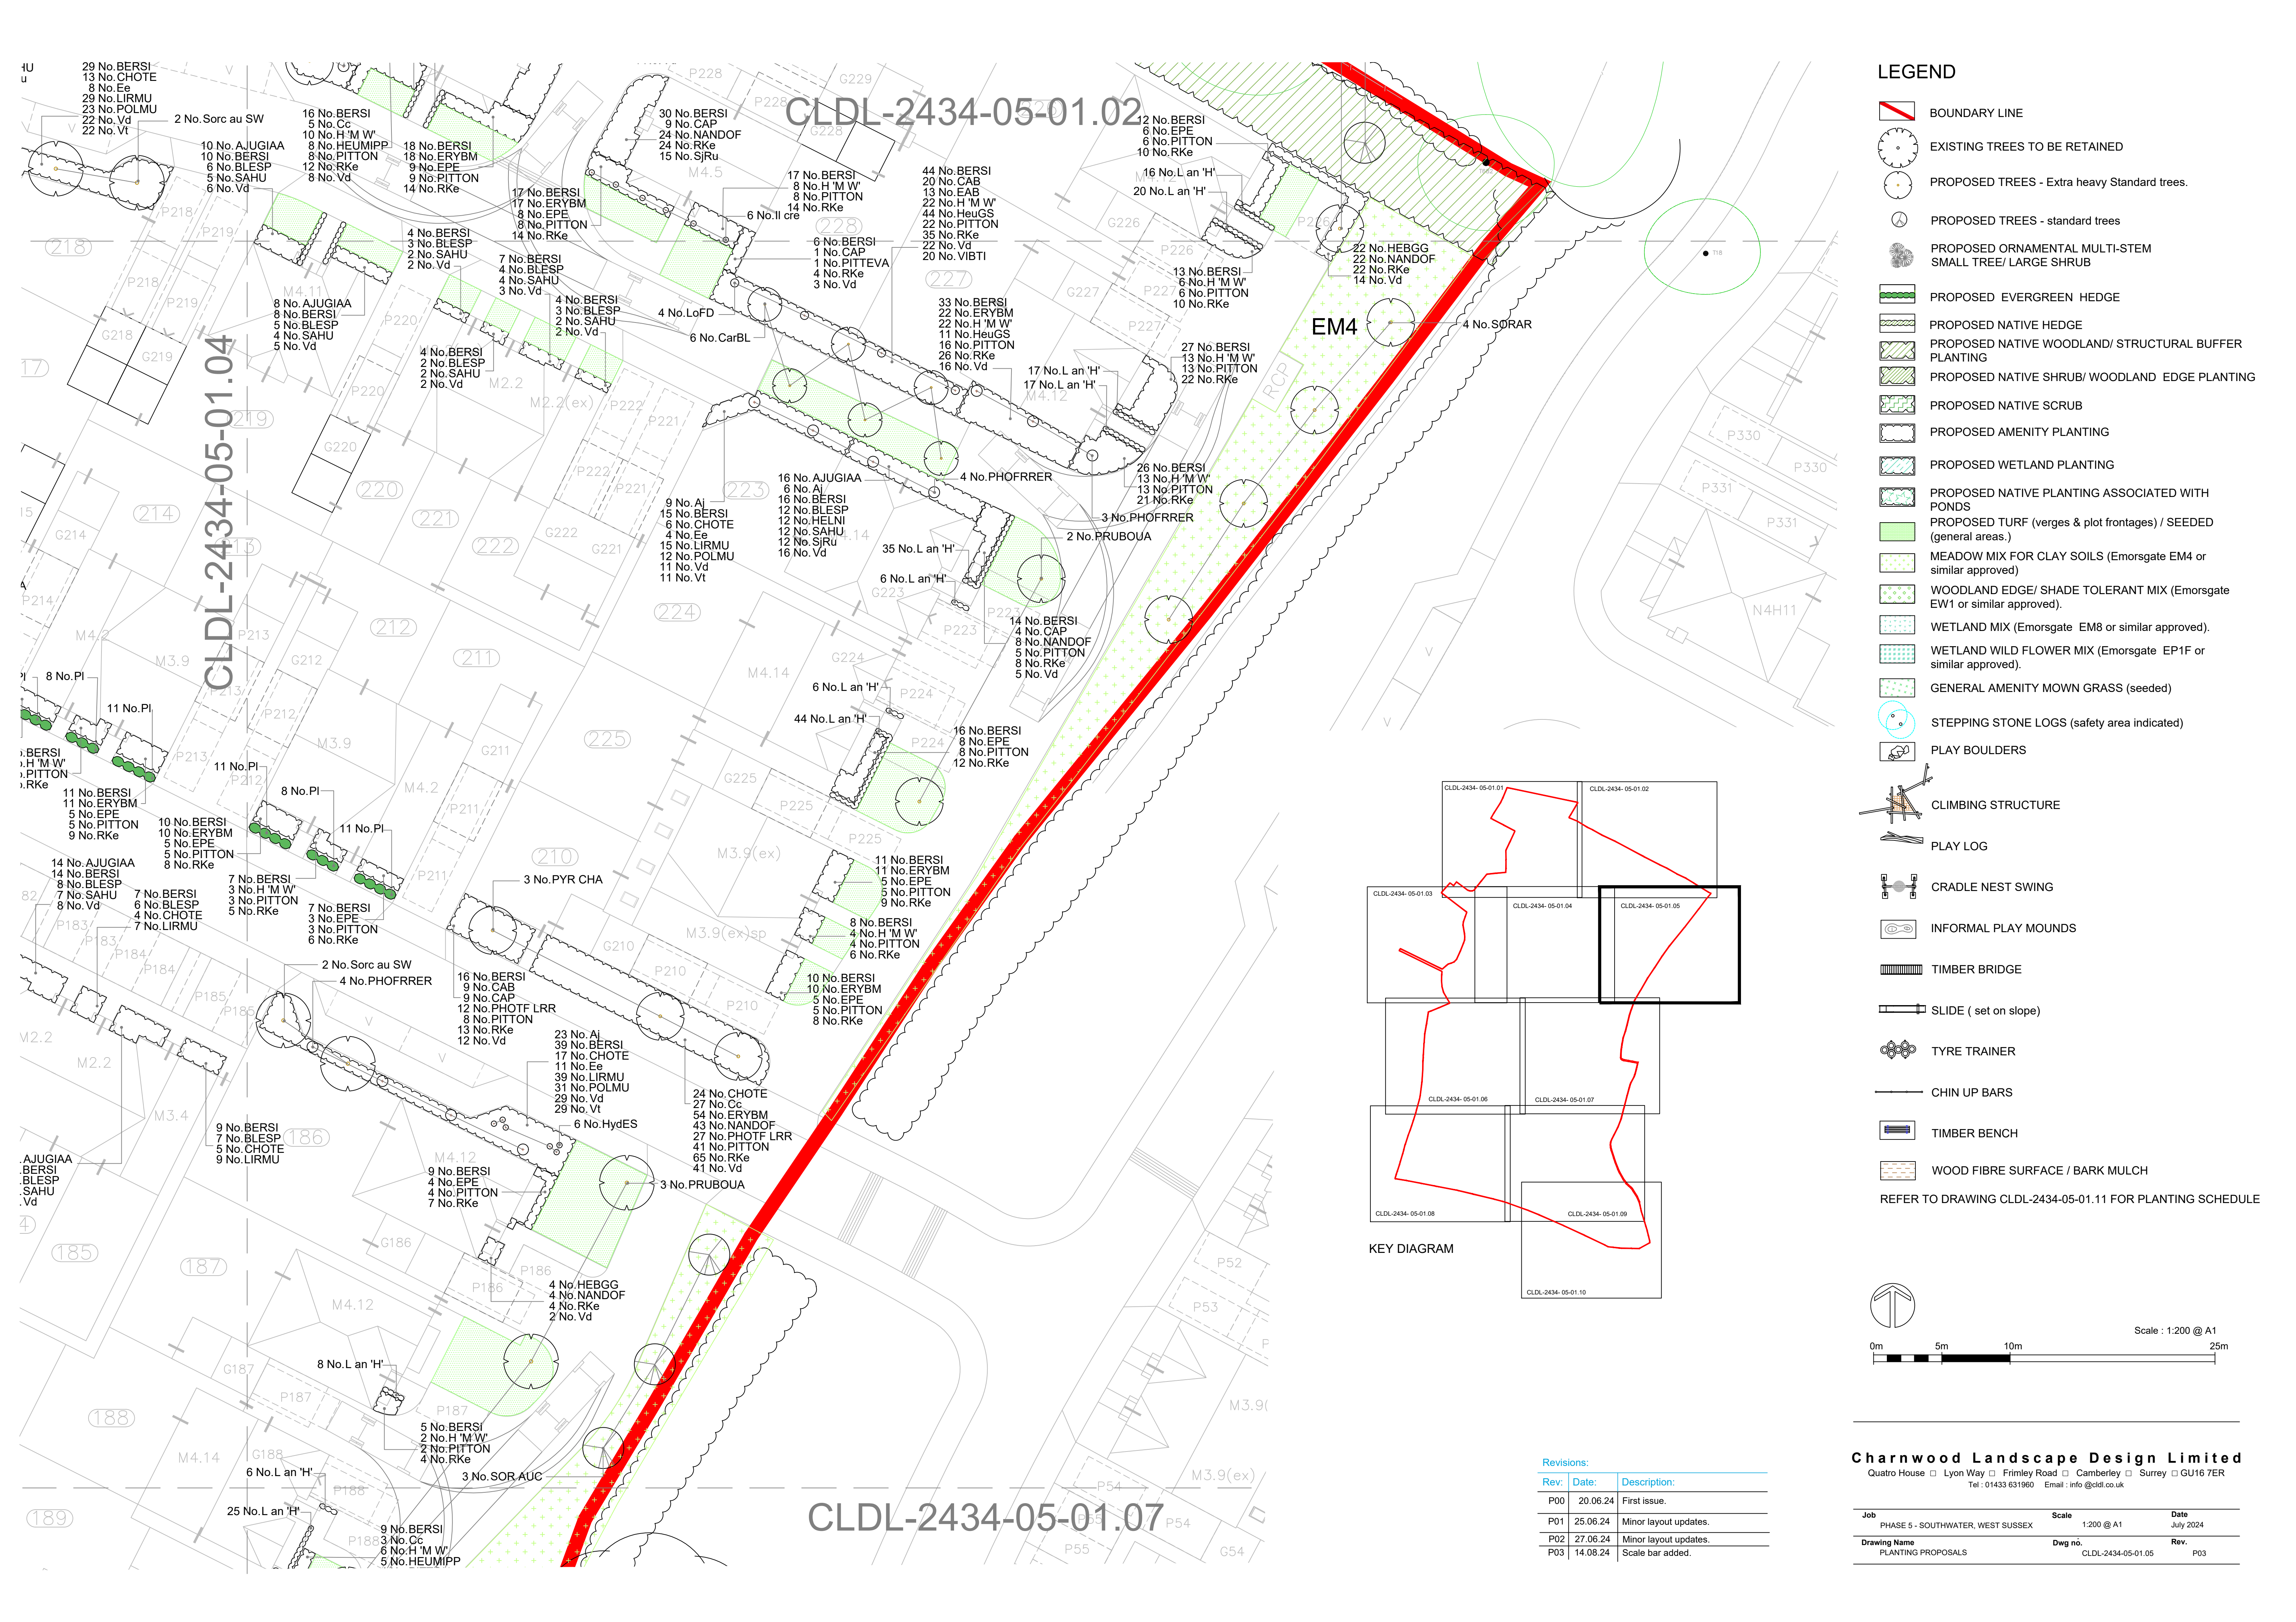


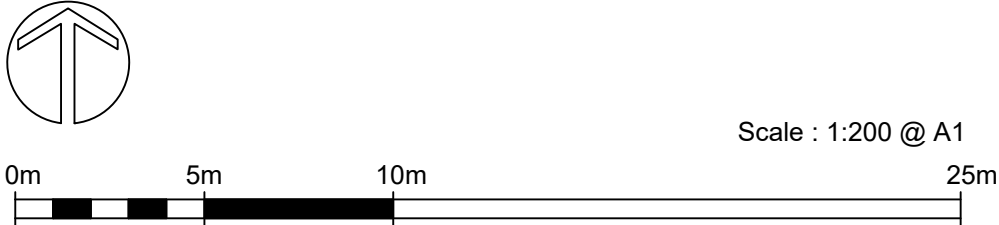

LEGEND

- BOUNDARY LINE
  - EXISTING TREES TO BE RETAINED
  - PROPOSED TREES - Extra heavy Standard trees.
  - PROPOSED TREES - standard trees
  - PROPOSED ORNAMENTAL MULTI-STEM SMALL TREE/ LARGE SHRUB
  - PROPOSED EVERGREEN HEDGE
  - PROPOSED NATIVE HEDGE
  - PROPOSED NATIVE WOODLAND/ STRUCTURAL BUFFER PLANTING
  - PROPOSED NATIVE SHRUB/ WOODLAND EDGE PLANTING
  - PROPOSED NATIVE SCRUB
  - PROPOSED AMENITY PLANTING
  - PROPOSED WETLAND PLANTING
  - PROPOSED NATIVE PLANTING ASSOCIATED WITH PONDS
  - PROPOSED TURF (verges & plot frontages) / SEEDED (general areas.)
  - MEADOW MIX FOR CLAY SOILS (Emorsgate EM4 or similar approved)
  - WOODLAND EDGE/ SHADE TOLERANT MIX (Emorsgate EW1 or similar approved).
  - WETLAND MIX (Emorsgate EM8 or similar approved).
  - WETLAND WILD FLOWER MIX (Emorsgate EP1F or similar approved).
  - GENERAL AMENITY MOWN GRASS (seeded)
  - STEPPING STONE LOGS (safety area indicated)
  - PLAY BOULDERS
  - CLIMBING STRUCTURE
  - PLAY LOG
  - CRADLE NEST SWING
  - INFORMAL PLAY MOUNDS
  - TIMBER BRIDGE
  - SLIDE ( set on slope)
  - TYRE TRAINER
  - CHIN UP BARS
  - TIMBER BENCH
  - WOOD FIBRE SURFACE / BARK MULCH
- REFER TO DRAWING CLDL-2434-05-01.11 FOR PLANTING SCHEDULE

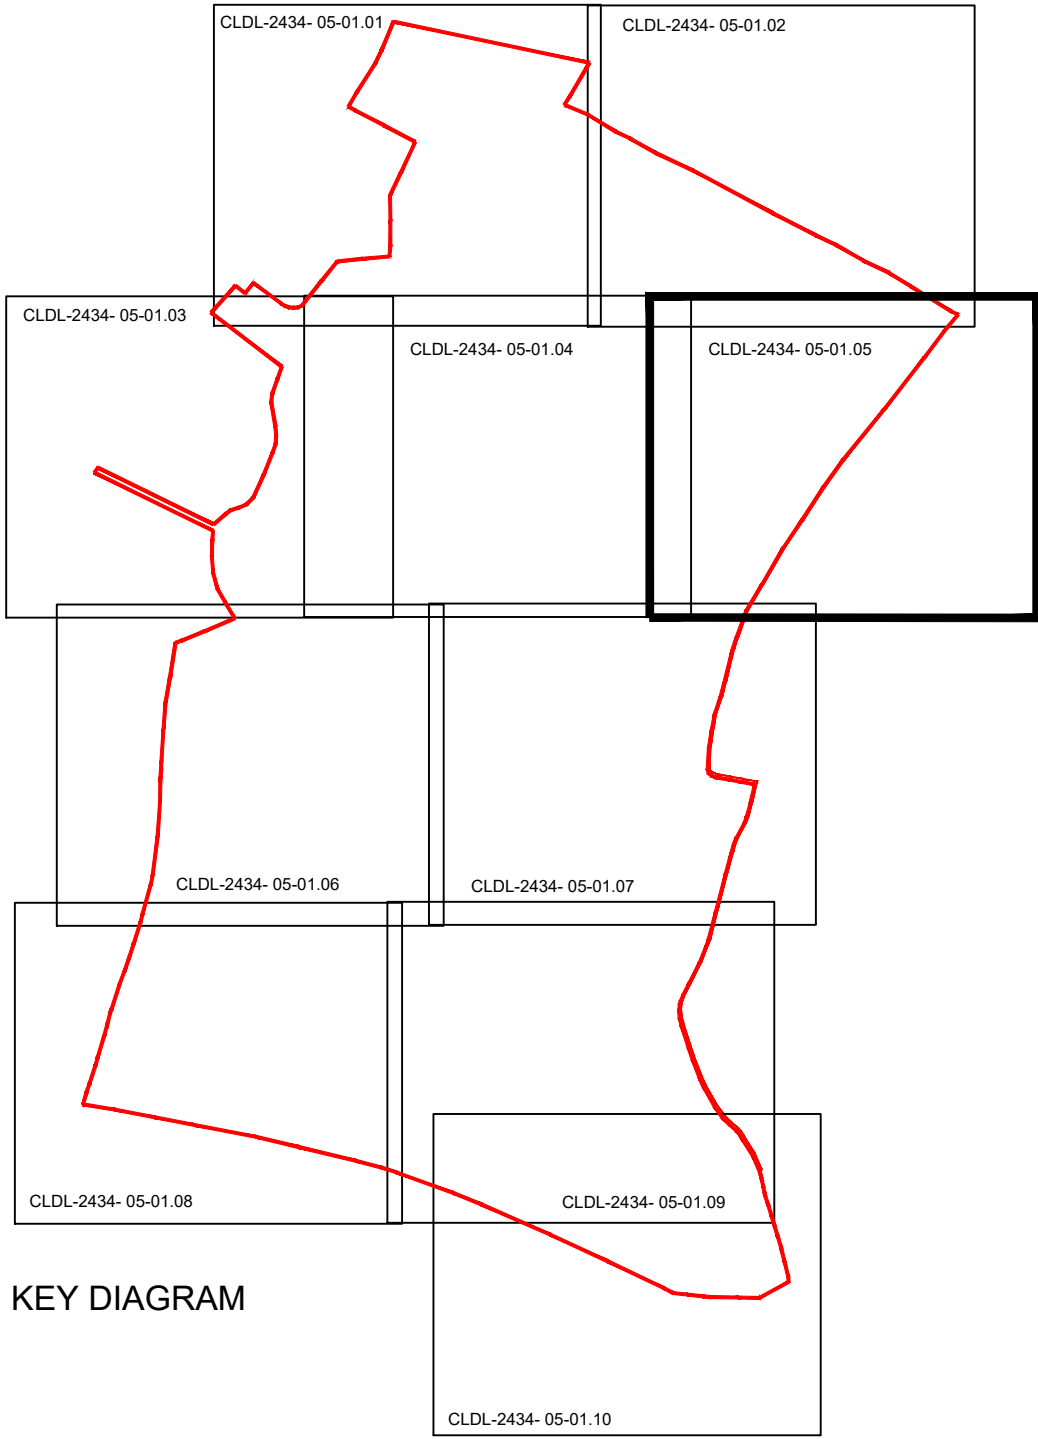

| Revisions: |          |                       |
|------------|----------|-----------------------|
| Rev:       | Date:    | Description:          |
| P00        | 20.06.24 | First issue.          |
| P01        | 25.06.24 | Minor layout updates. |
| P02        | 27.06.24 | Minor layout updates. |
| P03        | 14.08.24 | Scale bar added.      |