
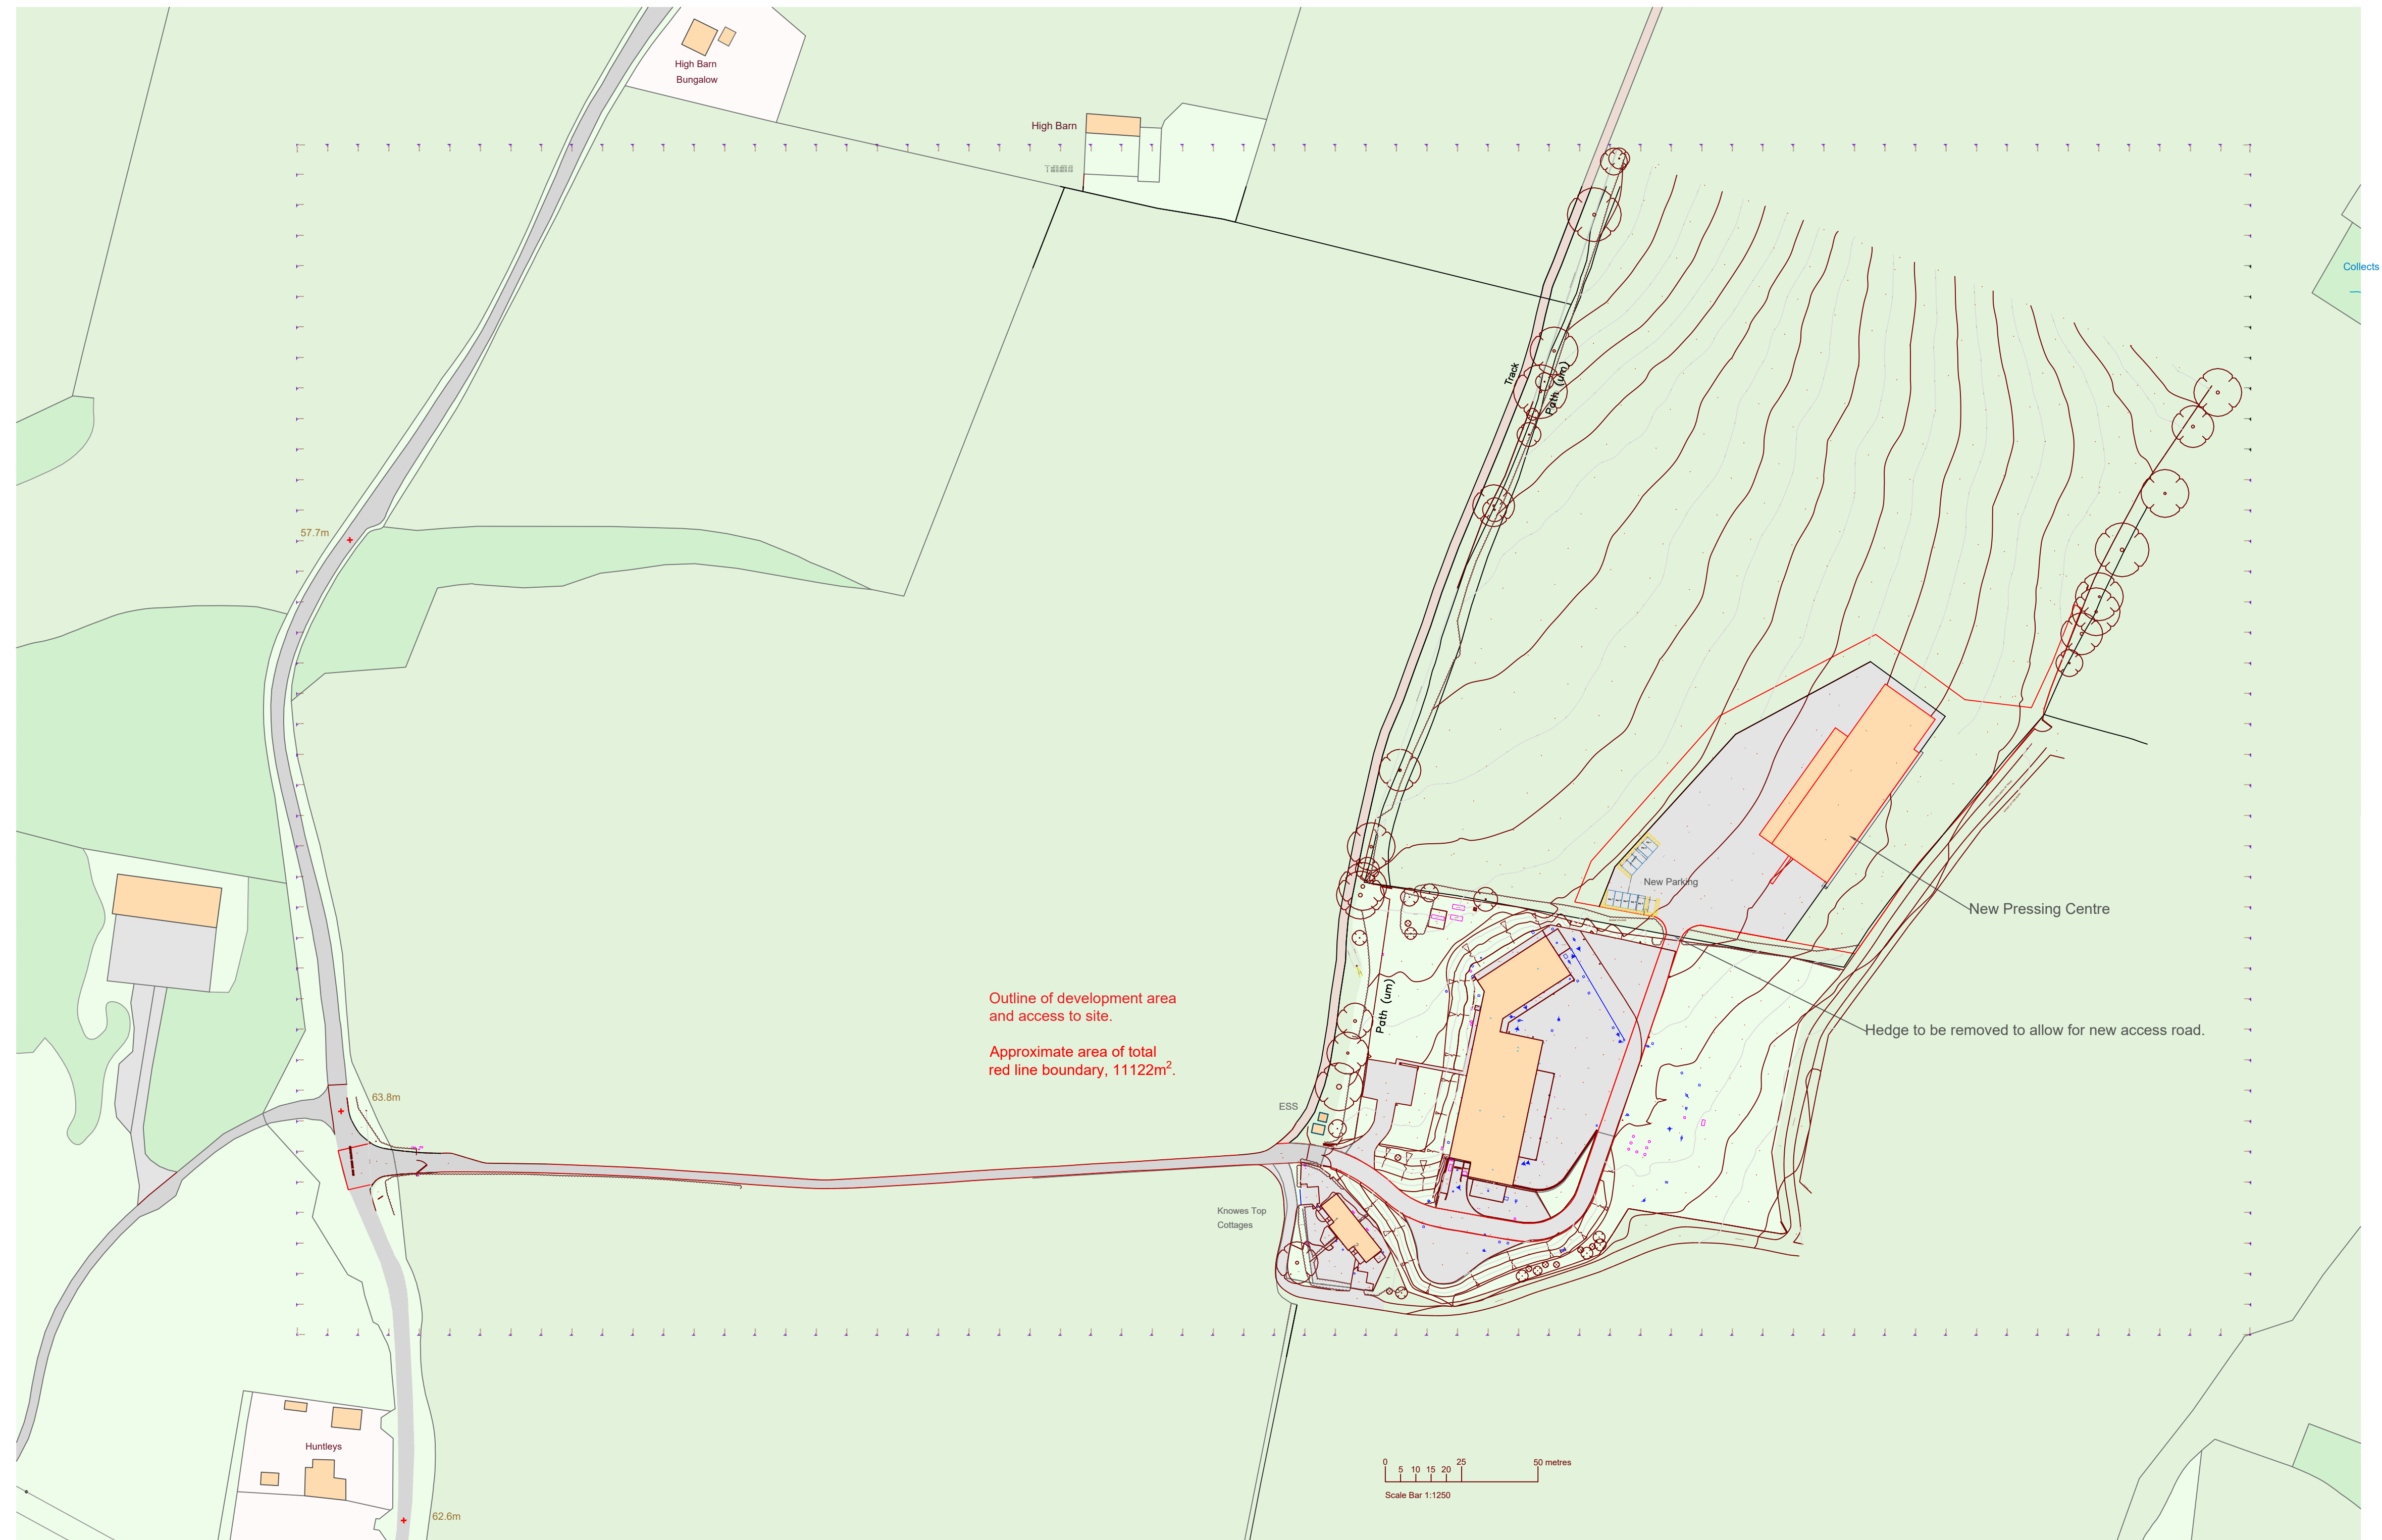


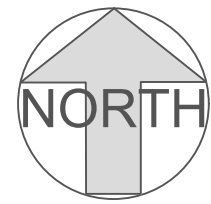

Copyright Coastline Architects. The copyright in this document belongs to Coastline Architects. This Plan cannot be copied or reproduced in any form or by any means without the written permission of Coastline Architects.

Revision Details:
S3-P01 Site Lines Adjusted. New parking added. New path to east of building shown.
S4-P03 Red line boundary and areas adjusted.

A1 Autocad Drawing
Scales correct at A1- 1:1250

Drawn by: IS
Checked by: EL

Client:
Nyetimber

Status:
For Planning

Project:
New Pressing Centre

Date:
15/07/26

Drawing Title:
Proposed Location plan

File Name:
Proj ID Originator Zone Level Type Role Drg No Status:
1353 - CLine - XX -00 -DR - A - 4001 S4-P03

