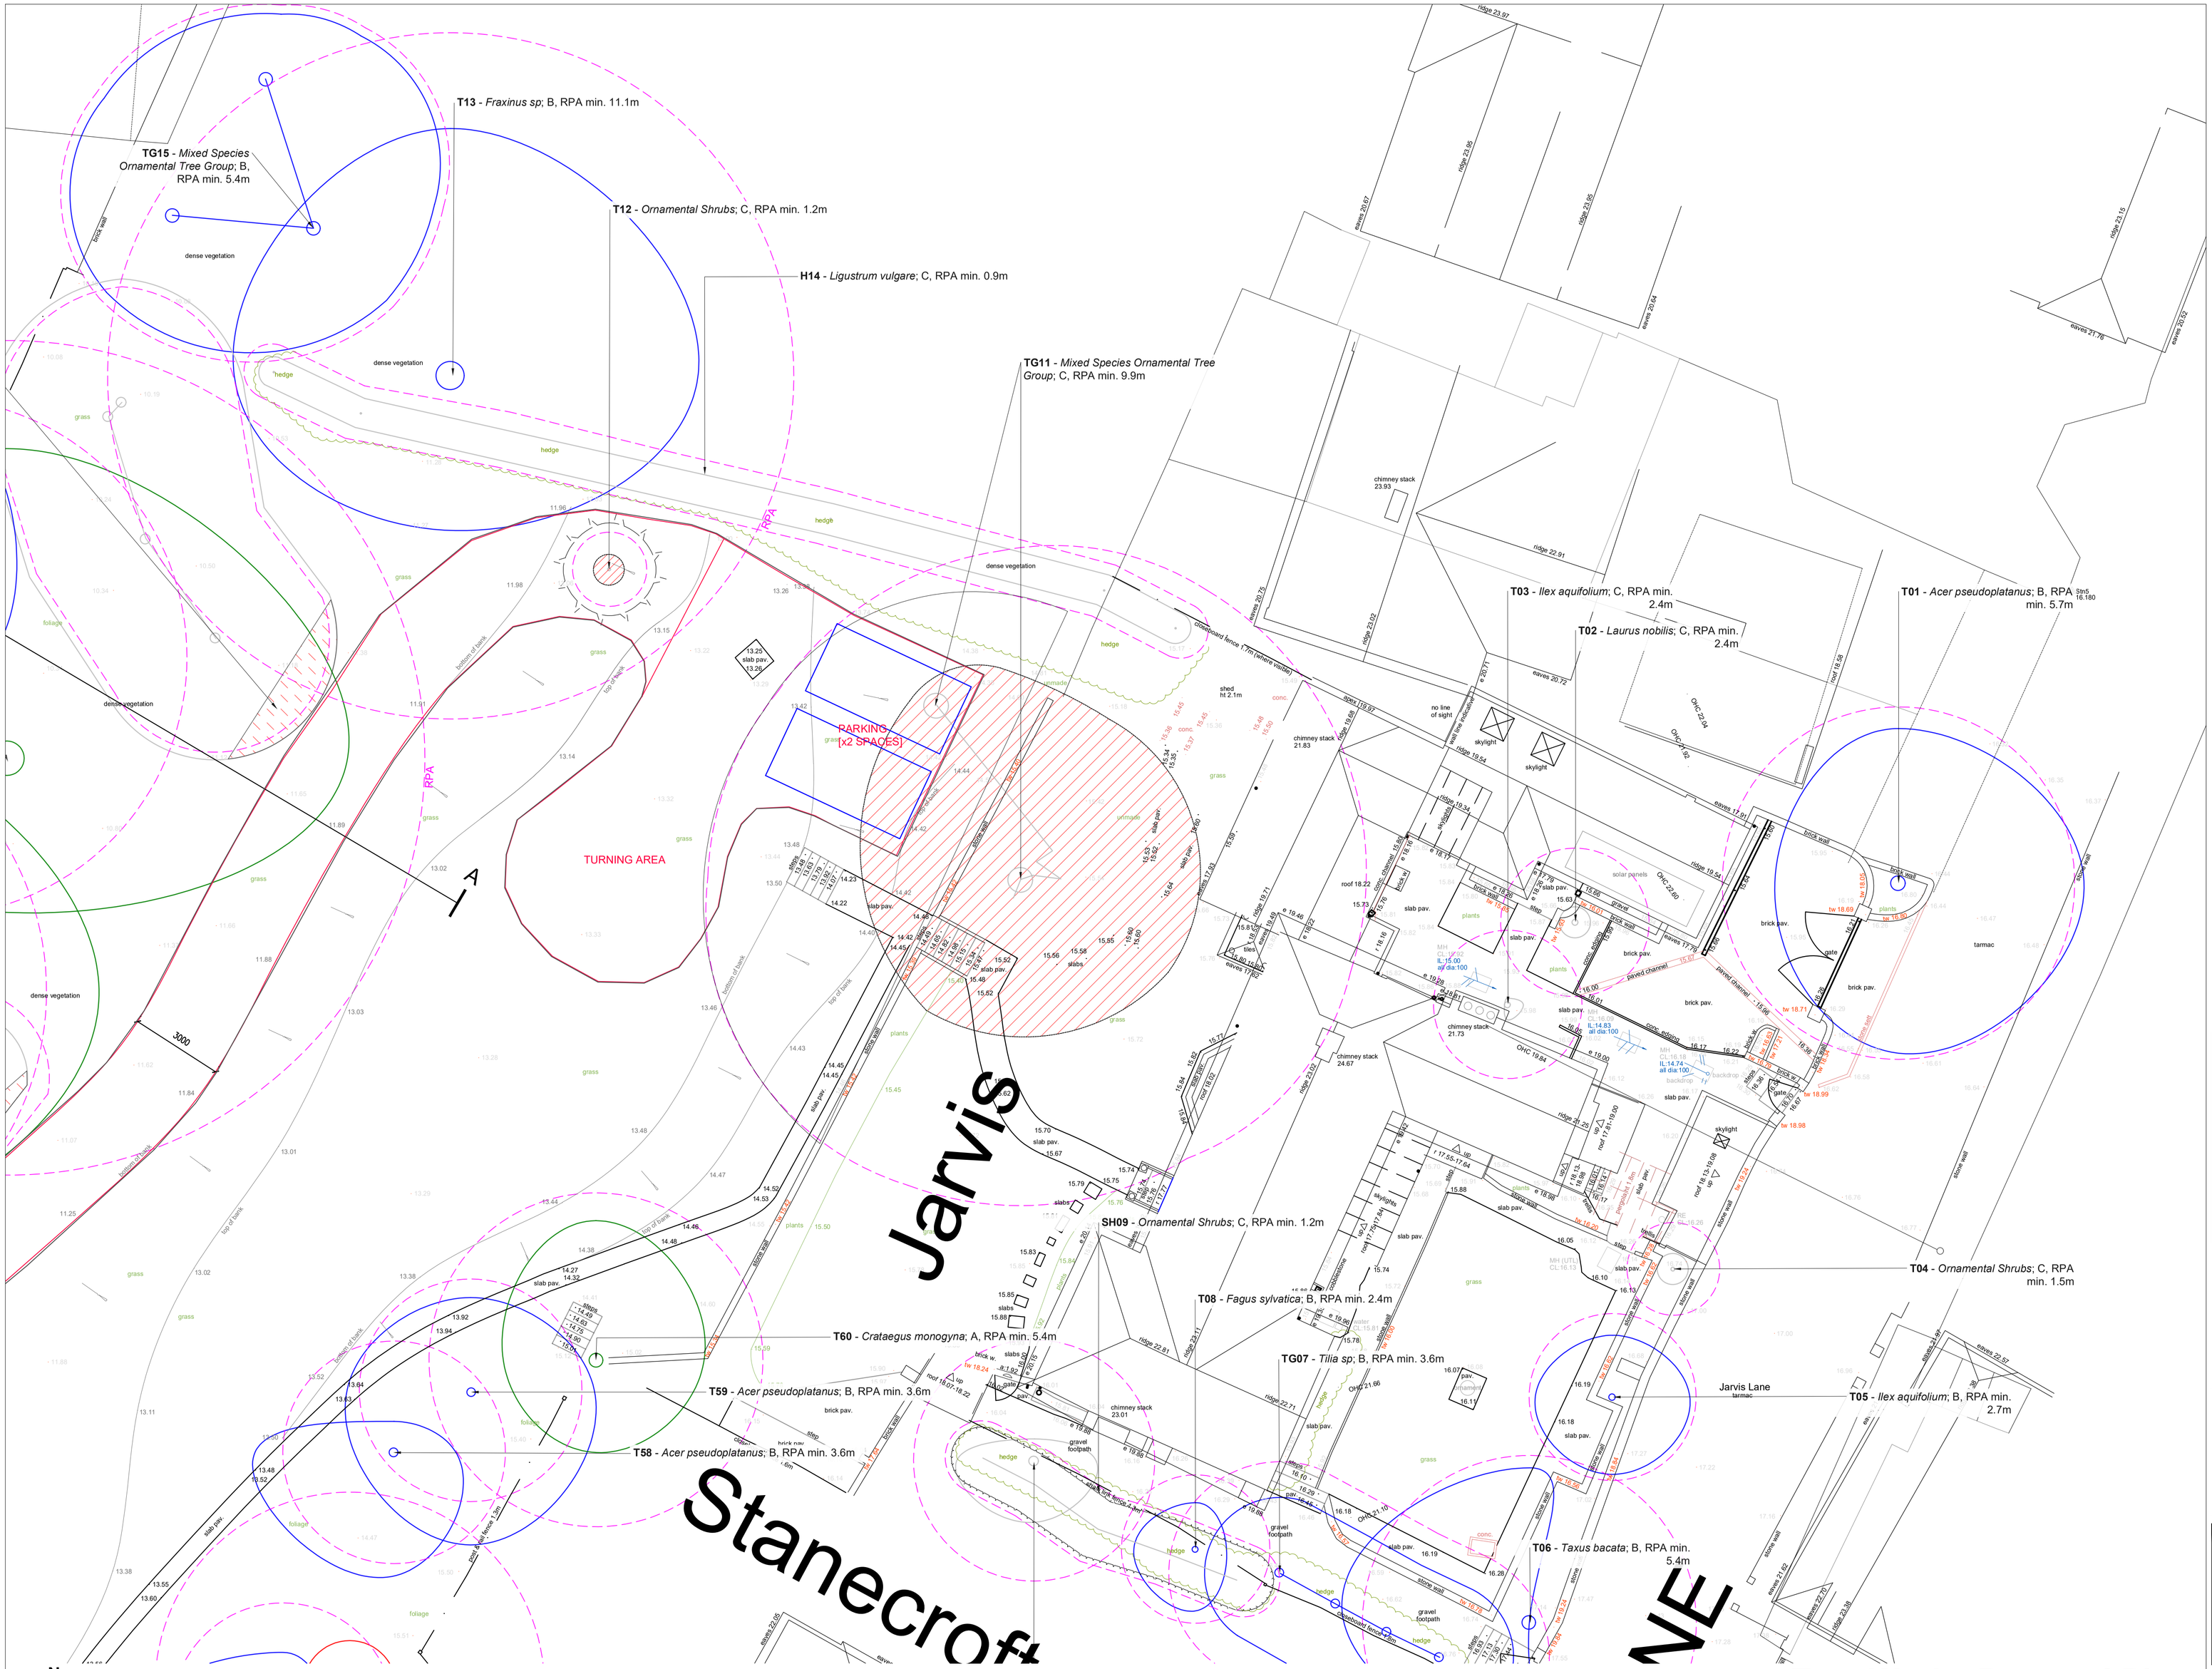


Legend

- **Tree, Hedgerow and Shrub Numbers.** (T02)
- **Tree Root Protection Areas** Specified in accordance with *BS 5837:2012 - 'Trees in Relation to Design, Demolition and Construction - Recommendations'.*
- **Category A Trees** Trees of High Quality and Value to be Retained.
- **Category B Trees** Trees of Moderate Quality and Value to be Retained.
- **Category C Trees** Trees of Low Quality and Value to be Retained.
- **Category U Trees** Trees unsuitable for long term retention.
- **Existing Trees to be Removed** All operations to be in accordance with *BS3998:2010- 'Tree Works- Recommendations'*
- **Existing Shrubs and Hedges to be Removed**
- **Proposed Tree Surgery Works** Tree Surgery operations to be in accordance with *BS 3998:2010 - 'Tree Works - Recommendations'.*

Notes:

1. Drawing to be read in colour.
2. For details of existing trees and vegetation refer to: *LLD3620-ARB-SCH-001 - Existing Tree Schedule;*
3. *For assessment of effects of the proposed development on existing trees refer to LLD3620-ARB-REP-001- Arboricultural Impact Assessment and Method Statement.*

PLANNING ISSUE

Rev	Description	Date	Initials
02	Planning Issue	18.03.26	LEB
01	Planning Issue	06.01.26	AS
00	Draft Issue	25.11.25	LEB

LIZARD
Landscape Design and Ecology
The Old Bank, 34 South Street, Tarring, Worthing, West Sussex, BN14 7LH
T. 01903 216033 E. lizardlandscapes@btconnect.com W. lizardlandscapesecology.com

Client
Gordon Sutherland

Project Title and Location
Jarvis
Jarvis Lane, Steyning, West Sussex, BN44 3GL

Drawing Title
Tree Works Removal Plan

Scale	Drawn	Approved	Date
1:100@A1	LEB	GO	25/11/2025

Drawing No LLD3620-ARB-DWG-030
Revision 02

Tree Works Removal Plan
Jarvis, Jarvis Lane,Steyning,West Sussex, BN44 3GL