


Premium 8ft base footprint 2024

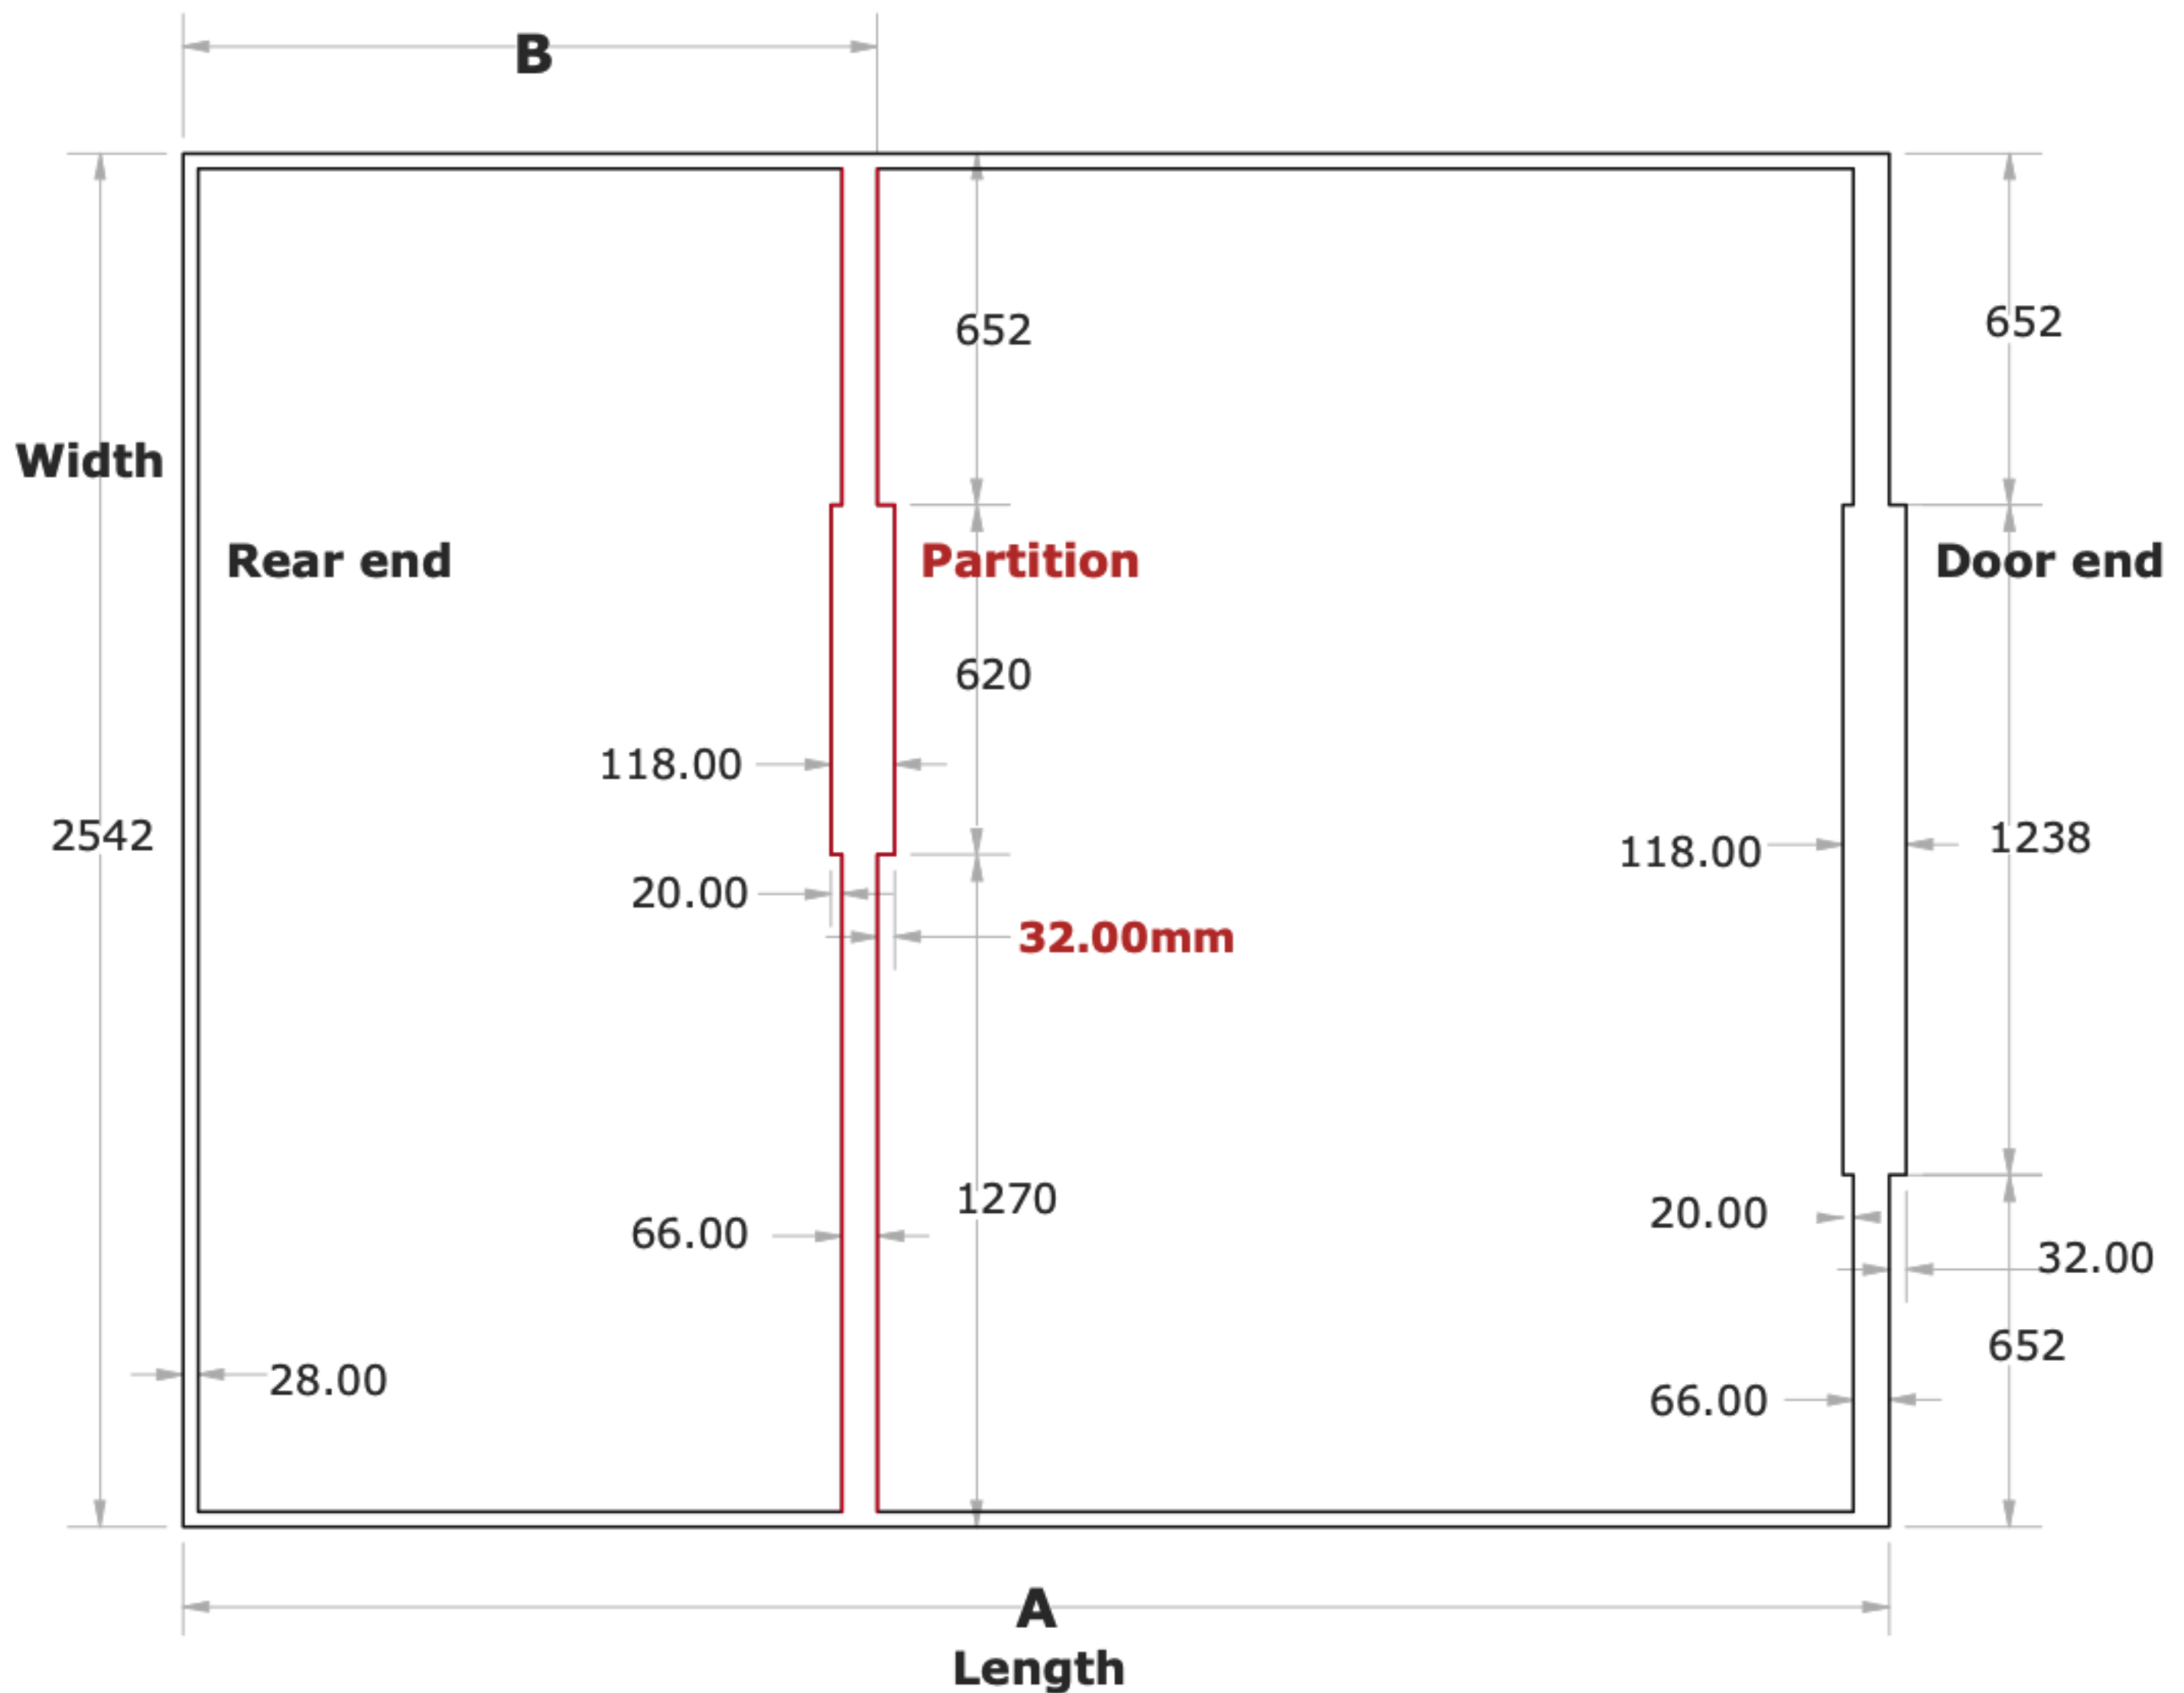

Nominal description		6'	8'	10'	12'	14'	16'	18'	20'
Exact Length mm	A	1923	2541	3159	3777	4395	5013	5631	6249

Please note, the dimensions (right) are only required if you have ordered a partition with your greenhouse.

Nominal description		6'	8'	10'
Exact Partition mm	B	1897	2515	3133