


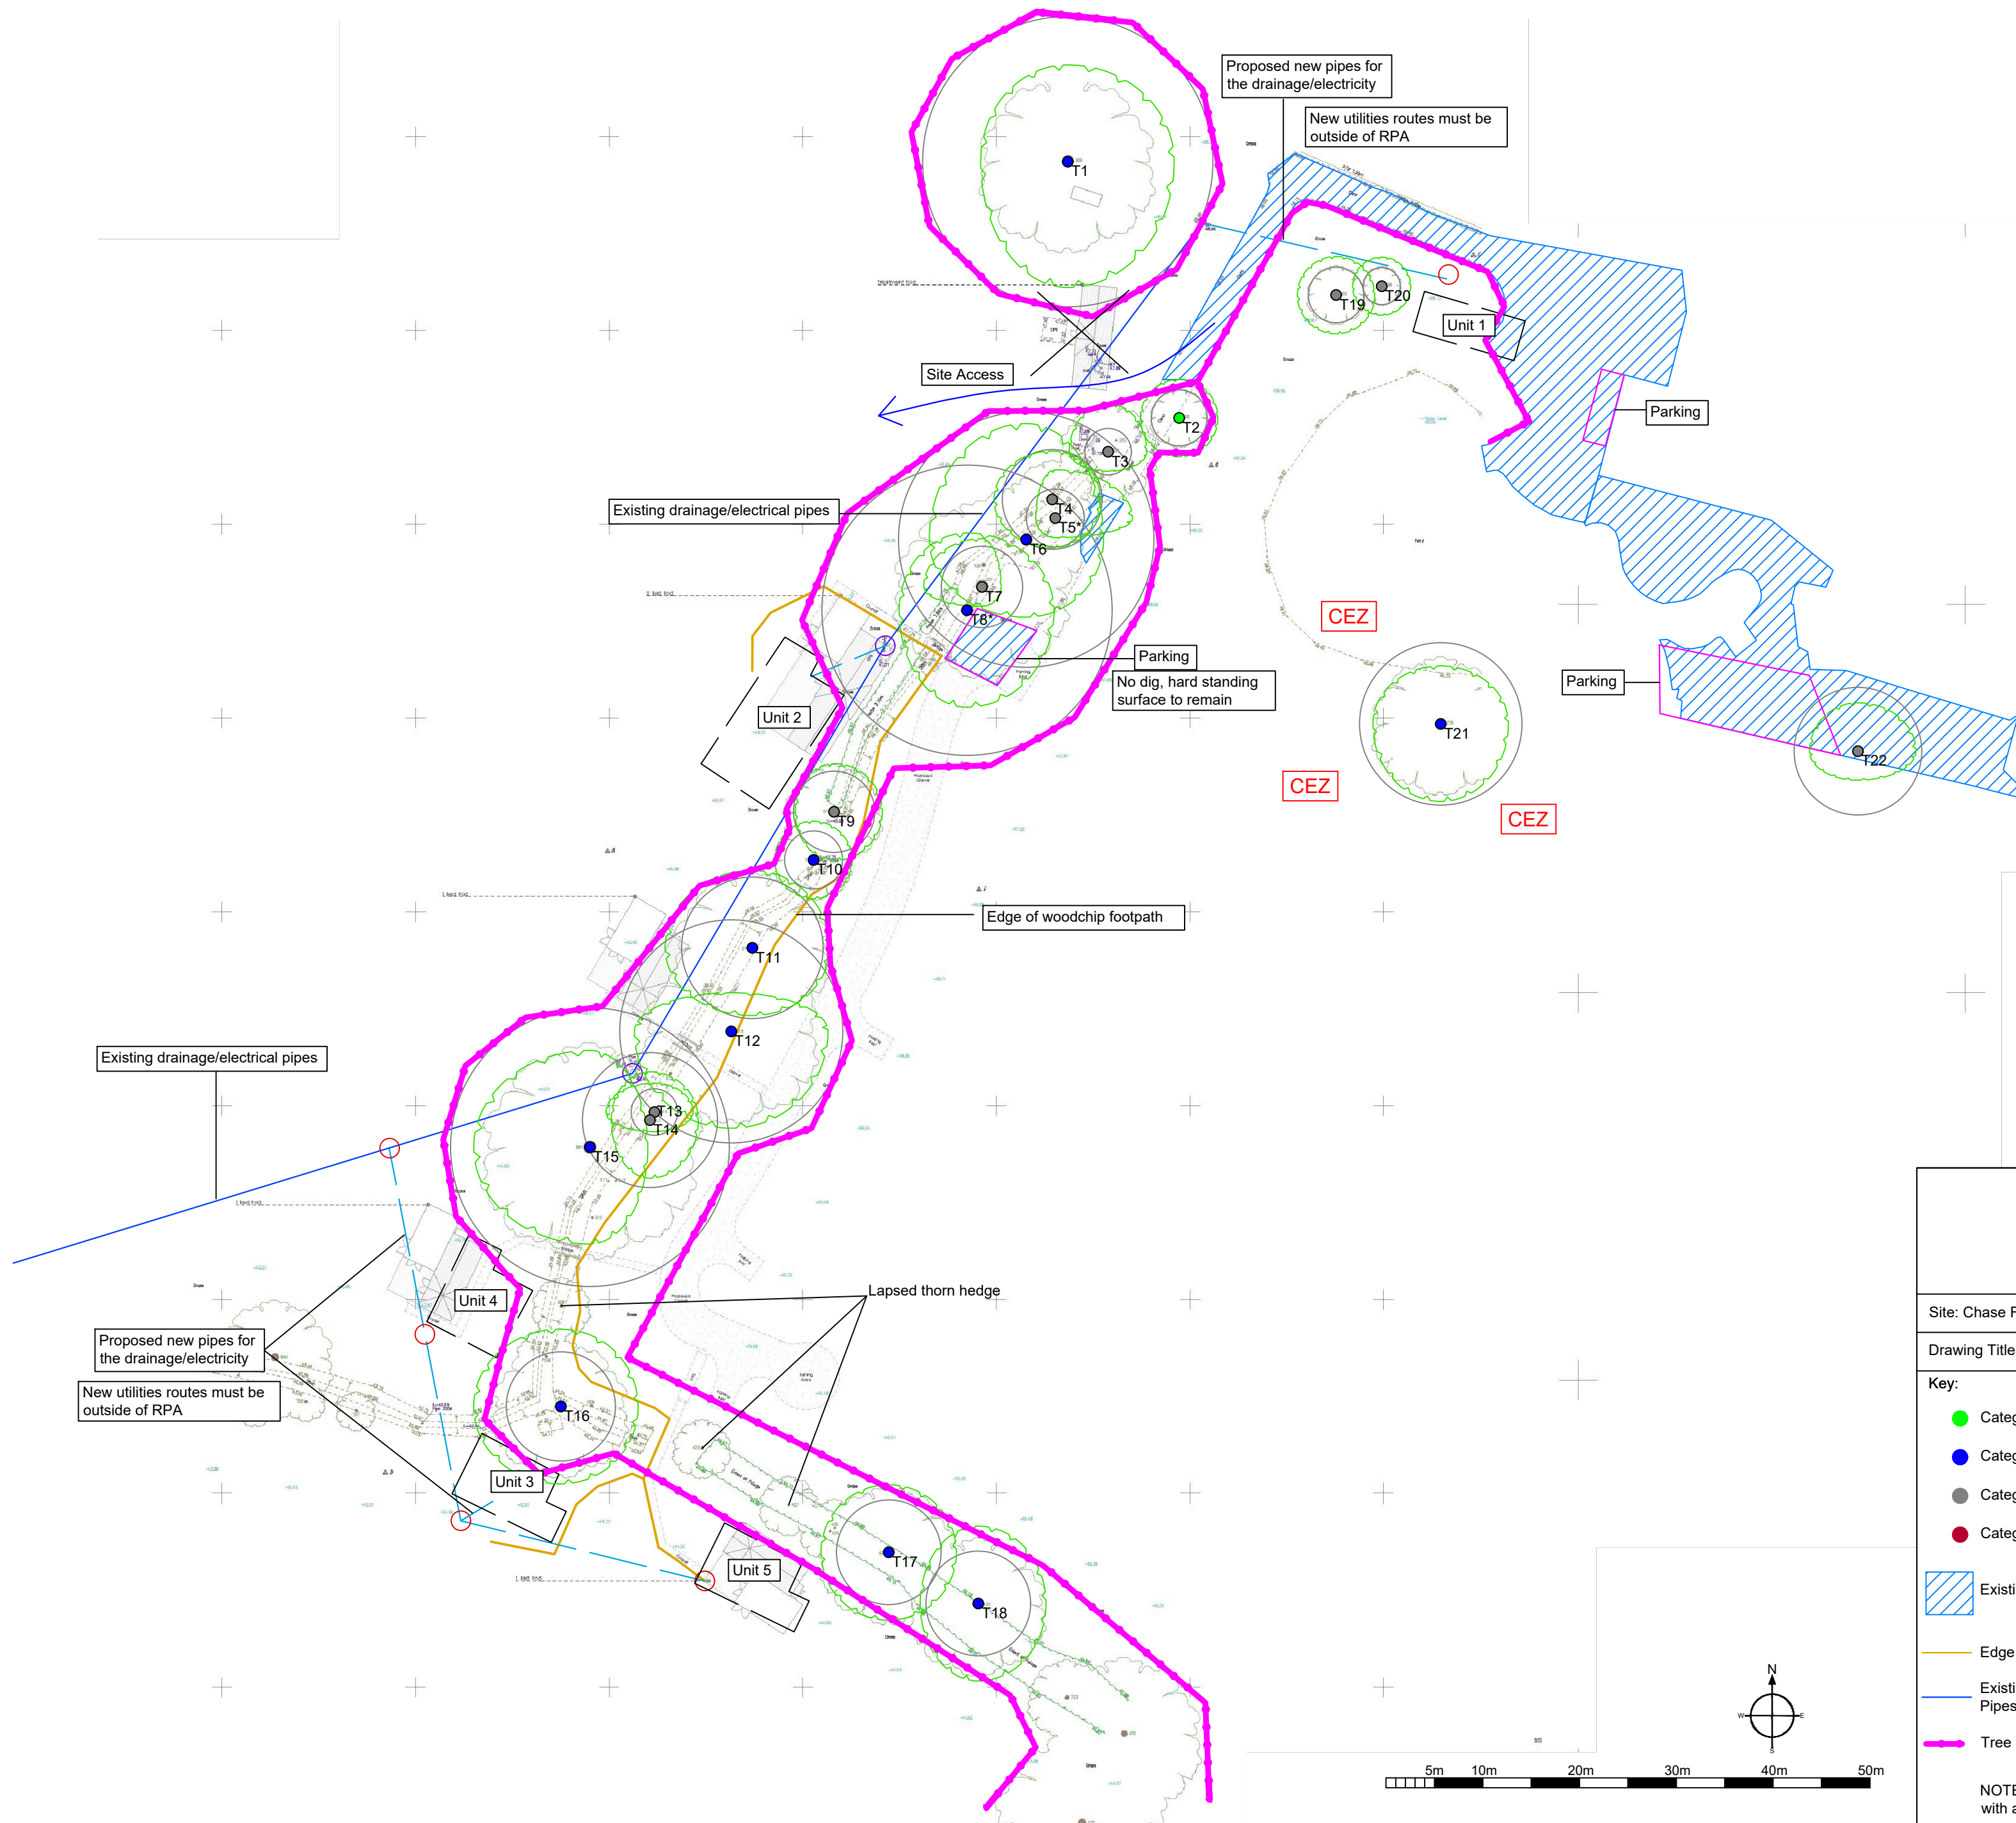




Tel.07759482934
 www.absolutearb.com

Site: Chase Farm, Shaw's Lane, Southwater, RH13 9BX		1:500 @ A2
Drawing Title: Tree Protection Plan		Rev A April 2026

Key:

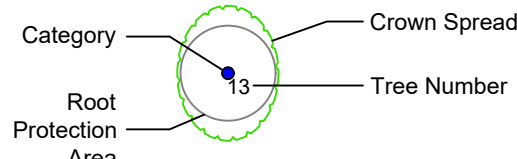● Category A	
● Category B	
● Category C	
● Category U	
Existing Hard Standing	Existing Manholes
Edge of Woodchip Pathway	Proposed Manholes
Existing Drainage/Electrical Pipes	Proposed Drainage/Electrical Pipes
Tree Protection Fencing	CEZ – Construction Exclusion Zone

NOTE: Tree/group numbers marked with an * have approximate locations.