


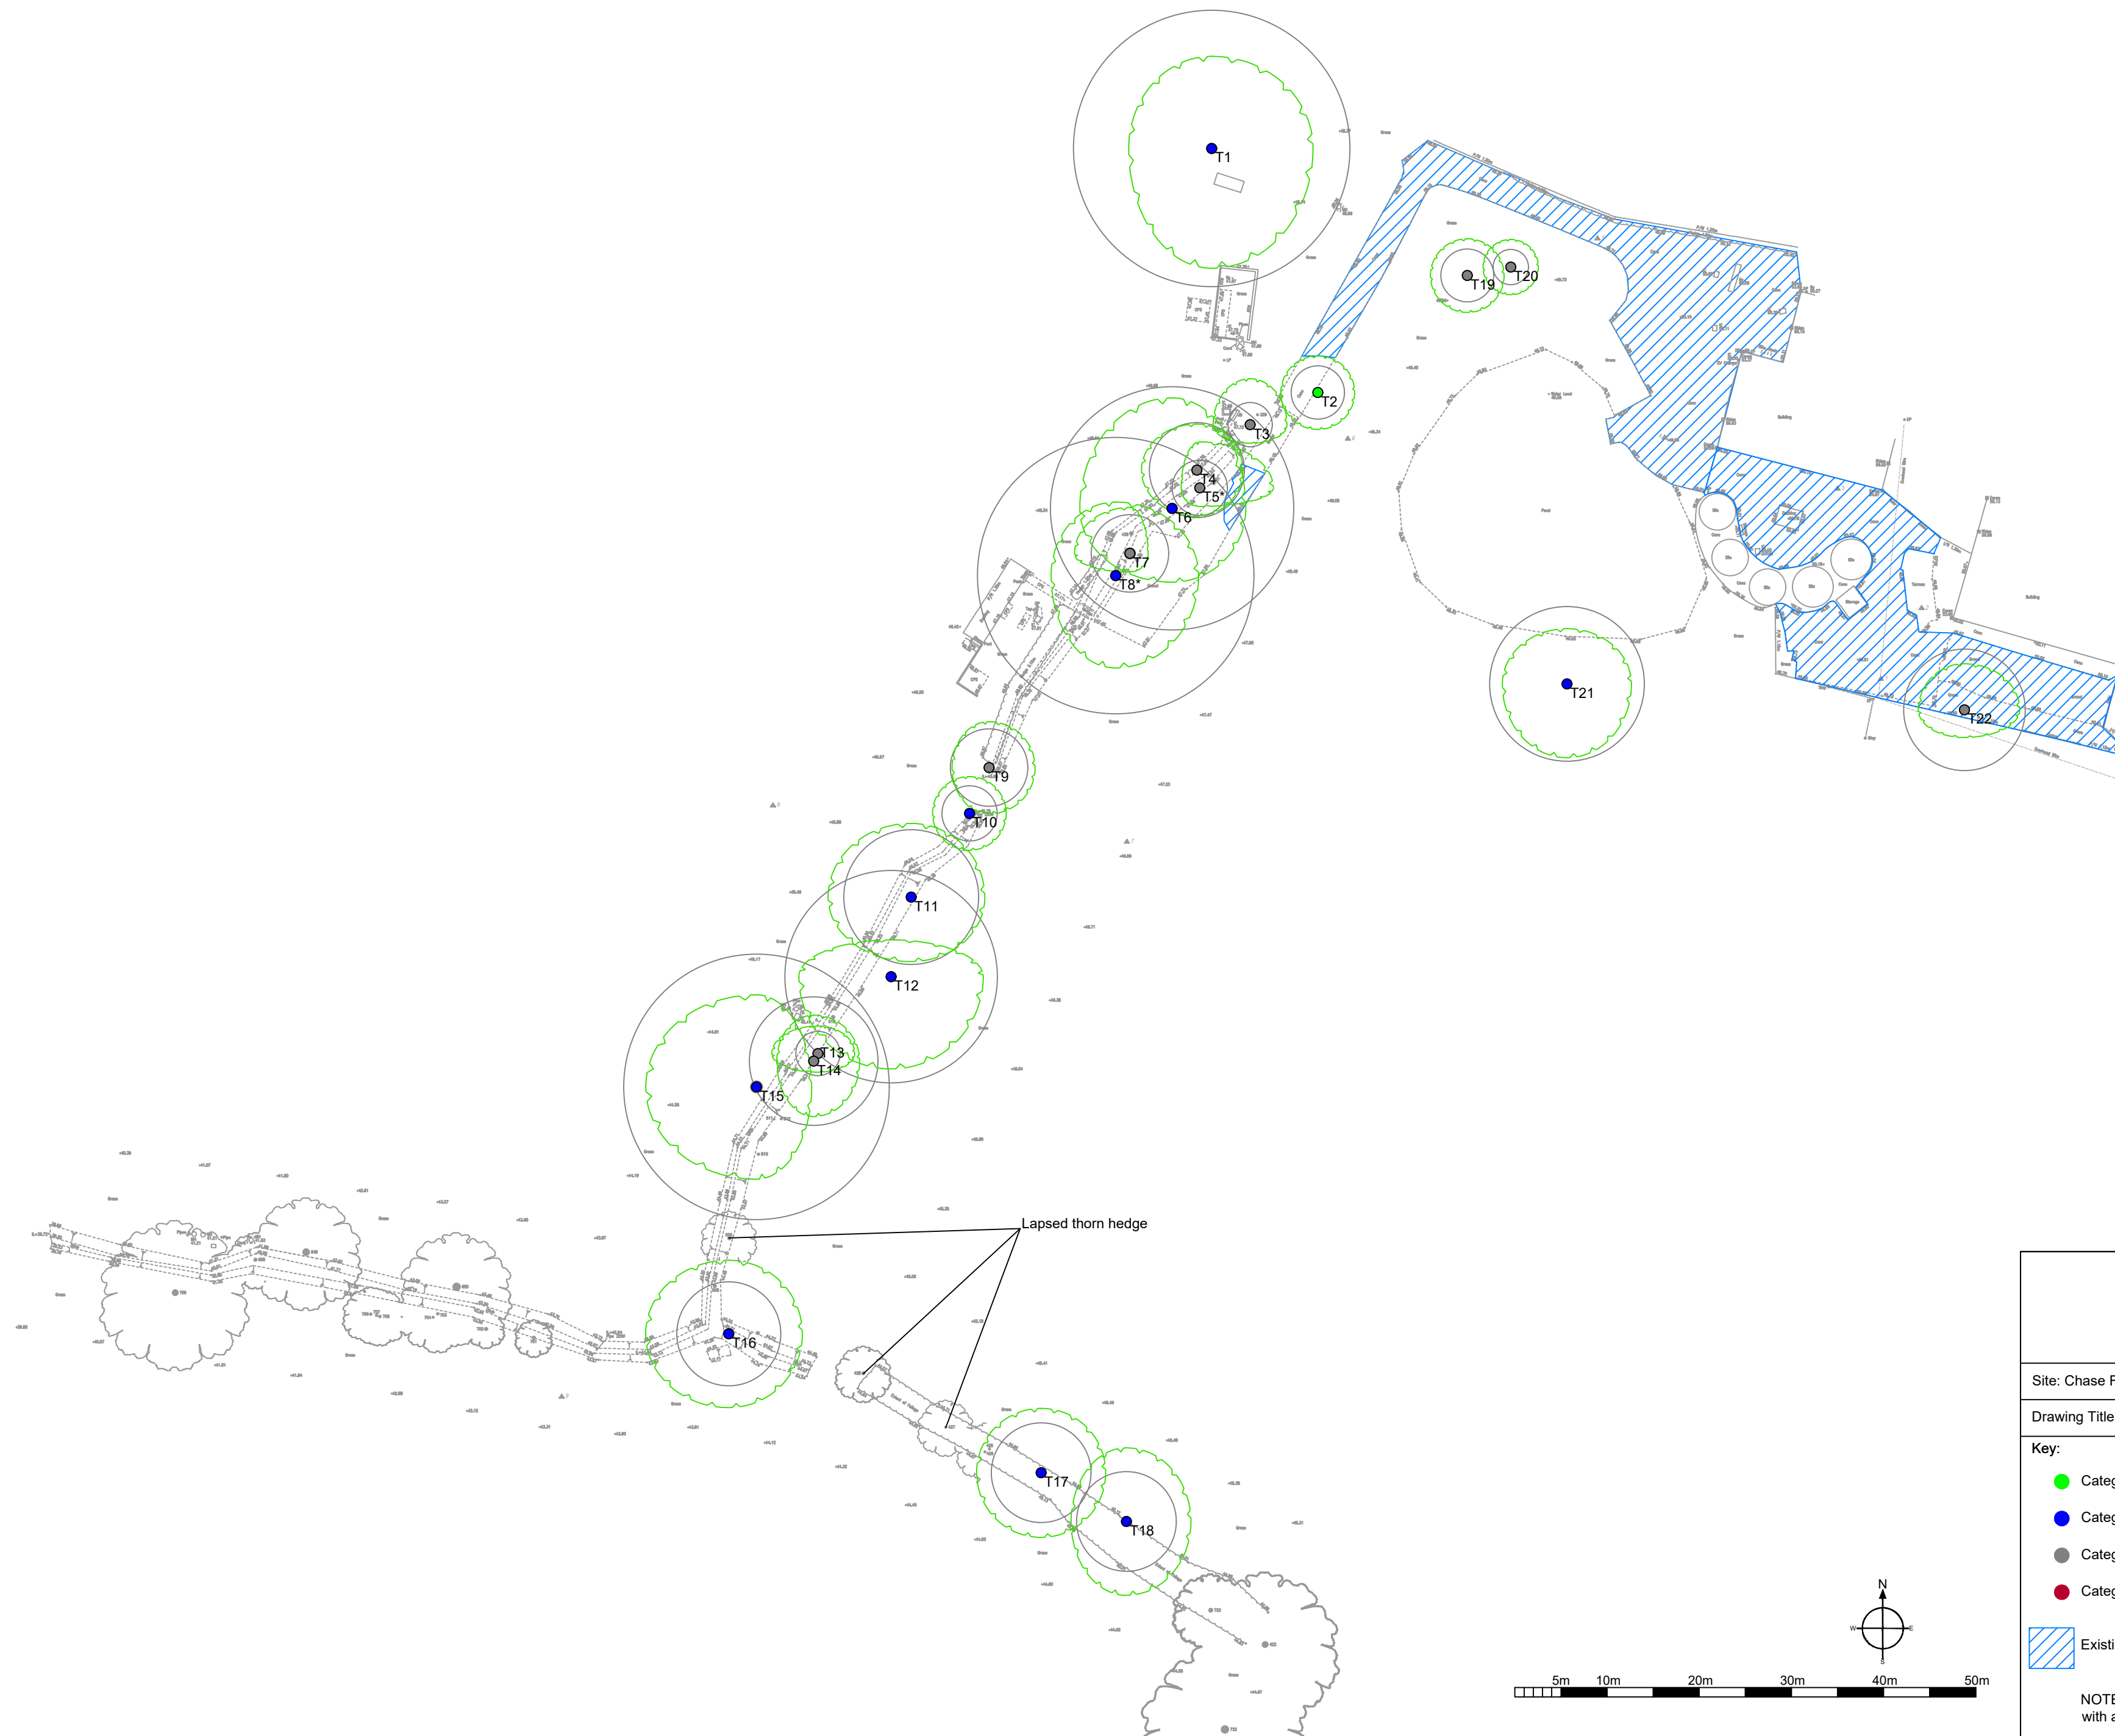



Tel.07759482934
www.absolutearb.com

Site: Chase Farm, Shaw's Lane, Southwater, RH13 9BX	1:500 @ A2
Drawing Title: Tree Constraints Plan	Rev A April 2026

Key:

Category A

Category B

Category C

Category U

Crown Spread

Tree Number

Root Protection Area

Existing Hard Standing

NOTE: Tree/group numbers marked with an * have approximate locations.