



1 KOMPAN - BALANCE POSTS WITH ROPE- NRO821_2D_EN



2 KOMPAN - HAMMOCK - NRO815_2D_EN



3 KOMPAN - SITTING POLE - NRO209_2D_EN



4 KOMPAN - CRAWLING PYRAMID - NRO826_2D_EN



5 KOMPAN - BALANCE PLUS - NRO871_2D_EN



6 KOMPAN - WOBBLE BRIDGE - NRO810_2D_EN



7 KOMPA - TIPI CAROUSEL - ELE400064_2D_EN



8 RICHTER SPIELGERATE GMBH - CASTLE TOWER, 2M - 3.22000




9 RICHTER SPIELGERATE GMBH - HORSE - 4.24130



10 BESPOKE PLAY SCULPTURES - WILD BOAR AND WOLVES



11 TABLE TENNIS TABLE

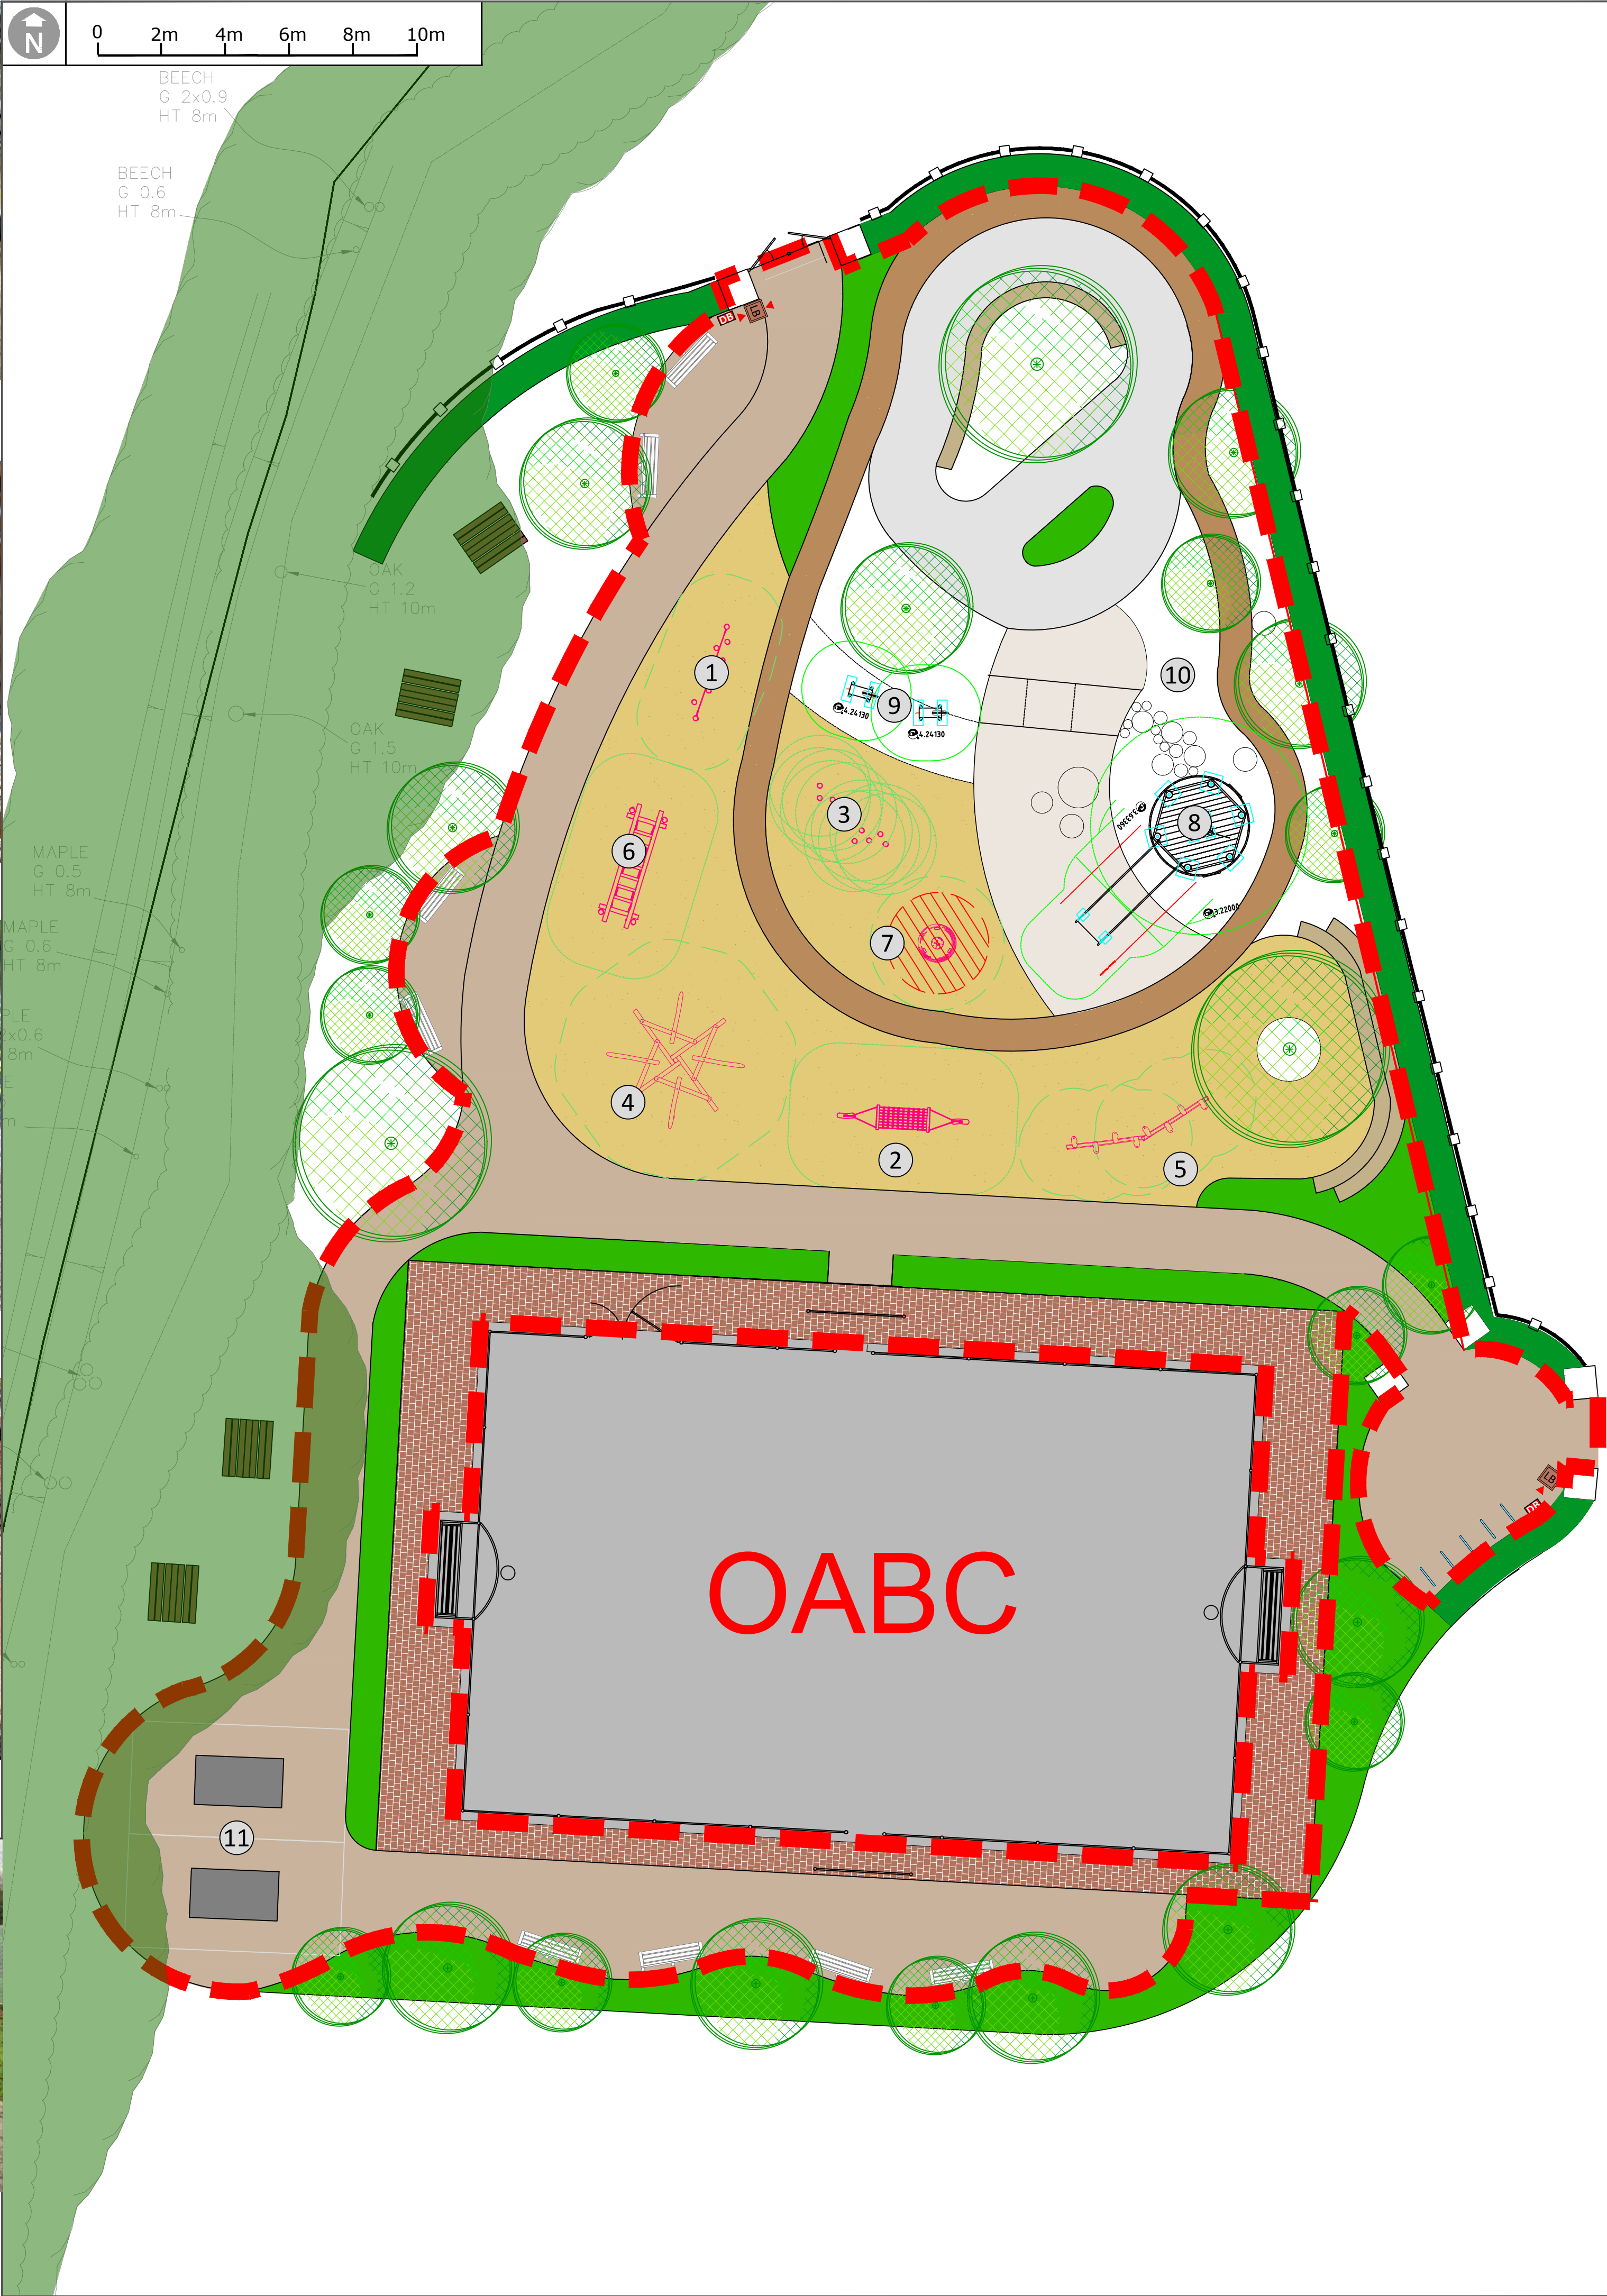

Key

- NEAP ACTIVITY ZONE = 0.12 ha (EXCLUDES OABC SIZE) MINIMUM REQUIRED SIZE OF ACTIVITY ZONE = 0.1 ha
- EXISTING VEGETATION TO BE RETAINED
- PROPOSED TREES
- ORNAMENTAL PLANTING
- HEDGE PLANTING
- BONDED RUBBER MULCH SAFETY SURFACE
- RESIN BOUND GRAVEL
- BLOCK PAVING
- CONCRETE
- SAND PIT
- PLAY EQUIPMENT:
 - 1 KOMPAN - BALANCE POSTS WITH ROPE- NRO821_2D_EN
 - 2 KOMPAN - HAMMOCK - NRO815_2D_EN
 - 3 KOMPAN - SITTING POLE - NRO209_2D_EN
 - 4 KOMPAN - CRAWLING PYRAMID - NRO826_2D_EN
 - 5 KOMPAN - BALANCE PLUS - NRO871_2D_EN
 - 6 KOMPAN - WOBBLE BRIDGE - NRO810_2D_EN
 - 7 KOMPA - TIPI CAROUSEL - ELE400064_2D_EN
 - 8 RICHTER SPIELGERATE GMBH - CASTLE TOWER, 2M - 3.22000
 - 9 RICHTER SPIELGERATE GMBH - HORSE - 4.24130
- CLEFT POST AND RAIL FENCE TO DIA DETAIL 2898-5-5-BND-0002
- SEAT 1.8m LONG, SEE DRG 2898-5-5-FRM-0001, SURFACE MOUNTED ON PAVING
- PICNIC TABLE AND BENCHES 6 PERSON - SEE DRG. 2898-5-5-FRM-0001
- TABLE TENNIS TABLE

Drawing Revision

Rev.	Date	Description	Drawn	Checked
P3	07/04/2026	Key updated and images added	AnB	PG
P2	16/03/2026	Issue	AnB	PG
P1	10/03/2026	First issue	AnB	PG

Status

PLANNING

DAVID JARVIS ASSOCIATES

DAVID JARVIS ASSOCIATES LIMITED
1 Tennyson Street Swindon Wiltshire SN1 5DT
t: 01793 612173
e: mail@djavidjars.biz
w: www.davidjars.biz

Client

LEGAL AND GENERAL (STRATEGIC LAND NORTH HORSHAM) LIMITED

Project

LAND NORTH OF HORSHAM

Drawing Title

**PHASE 2 NEAP
S106 LANDSCAPE PROPOSALS - LAYOUT**

Scale: **1:125** Sheet Size: **A1** Date Plotted: **07/04/2026**

Client Ref.	Drawing Ref.	Drawing No.	Version
-	2898-5-2-17	DR-0003	S5-P3