GENERAL NOTES: DO NOT SCALE FROM THIS DRAWING. USE WRITTEN DIMENSIONS ONLY. DRAINAGE IS STRICTLY SHOWN INDICATIVE AND SHOULD BE CAREFULLY LOCATED ON SITE BY CONTRACTOR TO AVOID DAMAGE DURING CONSTRUCTION. BOUNDARY POSITIONS ARE ASSUMED ONLY ON THE BASIS OF AN ON SITE VISUAL INPSECTION, CLIENT TO ENSURE BOUNDARY POSITION IS CONFIRMED BEFORE COMMENCEMENT OF ANY CONSTRUCTION..

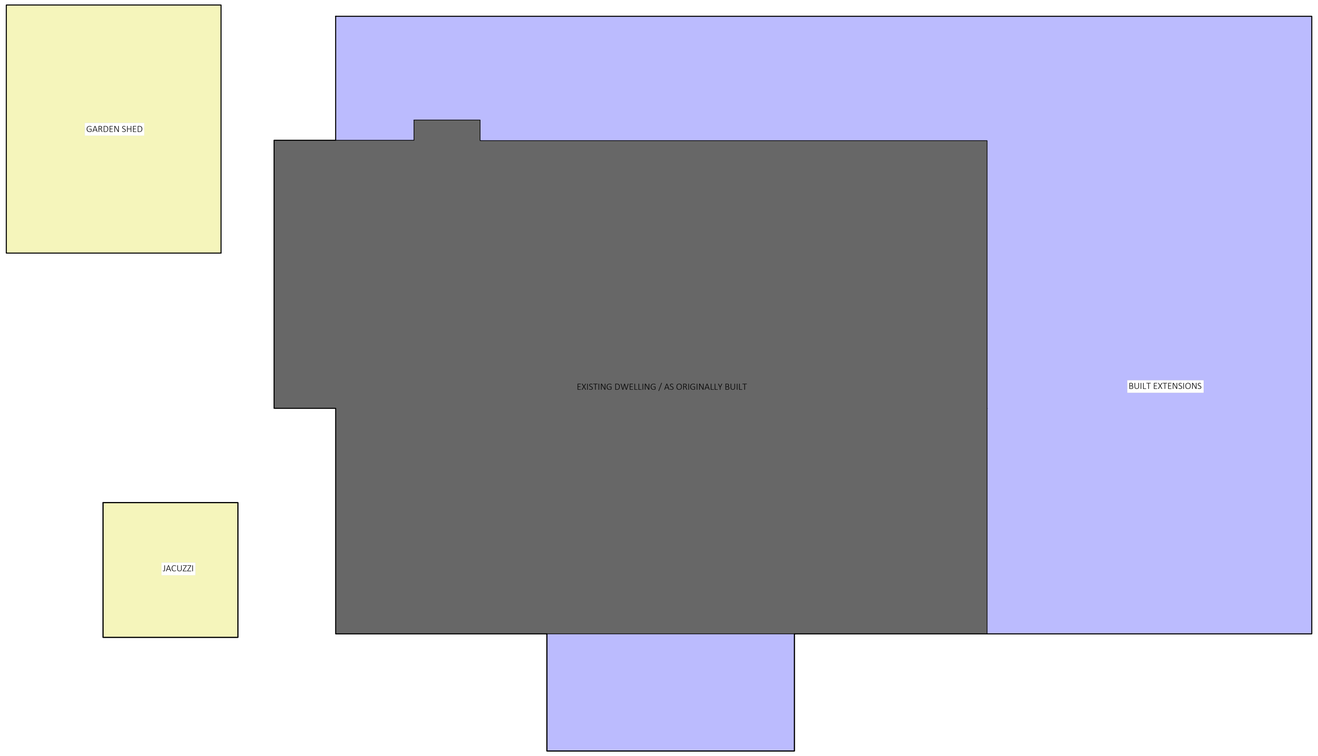

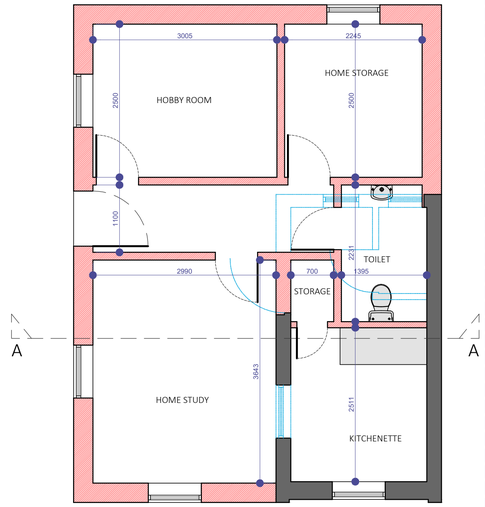

BUILT OUT EXTENSIONS.
(GEA = 82 SQUARE METERS

ORIGINAL AS BUILT DWELLING

SHEDS AND GENERAL PARAPHERNALIA
(GEA = 23 SQUARE METERS)

ORIGINAL DETACHED GARAGE
(CONVERSION COMPLETED JANUARY 2020)

SITE BOUNDARY.
602 SQUARE METERS

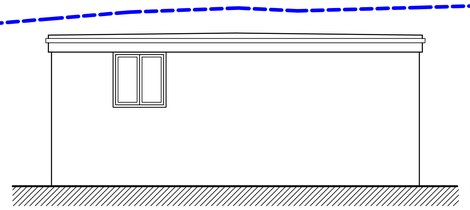

REAR ELEVATION 1:50@A1

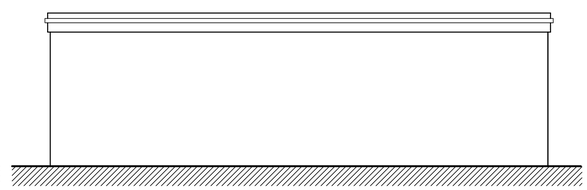

SIDE ELEVATION 1:50@A1

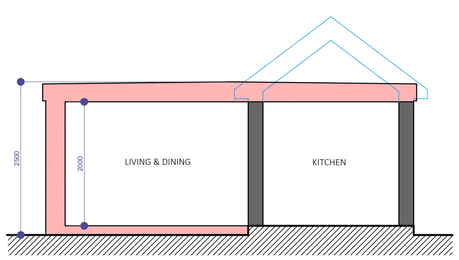

SECTION A-A 1:50@A1

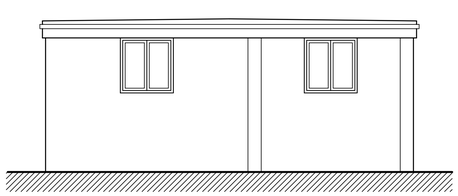

FRONT ELEVATION 1:50@A1

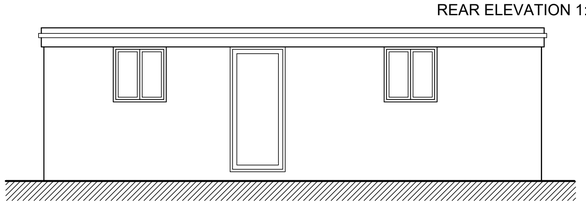

SIDE ELEVATION 1:50@A1

CONTACT INFO

E: Scott@EllisdonArchitecturalAssociates.co.uk
W: WWW.EllisdonArchitecturalAssociates.co.uk
M: 07828 189525

SCALE BARS

1:100 0 1 2 3 4 5 6 7 8 9 10M

1:50 0 1 2 3 4 5 6 7 8 9 10M

REVISION	DESCRIPTION
0	FIRST ISSUE
A	

STATUS: PLANNING

CLIENT:	MR & MRS FIELD
JOB REF:	638
DRG. NO:	02
DRG. TITLE:	PROPOSED PLANS
DATE:	FEBRUARY 2025
SCALE:	1:50/100@A1

SITE ADDRESS:

14 FAIR VIEW
HORSHAM
RH12 2PY