


JACK
DUNCKLEY

MULTI AWARD WINNING DESIGN

WWW.JACKDUNCKLEY.COM

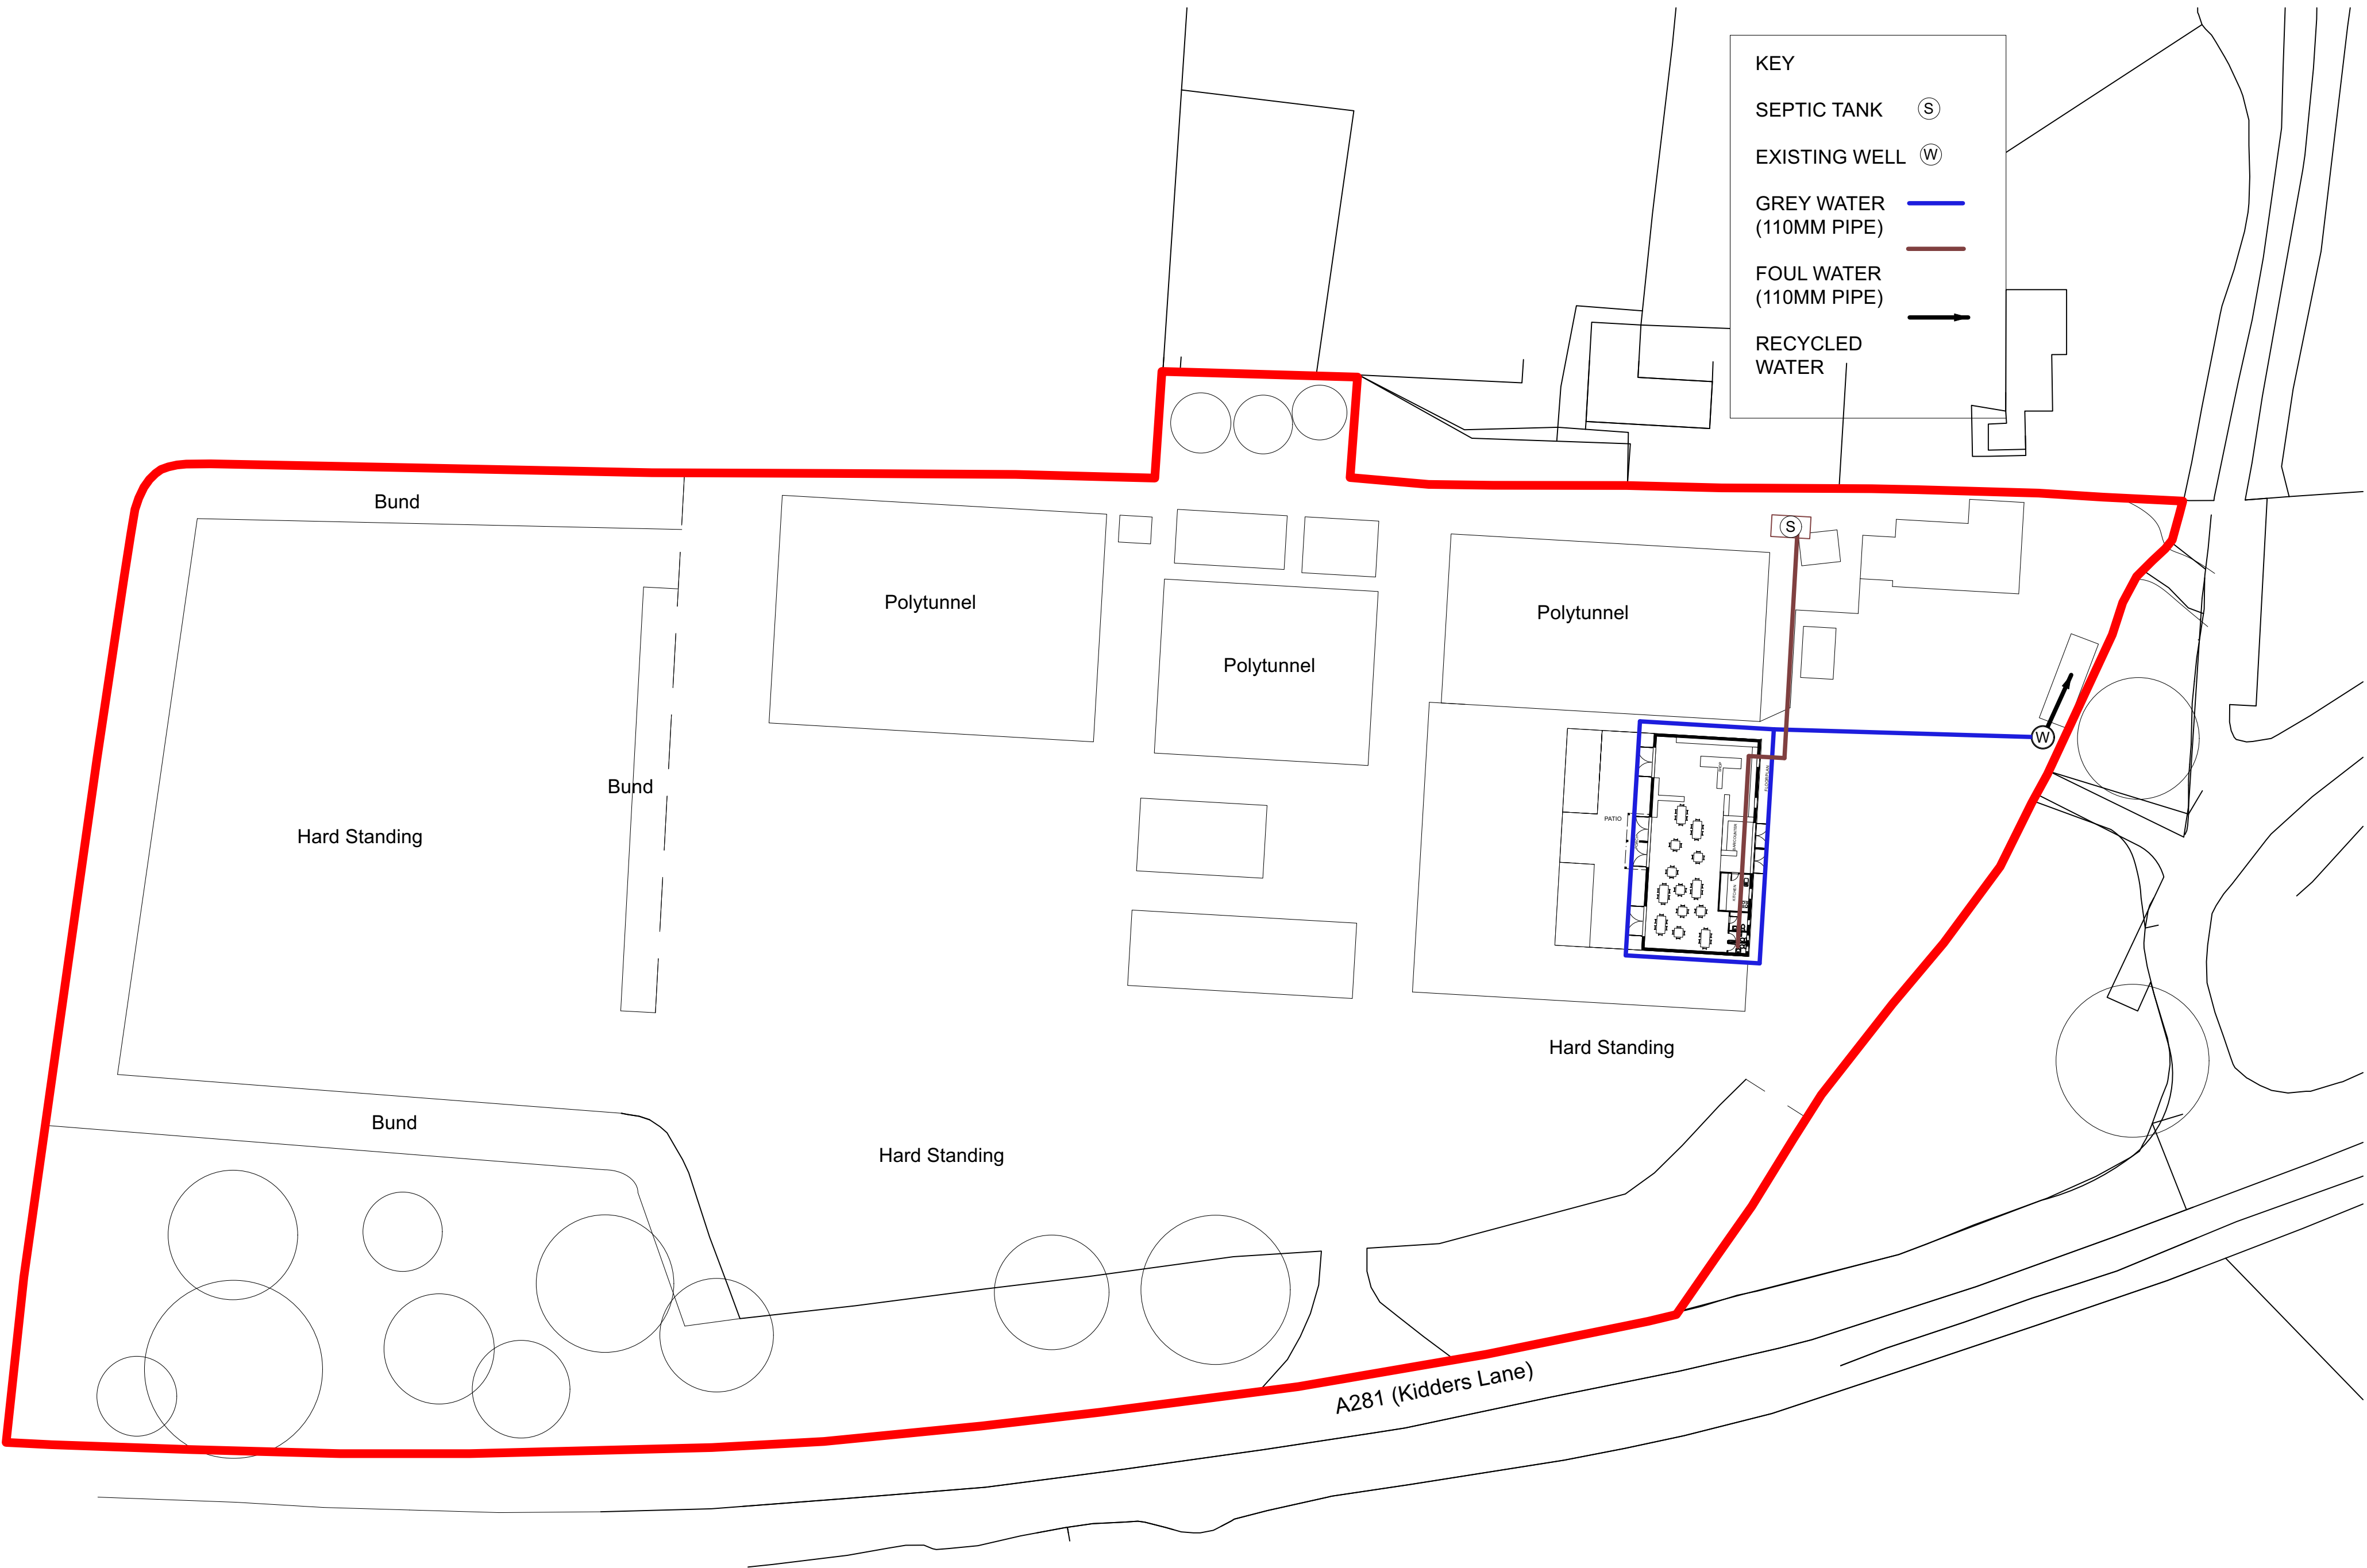

Birchfield Nursery
Kidders Lane
Henfield
West Sussex
BN5 9AA

Scale 1-500
unless otherwise stated

Paper Size: A1

