


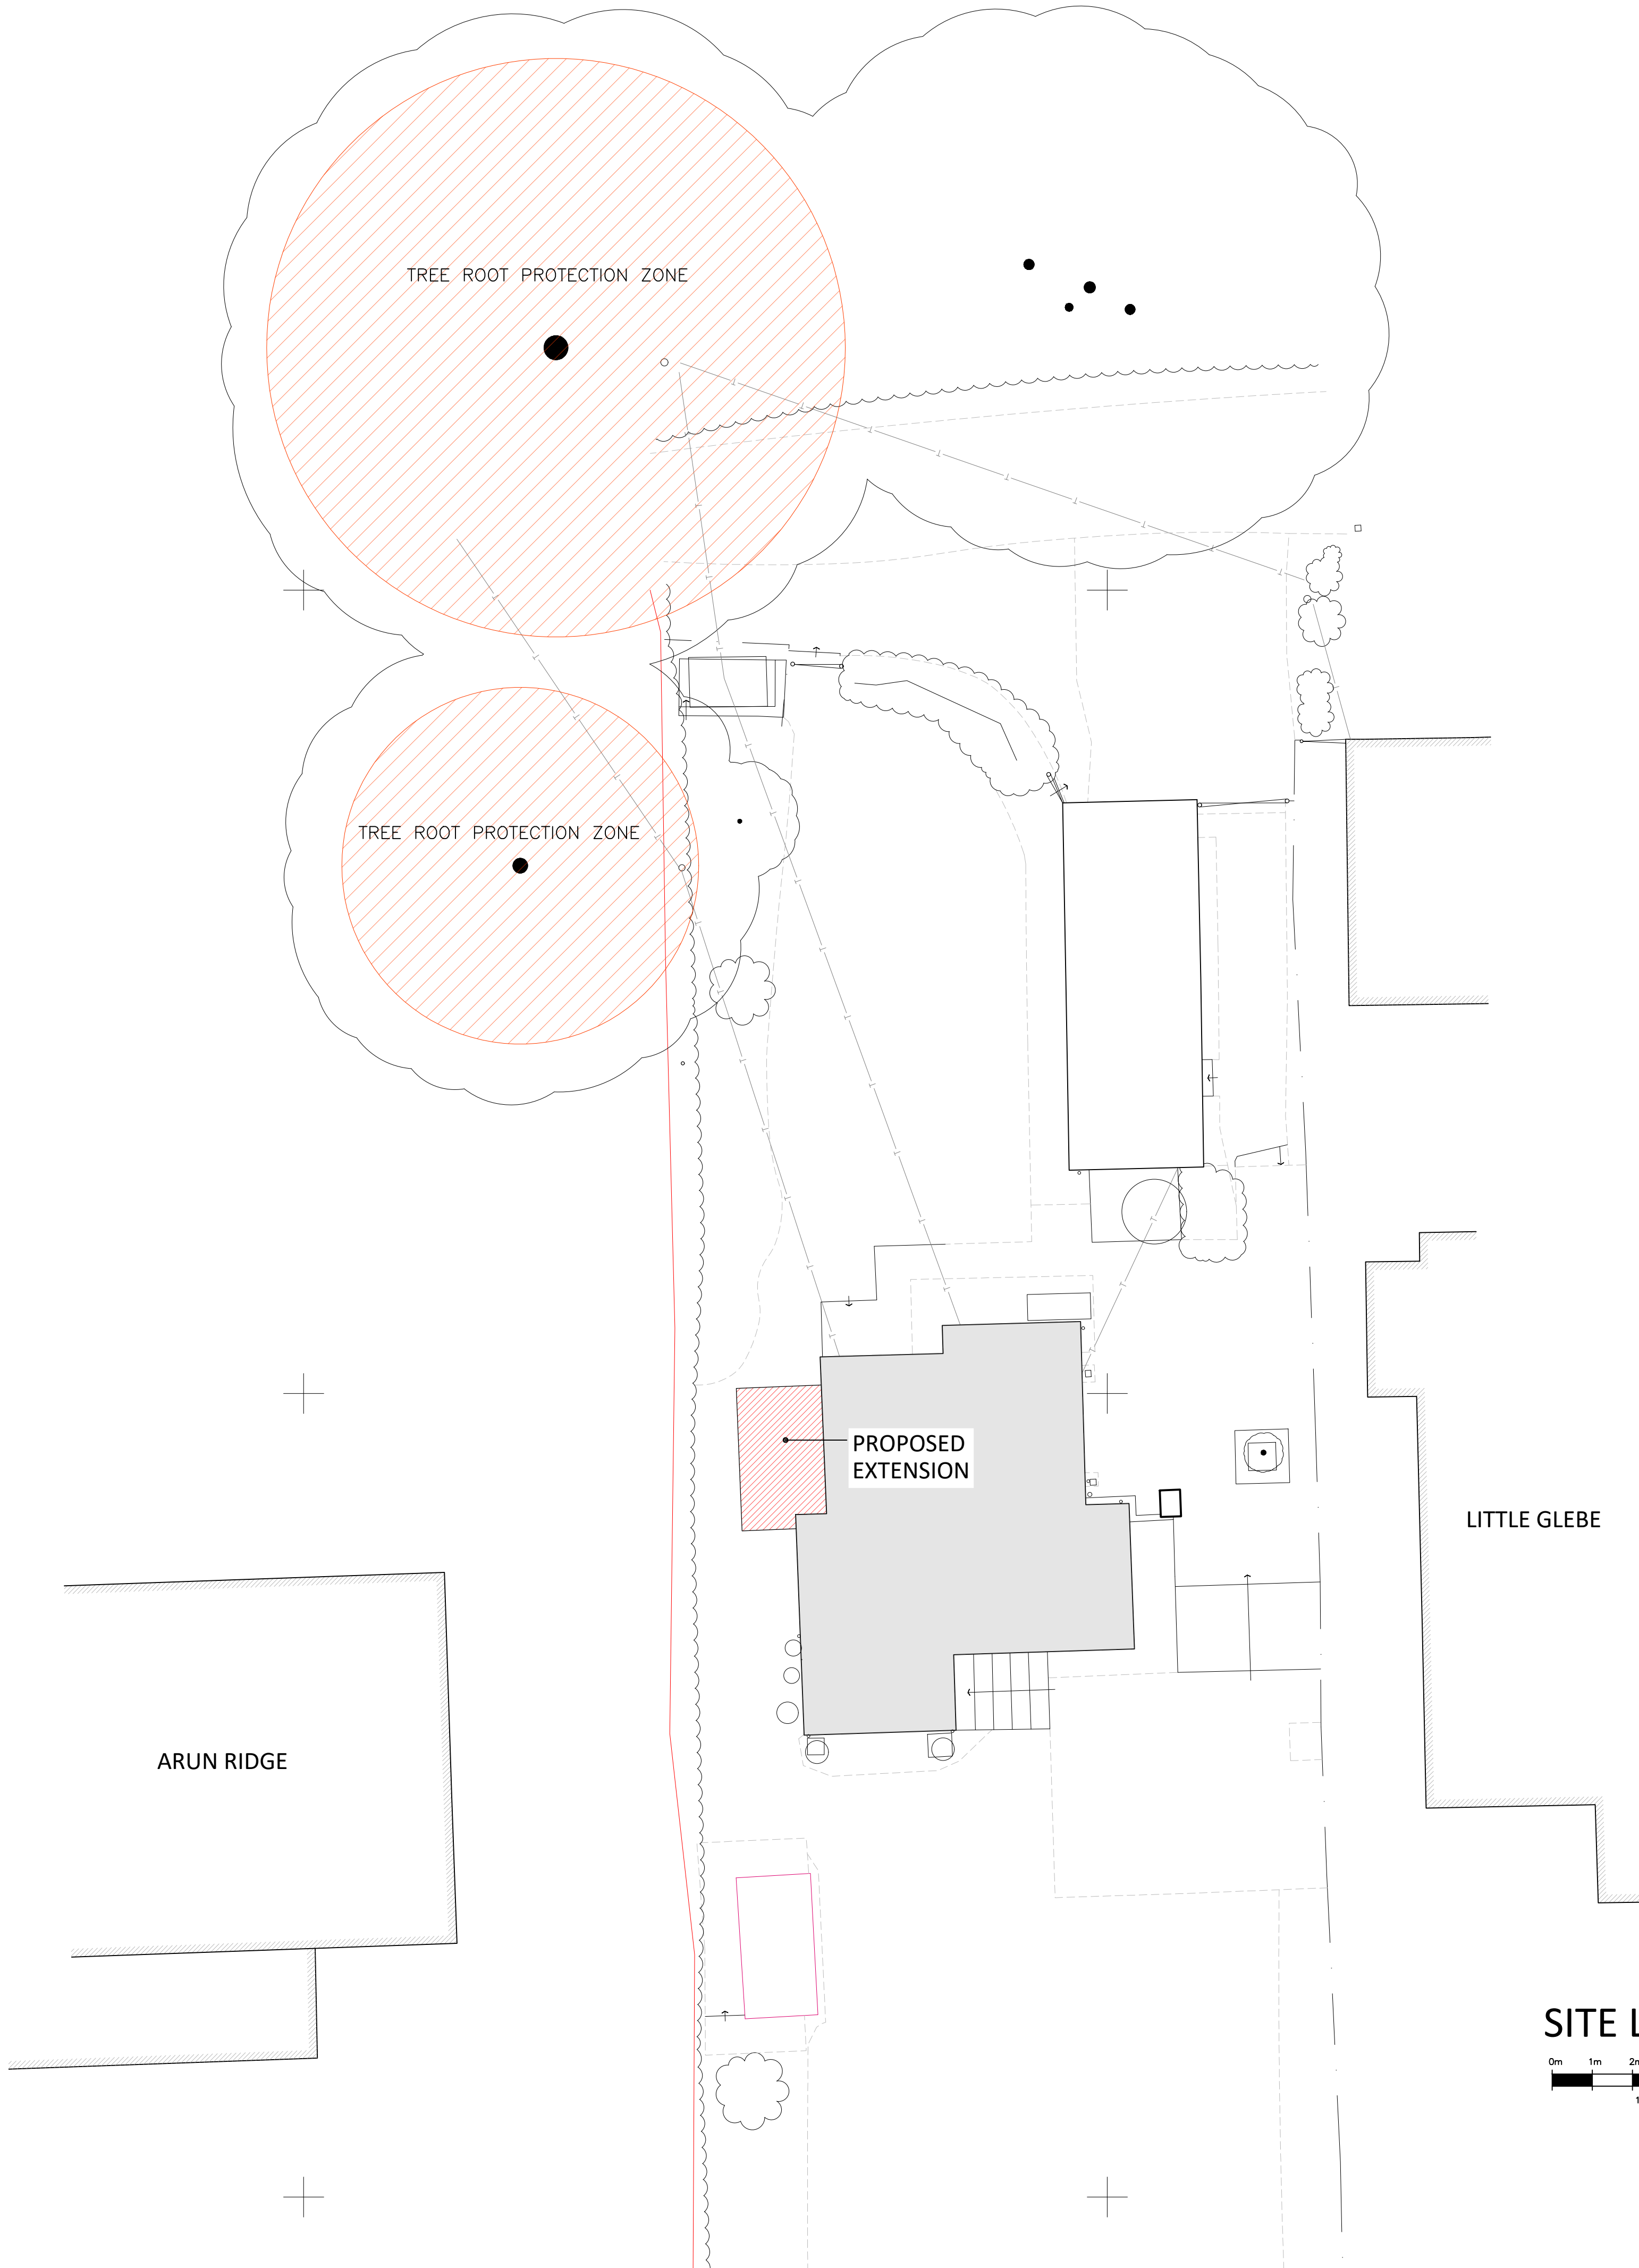

SITE LAYOUT PLAN

- NOTES
- DO NOT SCALE OFF THIS DRAWING EXCEPT FOR PLANNING PURPOSES
 - CHECK ALL DIMENSIONS ON SITE BEFORE ANY WORK IS COMMENCED
 - ALL GOODS MATERIALS AND WORKMANSHIP MUST CONFORM WITH CURRENT BUILDING REGULATIONS, BRITISH STANDARDS AND CODES OF PRACTICE
 - COPYRIGHT OF THIS DRAWING IS RETAINED BY THE ARCHITECT AND IT MUST NOT BE REPRODUCED WITHOUT WRITTEN CONSENT

REV	DATE	BY	AMENDMENT

The Old Forge
6 Church Street
Storrington
West Sussex
RH20 4LA

1 01903 89829
info@folkesarchitects.co.uk

CLIENT
Mr A Kay

JOB TITLE
The Pathway
Rectory Lane
Pulborough
West Sussex
RH20 2AE

DRAWING TITLE
Proposed Site Layout Plan

PROJECT STAGE
PLANNING

DRAWING STATUS
PLANNING
NOT FOR CONSTRUCTION USE UNLESS STATED AS 'CONSTRUCTION'

DATE	SCALE	DRAWN BY
March 2026	1:100@A1	GW
	CHECKED BY	BH

JOB NO.	DRAWING NO.	REVISION
26010	3.02	-