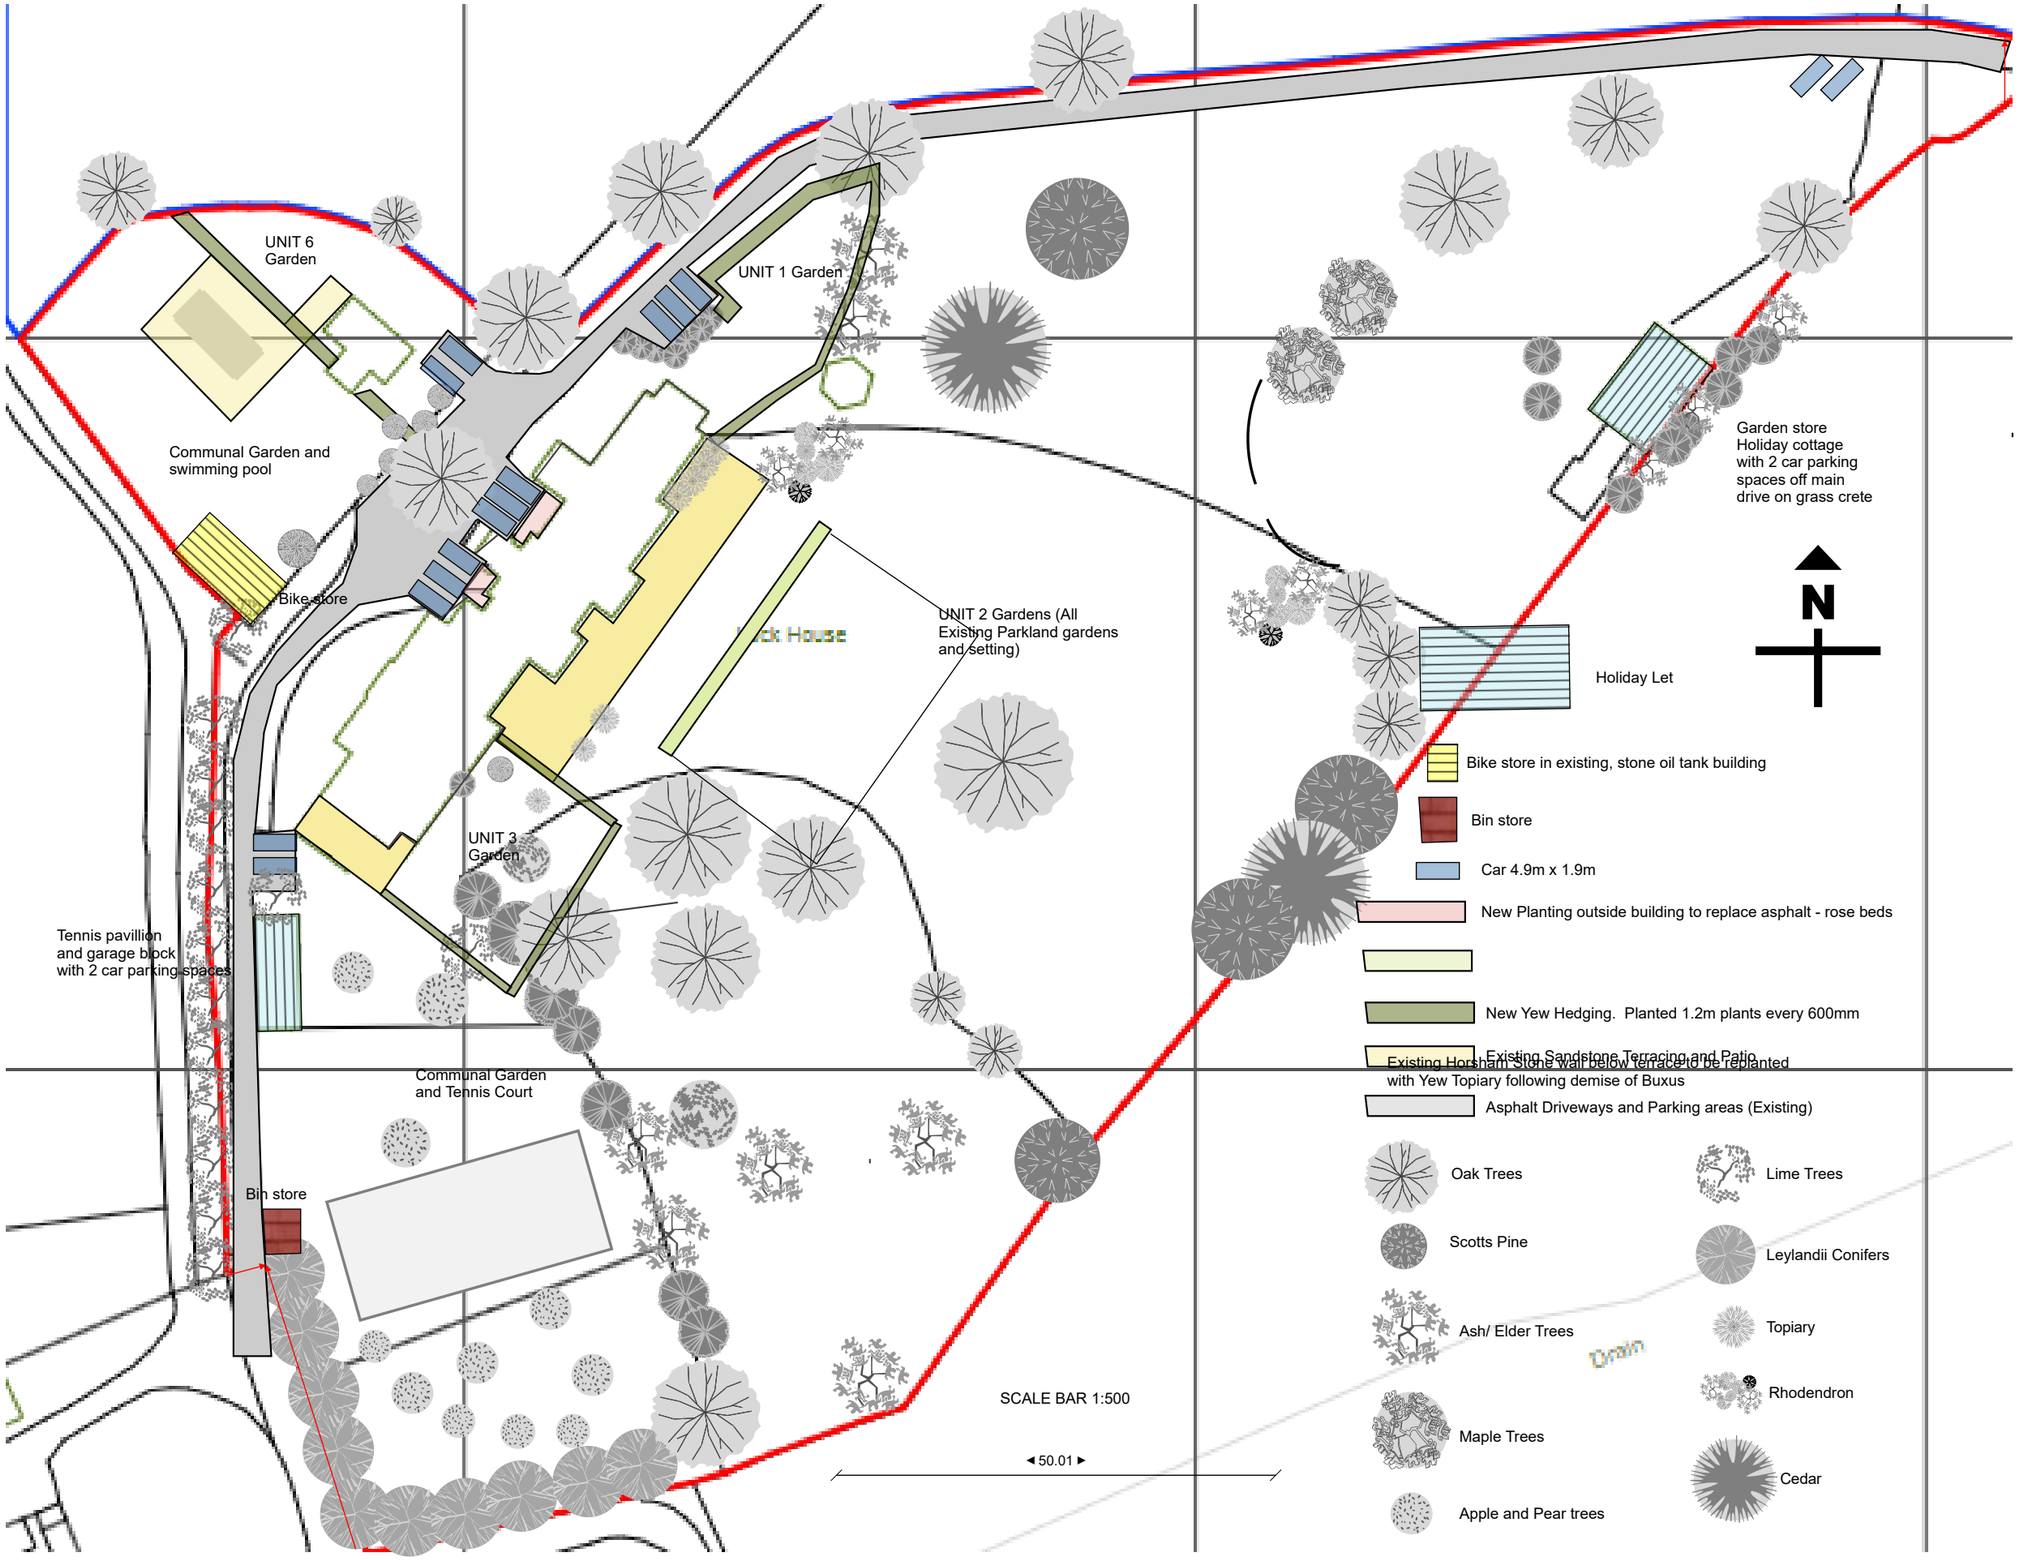

UNIT 6
Garden
UNIT 1 Garden
Communal Garden and
swimming pool
Bike store
UNIT 2 Gardens (All
Existing Parkland gardens
and setting)
UNIT 3
Garden
Tennis pavillion
and garage block
with 2 car parking spaces
Communal Garden
and Tennis Court
Bin store
Garden store
Holiday cottage
with 2 car parking
spaces off main
drive on grass crete
N
Holiday Let
Bike store in existing, stone oil tank building
Bin store
Car 4.9m x 1.9m
New Planting outside building to replace asphalt - rose beds
New Yew Hedging. Planted 1.2m plants every 600mm
Existing Sandstone Terracing and Patio
Existing Horsham Stone wall below terrace to be replanted
with Yew Topiary following demise of Buxus
Asphalt Driveways and Parking areas (Existing)
Oak Trees
Lime Trees
Scotts Pine
Leylandii Conifers
Ash/ Elder Trees
Topiary
Rhodendron
Maple Trees
Cedar
Apple and Pear trees
SCALE BAR 1:500
◄ 50.01 ►