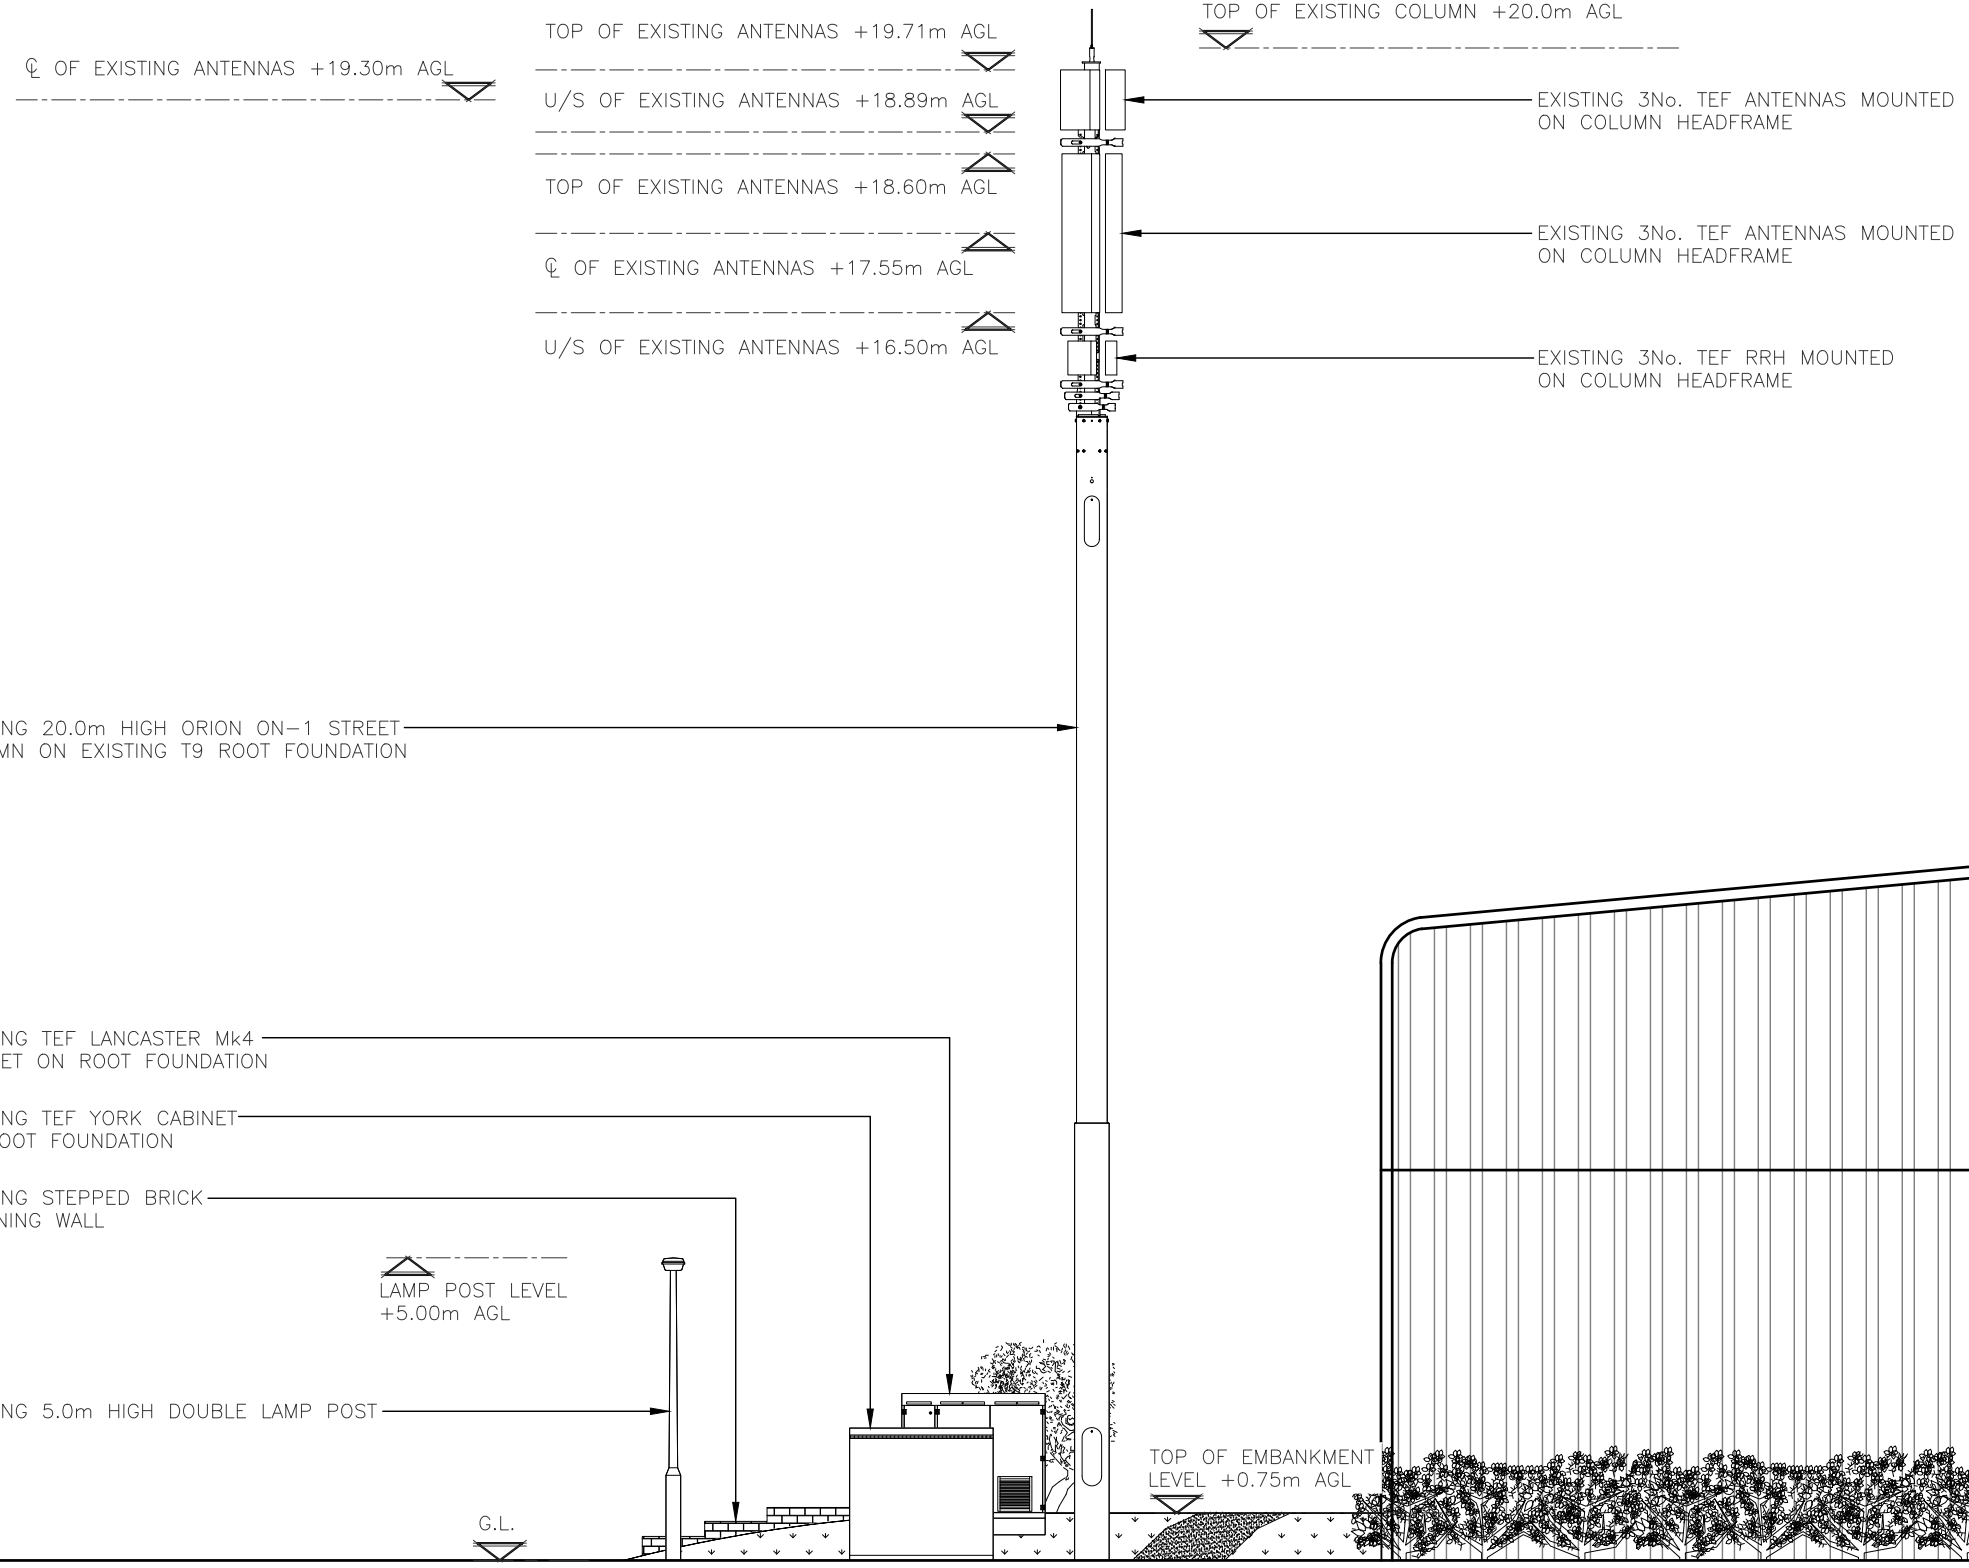

ALL DIMENSIONS ARE IN mm UNLESS NOTED OTHERWISE

N.G.R E: 508131 N: 114608

NOTES:

REV	MODIFICATION	BY	CH	DATE
A	PLANNING ISSUE	AR	TC	30/07/25

united living connected

United Living Connected
4 Clearwater, Lingley Mere Business Park, Lingley Green Avenue,
Great Sankey, Warrington, WA5 3UZ
t. 44 (0)151 420 4128
www.unitedliving.co.uk

cornerstone

Cell Name	Opt.
IMPULSE LEISURE CENTRE	A

Cell ID No

CSID	– VF	✓ TEF
234680	–	79182
Project No.	– TM Cell ID	– N/A
23468024	–	–

Site Address / Contact Details

LAND AT CAR PARK AT RECREATION GROUND
SPIERBRIDGE ROAD
STARRINGTON
WEST SUSSEX
RH20 4BG

Drawing Title: EXISTING ELEVATION

Purpose of issue: PLANNING — Dwg Rev: A

Drawing Number: 300

Surveyed By:	Original Sheet Size:	Pack Issue:
CA	A3	A

Drawn:	Date:	Checked:	Date:
AR	30/07/25	TC	30/07/25