




Copyright © 2023 DHA Architecture Ltd. All rights reserved. Limited reproduction and distribution permitted for the sole purpose of the planning of this named development only.
Ordnance Survey data © Crown Copyright. All rights reserved. Licence number 100022432.
Do not scale other than for Local Authority Planning purposes.



LEGEND - UNIT TYPE

- 5 Bed House
- 4 Bed House
- 3 Bed House
- 2 Bed House
- 2 Bed Apartment
- 1 Bed Apartment
- 2 Bed Coachouse

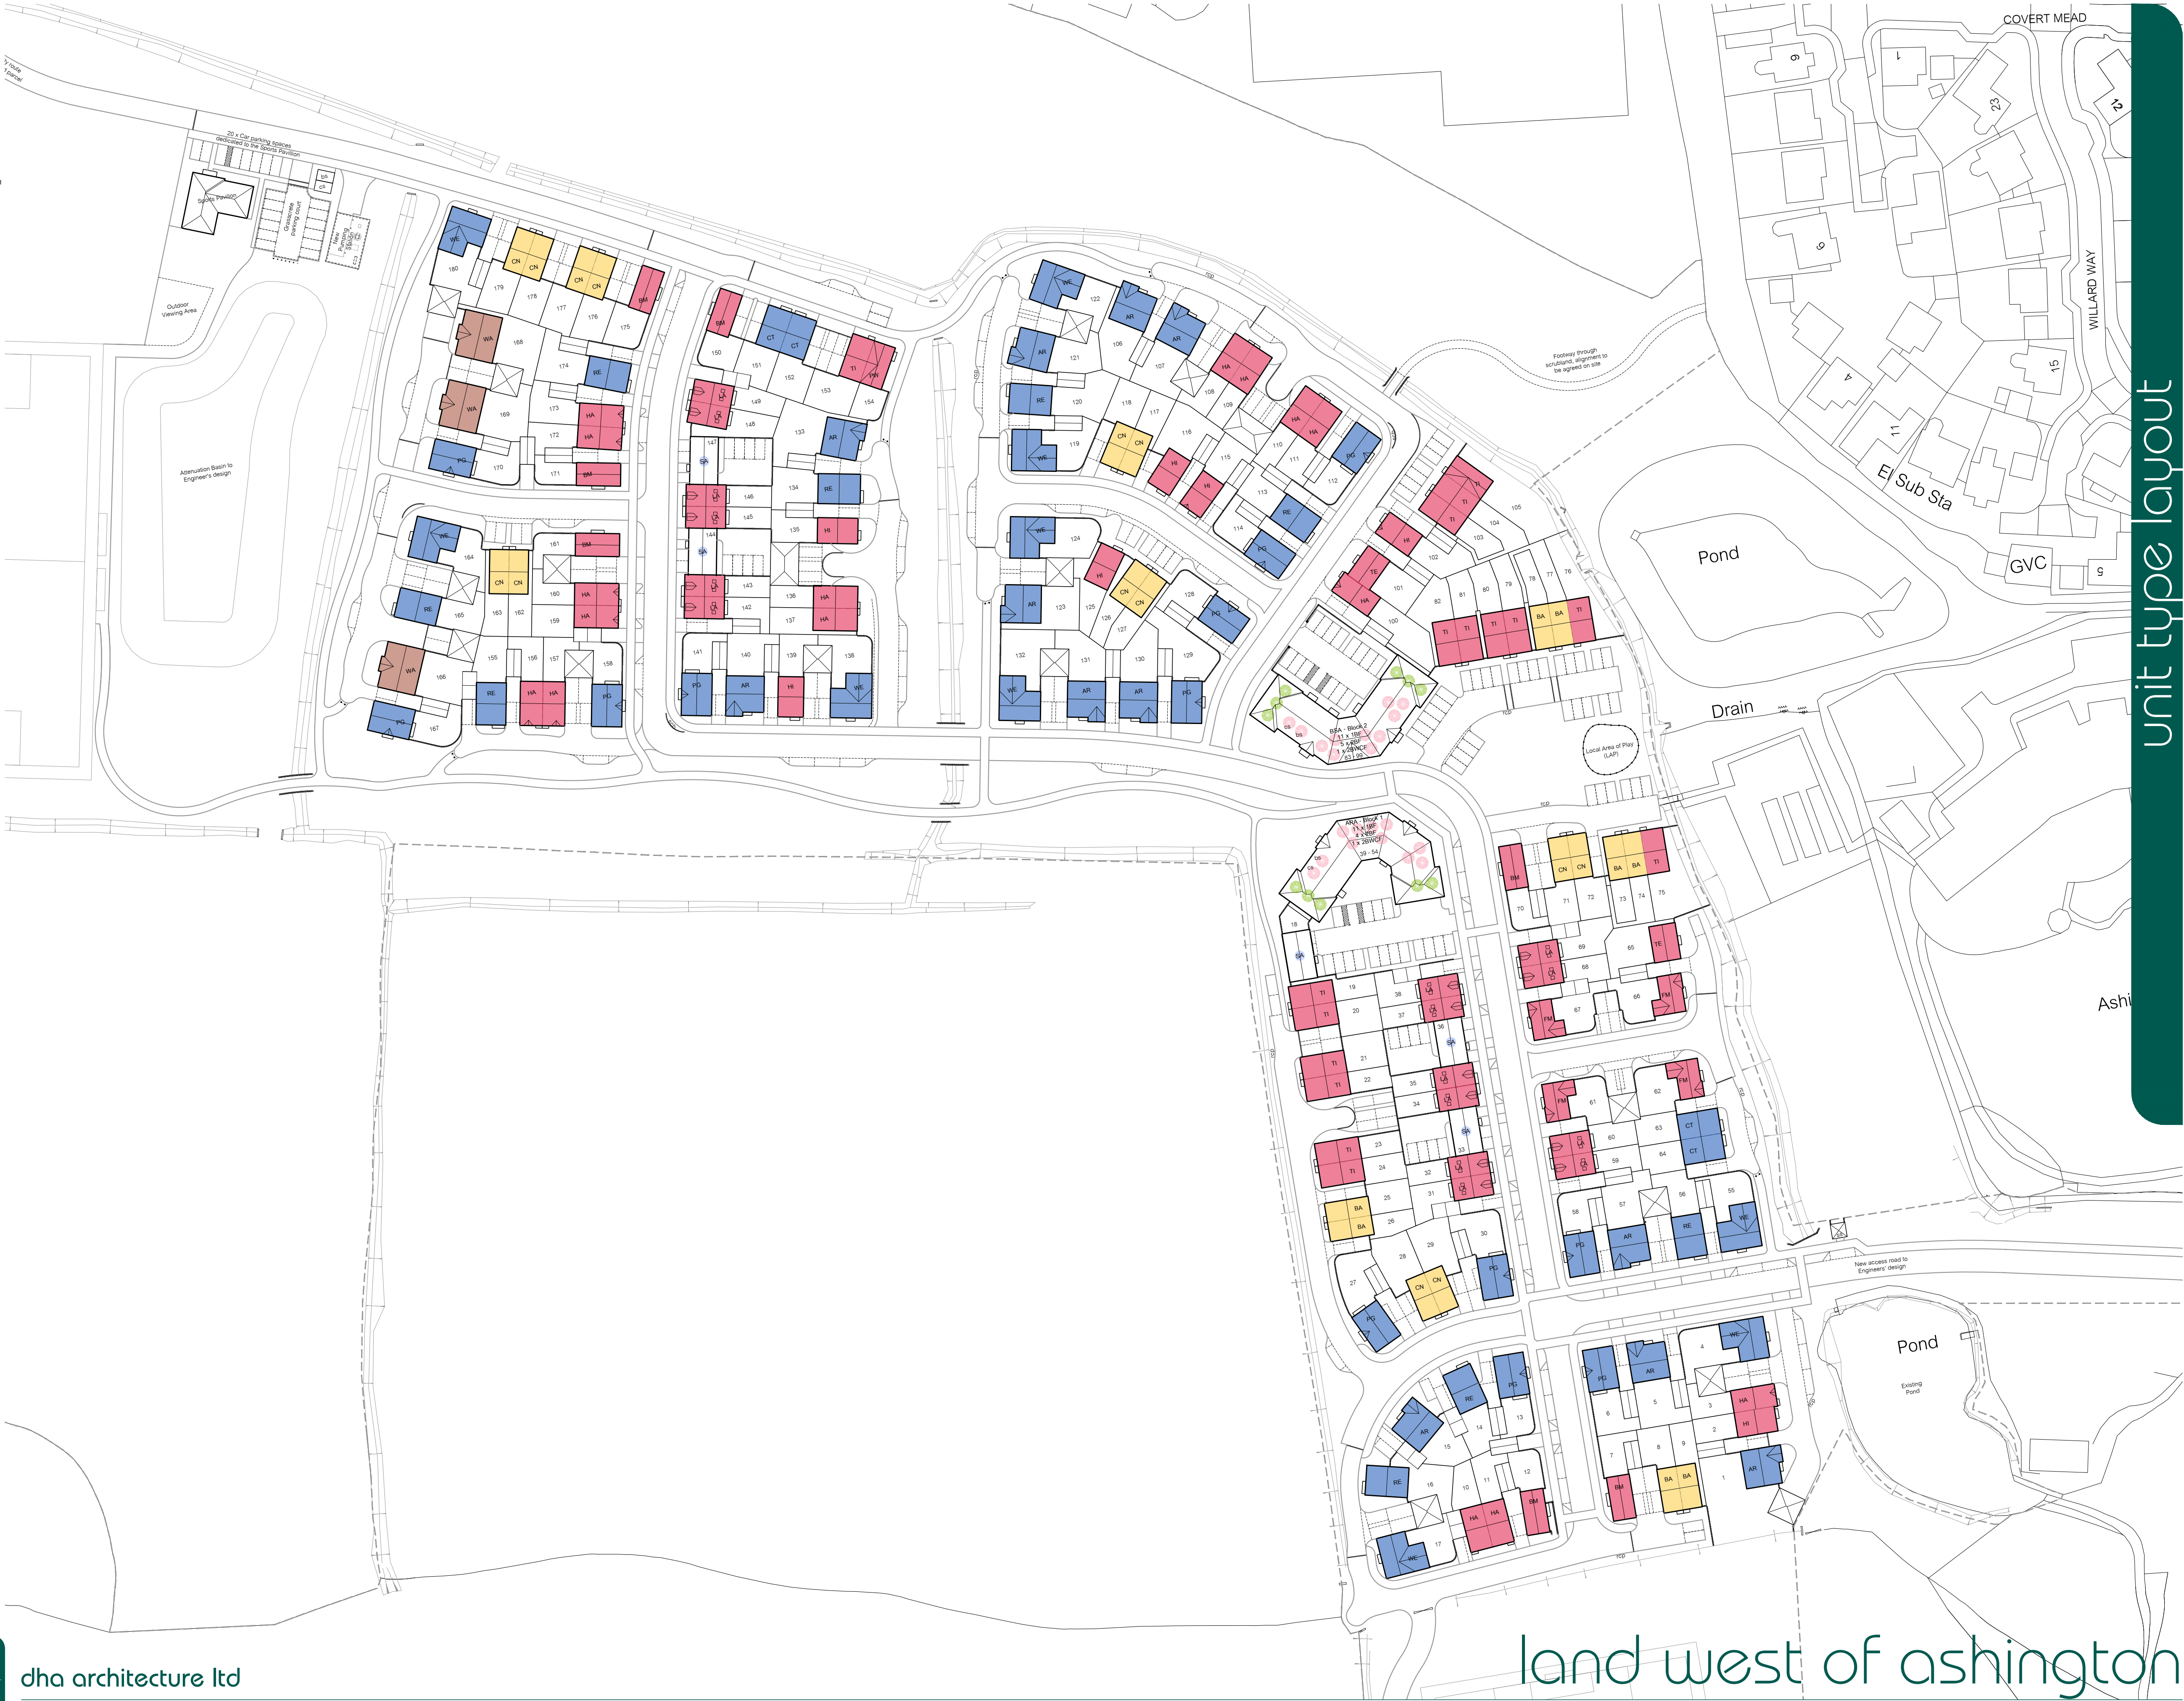

unit type layout



dha architecture ltd

Brooklands Farm Business Park
Bottle Lane
Binfield
Berkshire
RG42 5QX

t. 0118 934 9666
e. surname@dhaarchitecture.co.uk
w. www.dhaarchitecture.co.uk

land west of ashington

Unit Type Layout

reference 062009-BEL-SL-05

17.01.2023 created
NTS @ A1 scaling
JeH contact
revision

rev date by details