
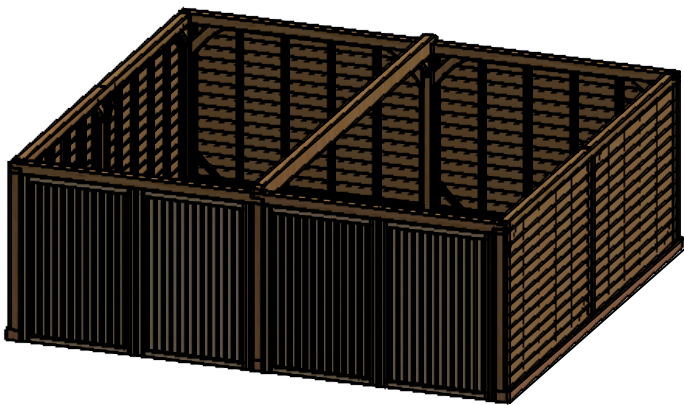


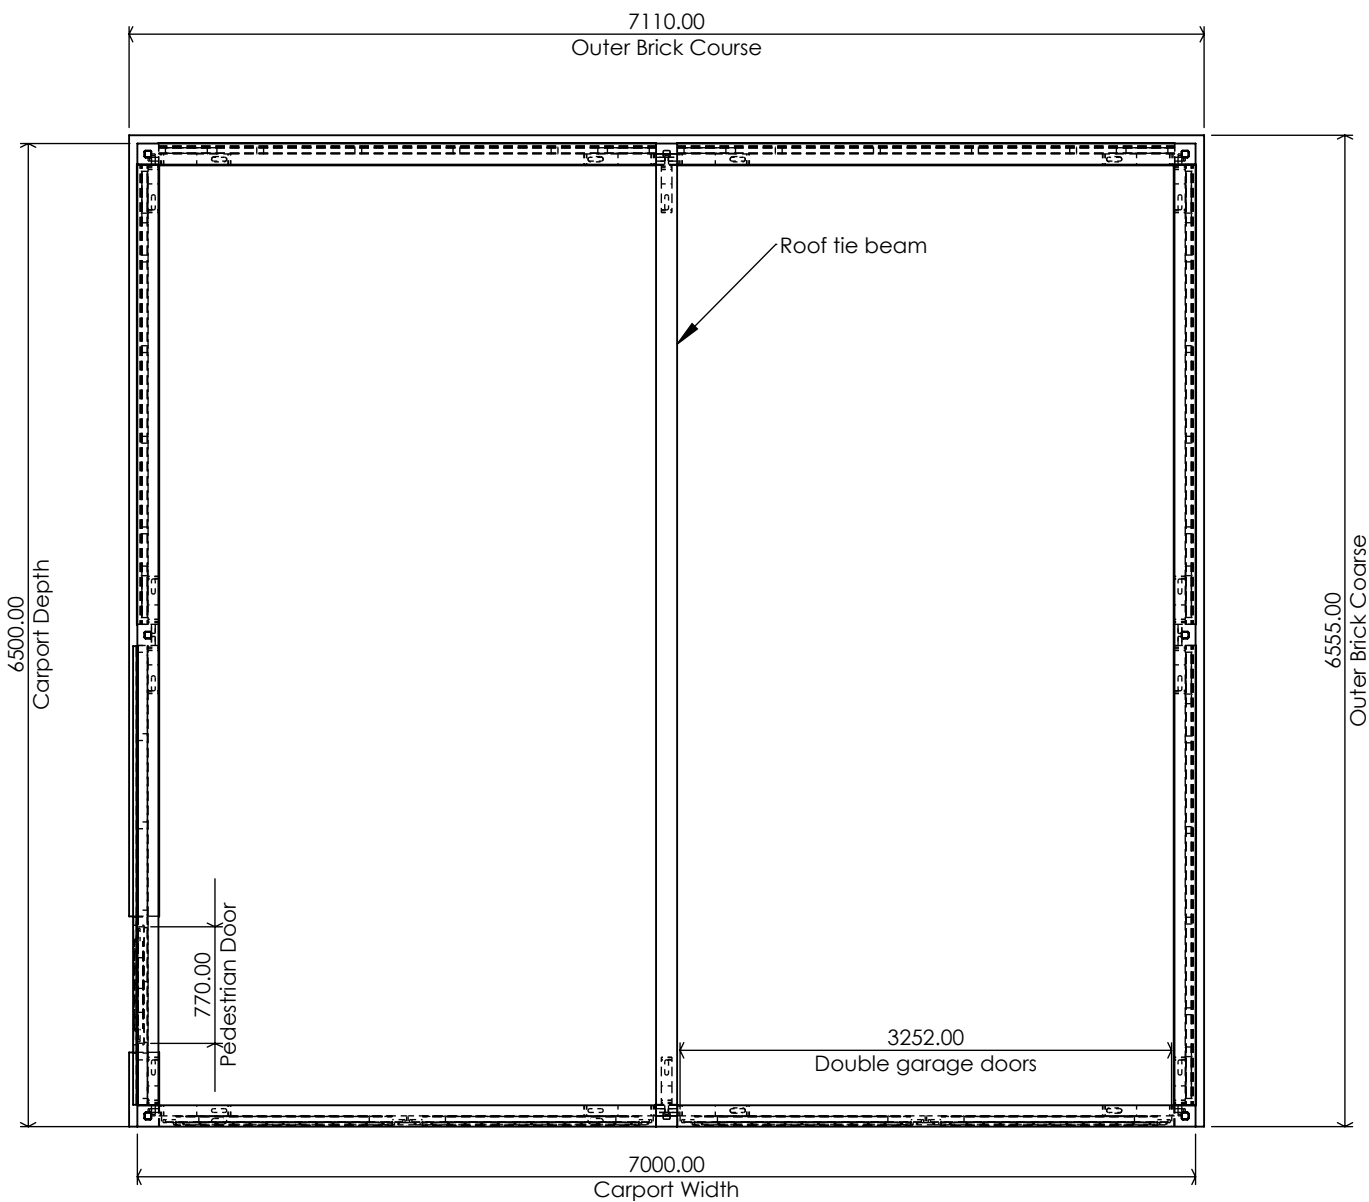

View Scale 1:100

Project Title :		Bespoke Oak Framed Carport		
Material :	European Oak	Contact Info : 01409 231 763 Sales@ruby.co.uk		
Finish :	-	www.ruby-group.co.uk		
Drawn By :	A. Vernon	All Dimensions In Millimeters Unless Otherwise Specified		
Date :	01/05/2026	Revision 1.2		
Revision 1.2		Page 4 of 4	Sheet Scale : 1:50	A3