
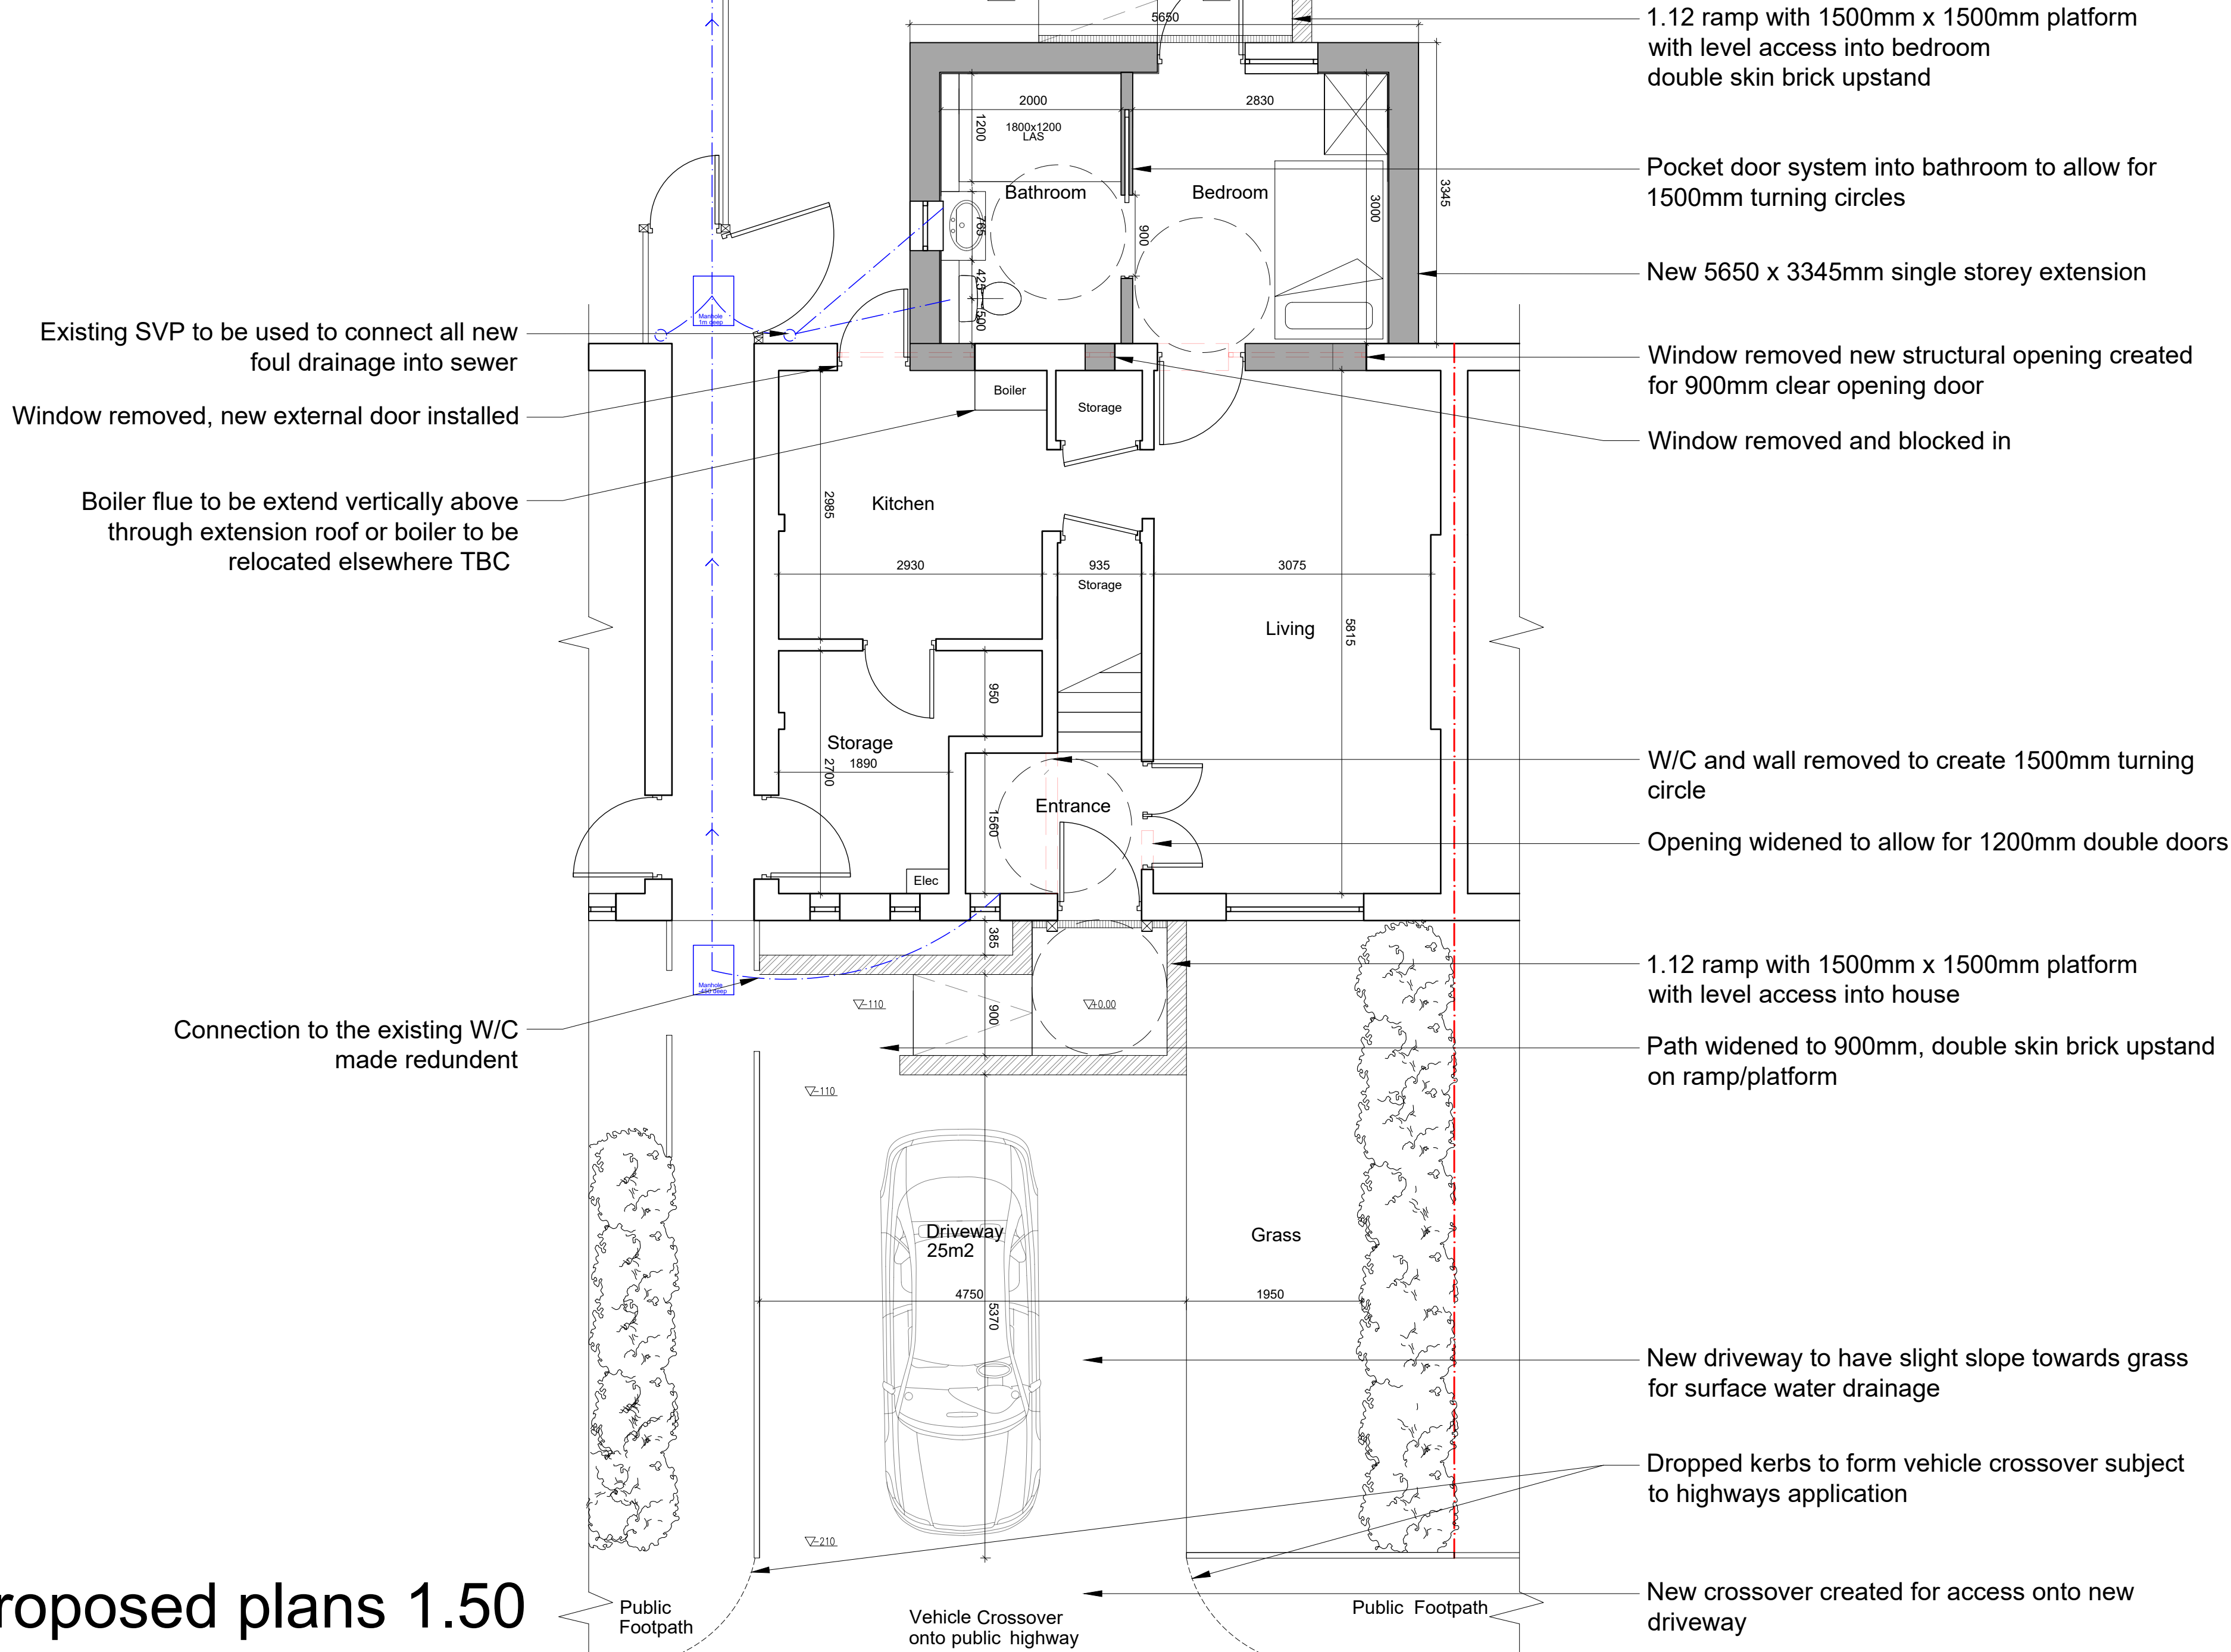


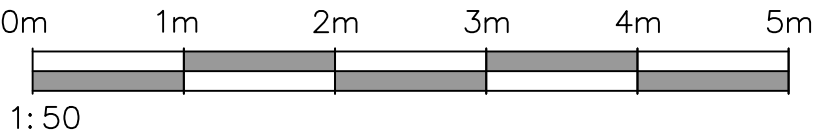

Proposed plans 1.50

NOTES:

1. All dimensions are in mm and must be checked on site.
2. Drawings are to be read in conjunction with accompanying documents.
3. Any errors or inaccuracies should be brought to the attention of Grumitt Wade Mason.

Revision	Description	By	Date
- A	- Added dimensions	-DS	-25/3/26
B	Added driveway to plans	DS	21/4/26

Contact Information	
Unit 3, Tungsten Building, George Street, Portslade, Brighton, BN41 1RA	Tel: 01273 410836 Email: danny@amberliving.co.uk



Client Name	Mr Way
Address	2 Oak Close, Storrington RH20 3PZ

Drawing Title				
Proposed Plans				
Drawing Reference			Date	
DT/OakClose2/02			13/3/26	
Scale	Paper	Drawn By	Revision	Direction
1:50	A2	DS	- B	