


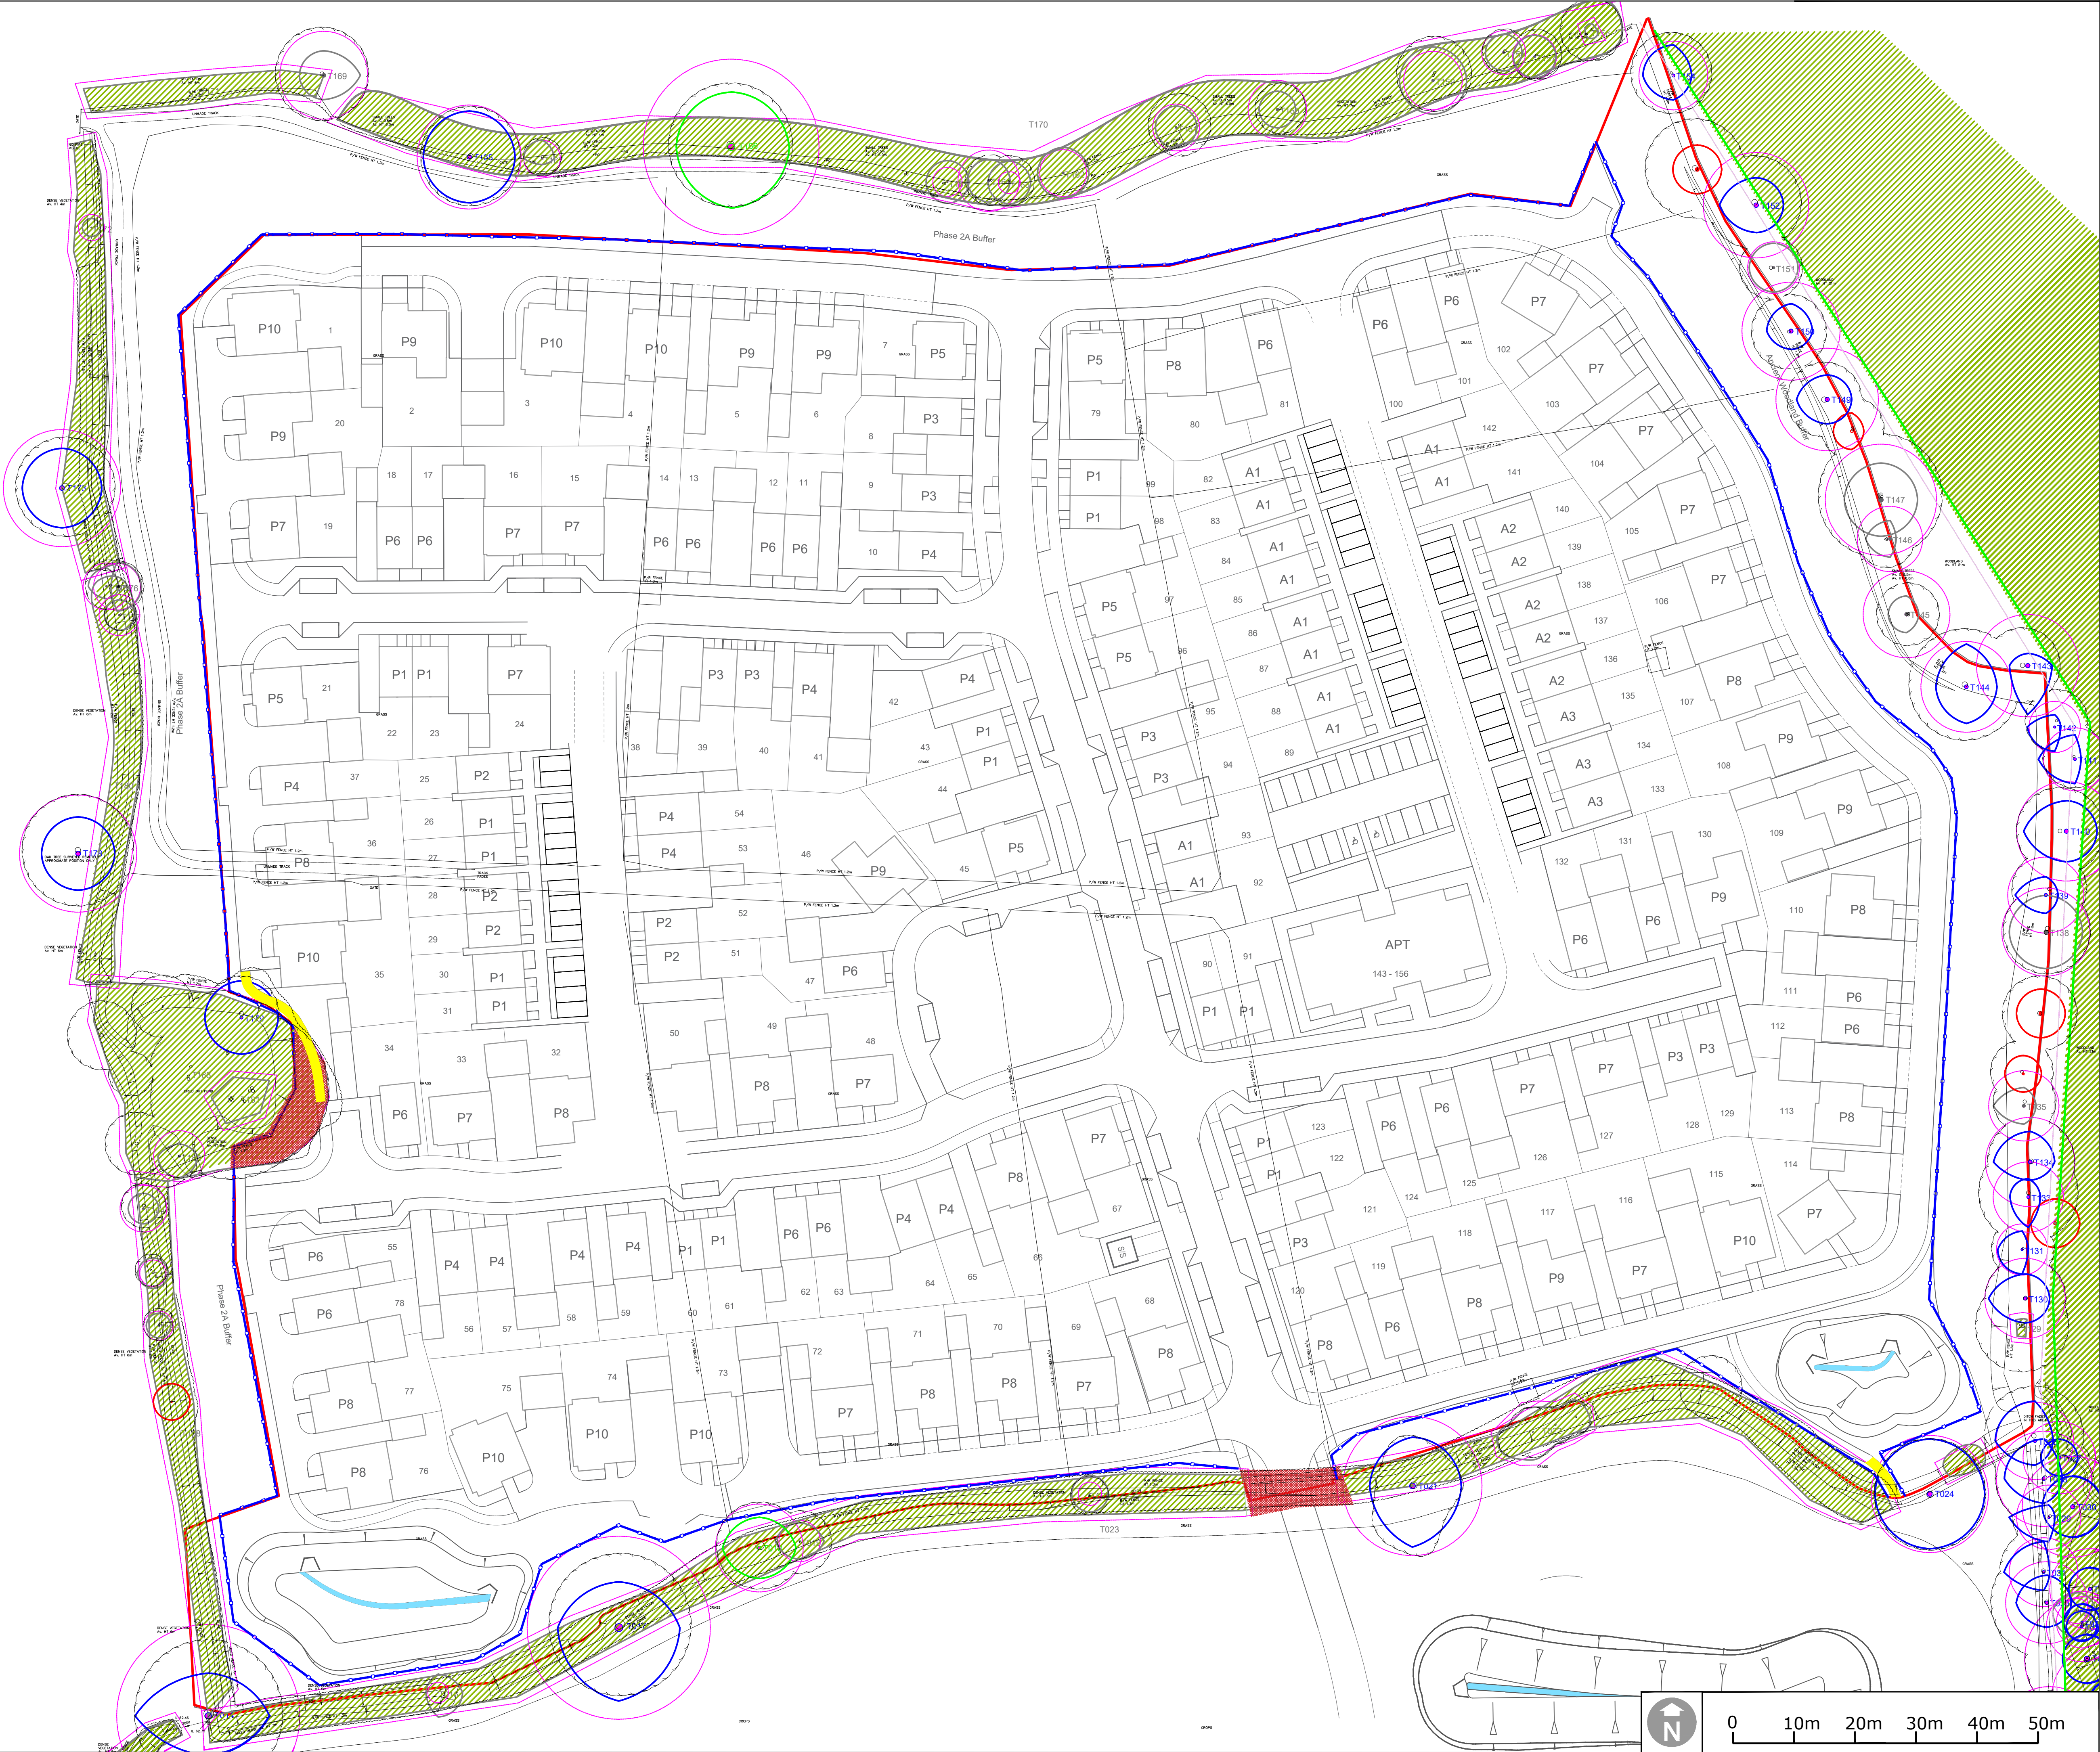

KEY - TREES

- ROOT PROTECTION AREA CATEGORY 'A' TREE
- ROOT PROTECTION AREA CATEGORY 'B' TREE
- ROOT PROTECTION AREA CATEGORY 'C' TREE
- ROOT PROTECTION AREA CATEGORY 'U' OR TREE IDENTIFIED FOR REMOVAL
- HEDGE REMOVAL
- LOW-DIG ROAD OR FOOTPATH.
- TEMPORARY TREE PROTECTION FENCING / BARRIERS - REINFORCED HERAS PANELS AS PER BS:5837 2012
- ANCIENT WOODLAND BUFFER

Drawing Revision

Rev.	Date	Description	Drawn	Checked
P1	16/06/2026	Issue	AnB	AC

Status

PLANNING

DAVID JARVIS ASSOCIATES

DAVID JARVIS ASSOCIATES LIMITED
1 Tennyson Street Swindon Wiltshire SN1 5DT
t: 01793 612173
e: mail@ davidjarvis.biz
w: www.davidjarvis.biz

Client

LEGAL AND GENERAL (STRATEGIC LAND NORTH HORSHAM) LIMITED

Project

LAND NORTH OF HORSHAM

Drawing Title

RM13 - TREE SURVEY

Scale	Sheet Size	Date Plotted	
1:500	A1	16/06/2026	
Client Ref.	Drawing Ref.	Drawing No.	Version
-	2898-5-2-33	DR-0014	S5-P1