


Scale: 1:500 Paper Size: A4 Map Centre: 514478.55,131503.28

0m 5m 10m 15m 20m 25m

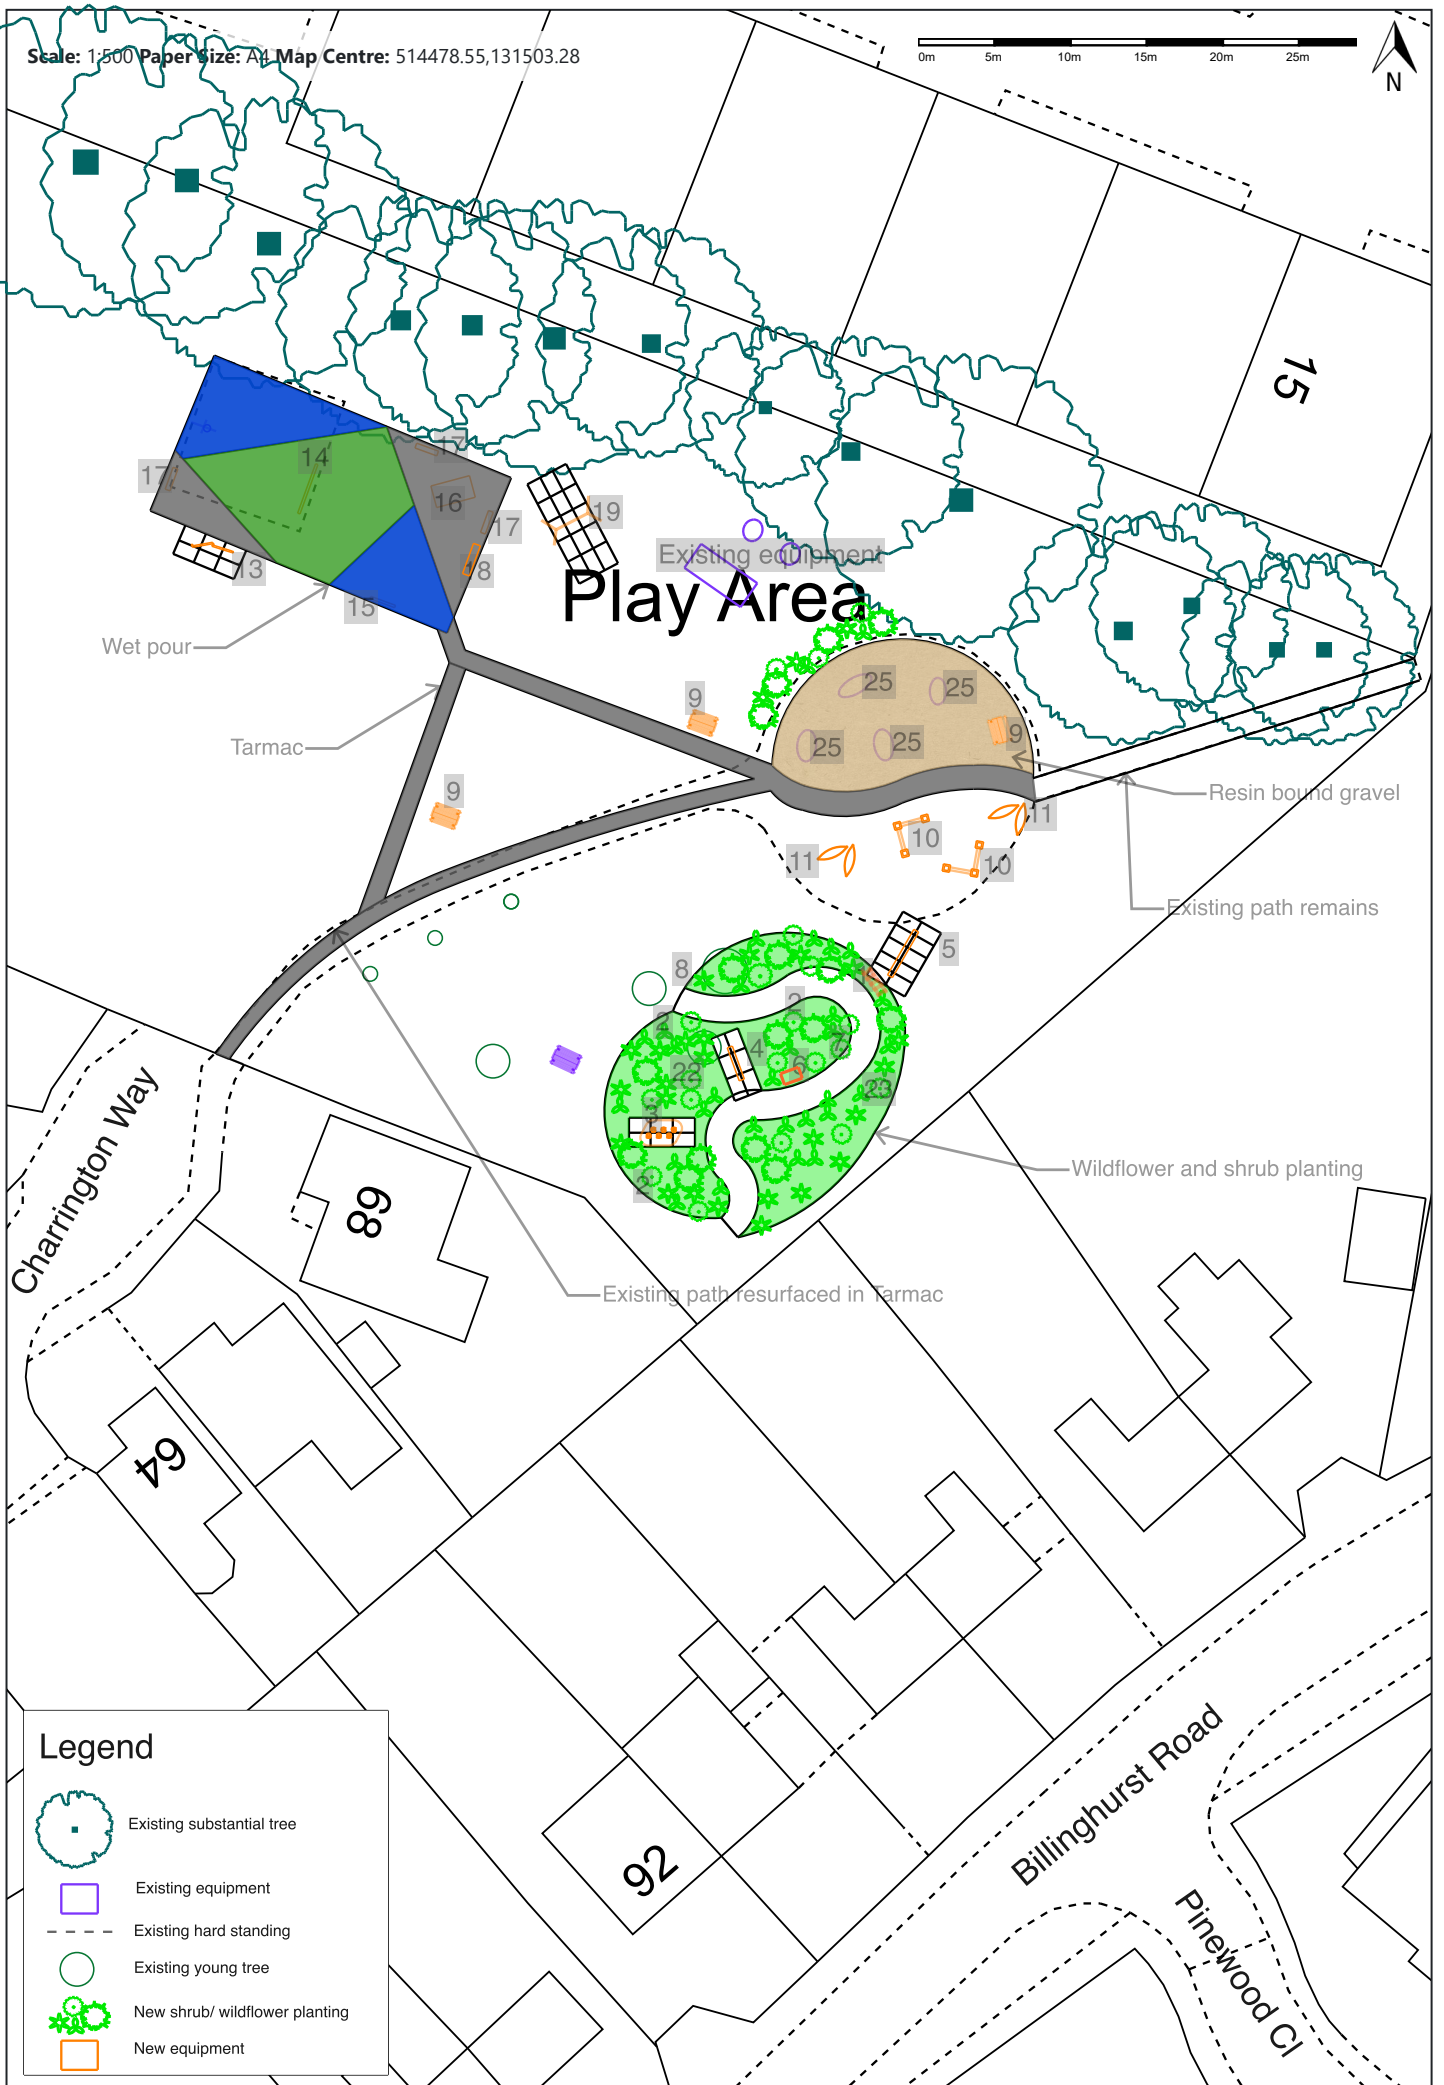

Legend

- Existing substantial tree
- Existing equipment
- Existing hard standing
- Existing young tree
- New shrub/ wildflower planting
- New equipment