

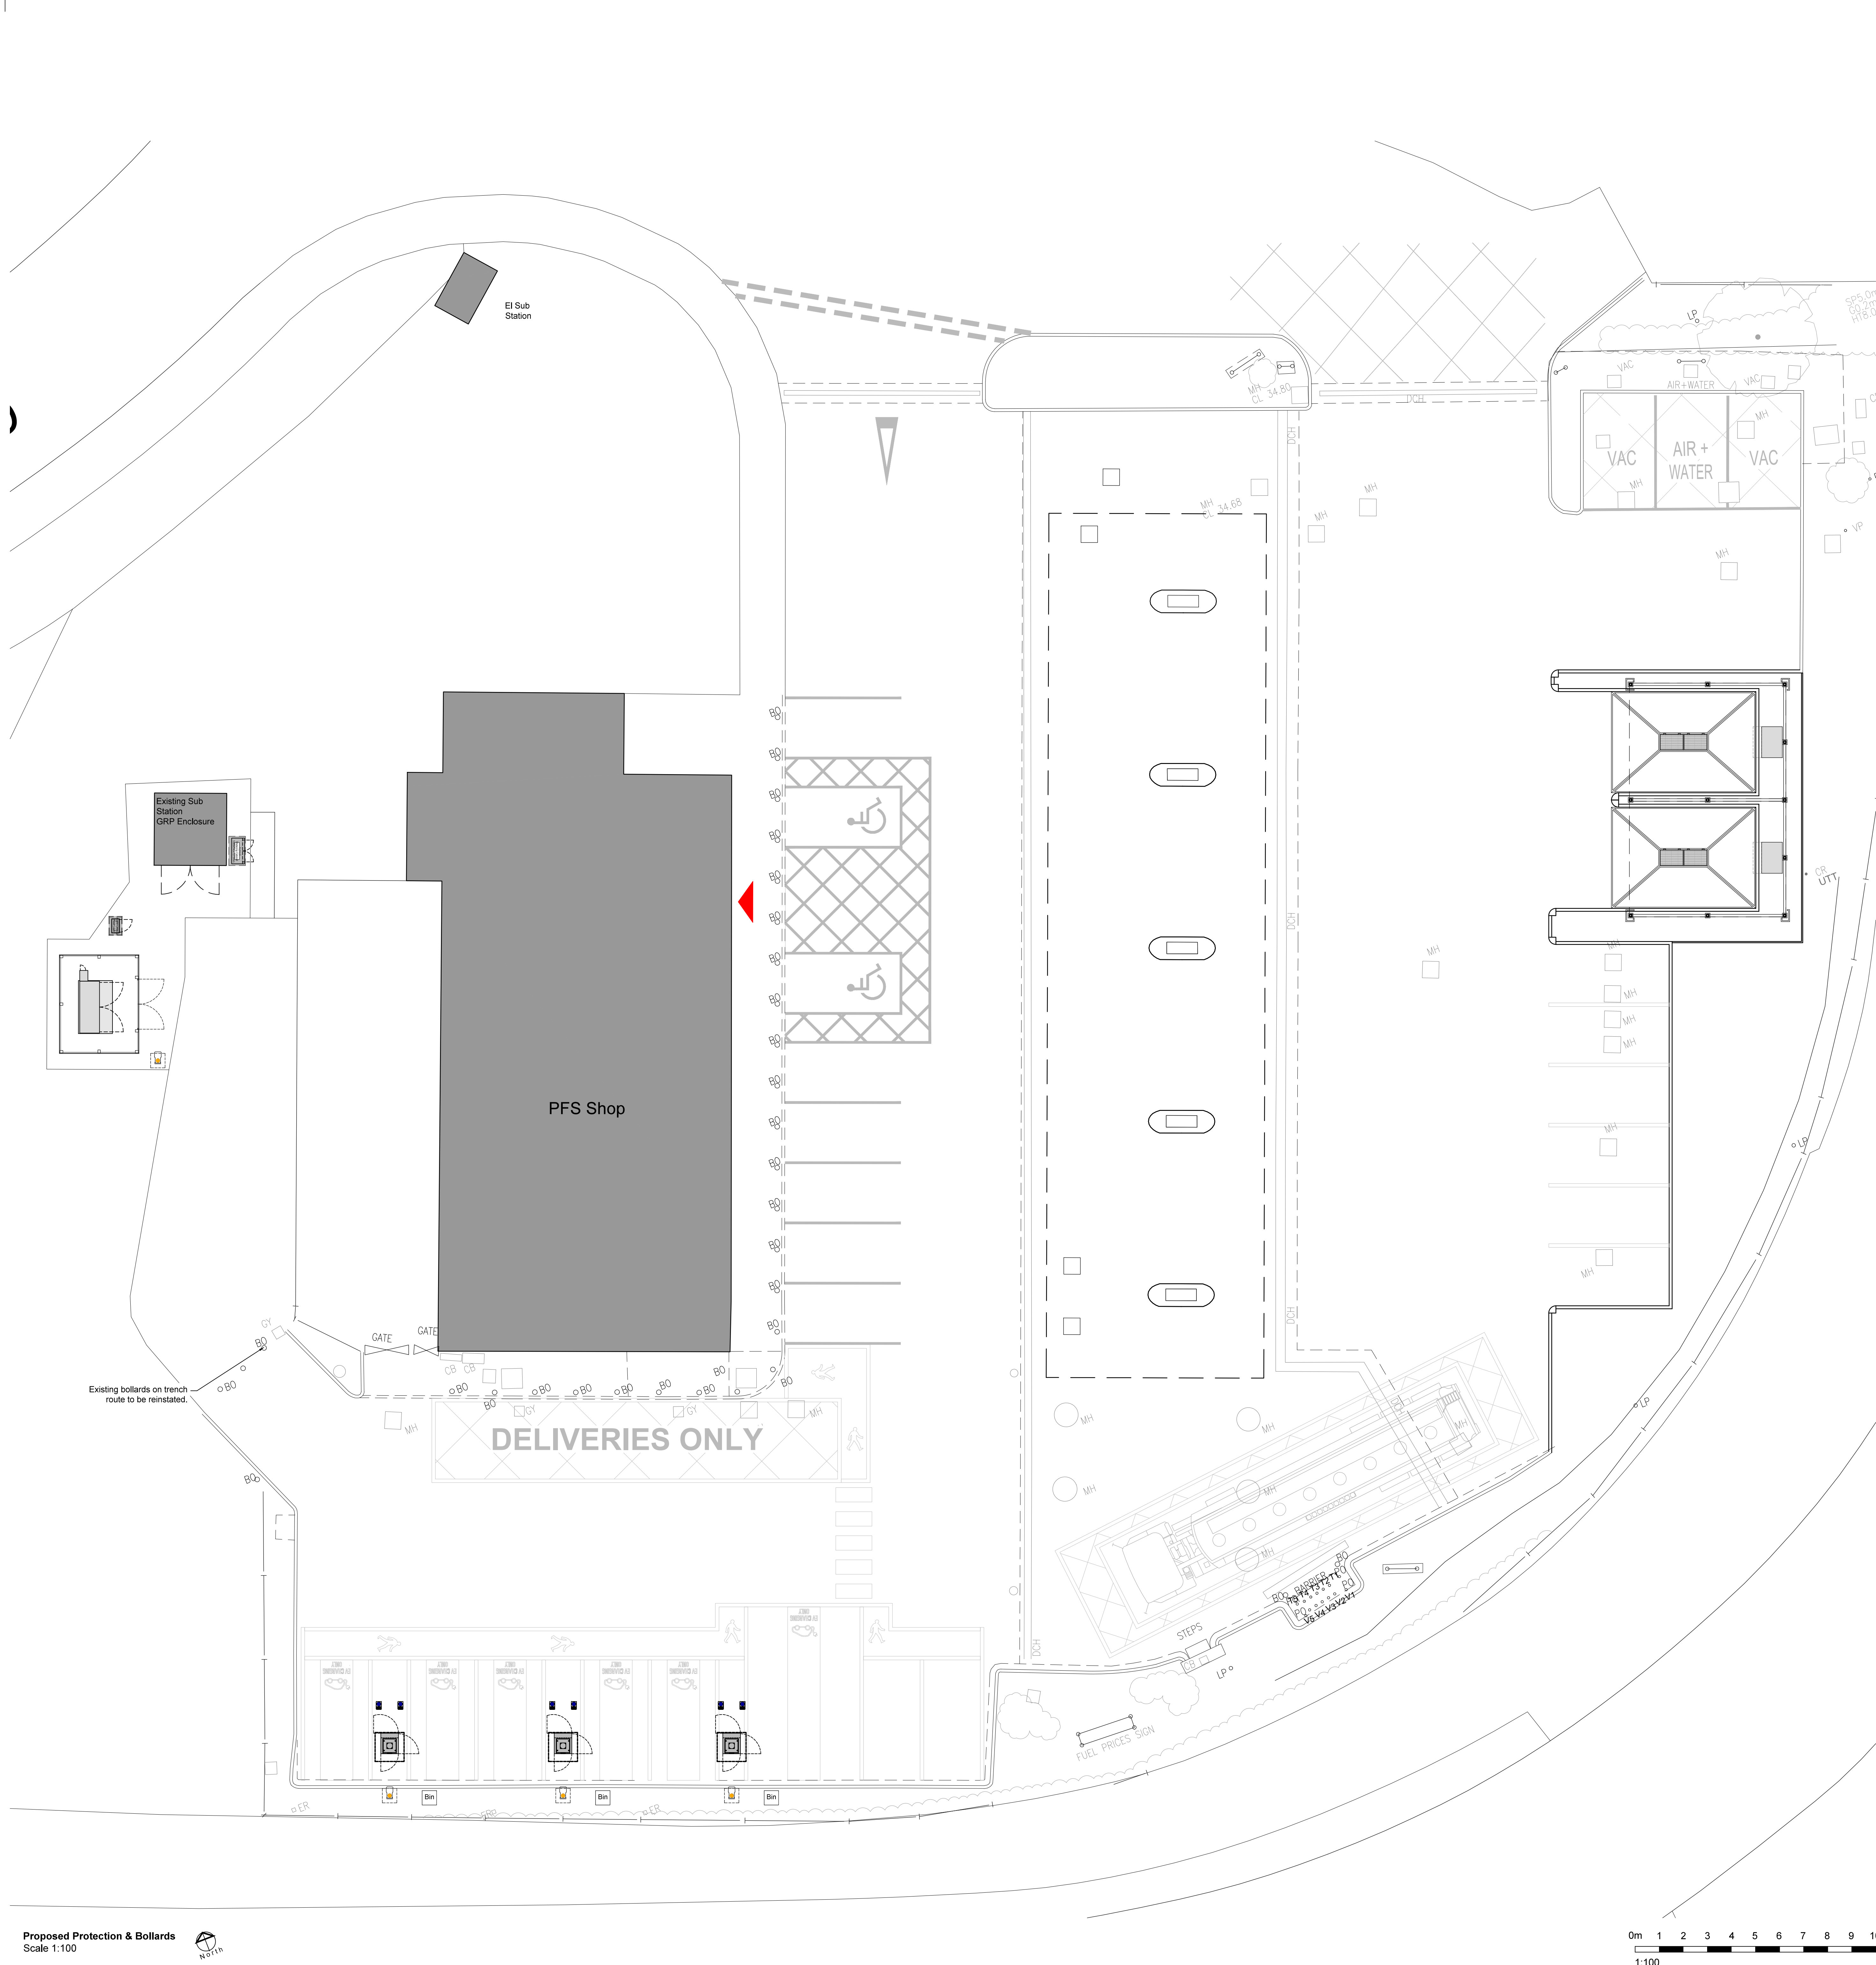
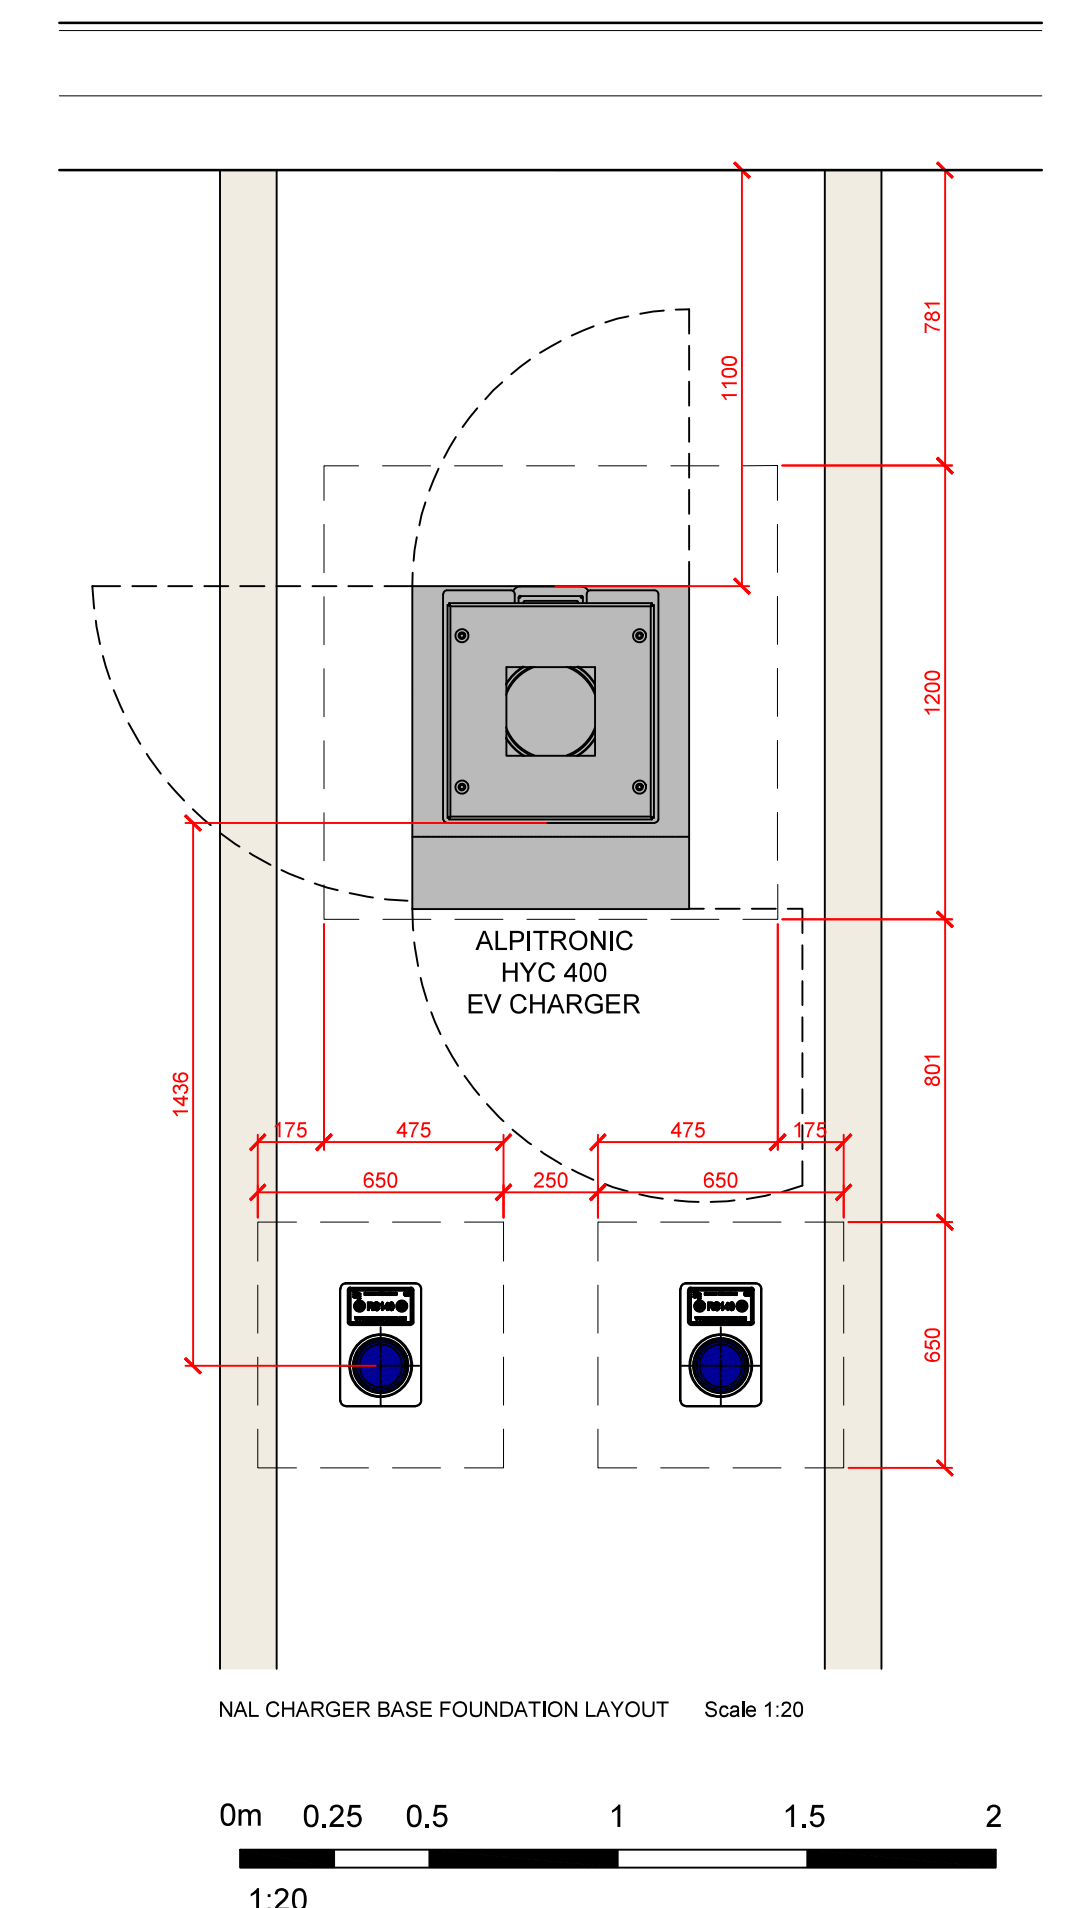
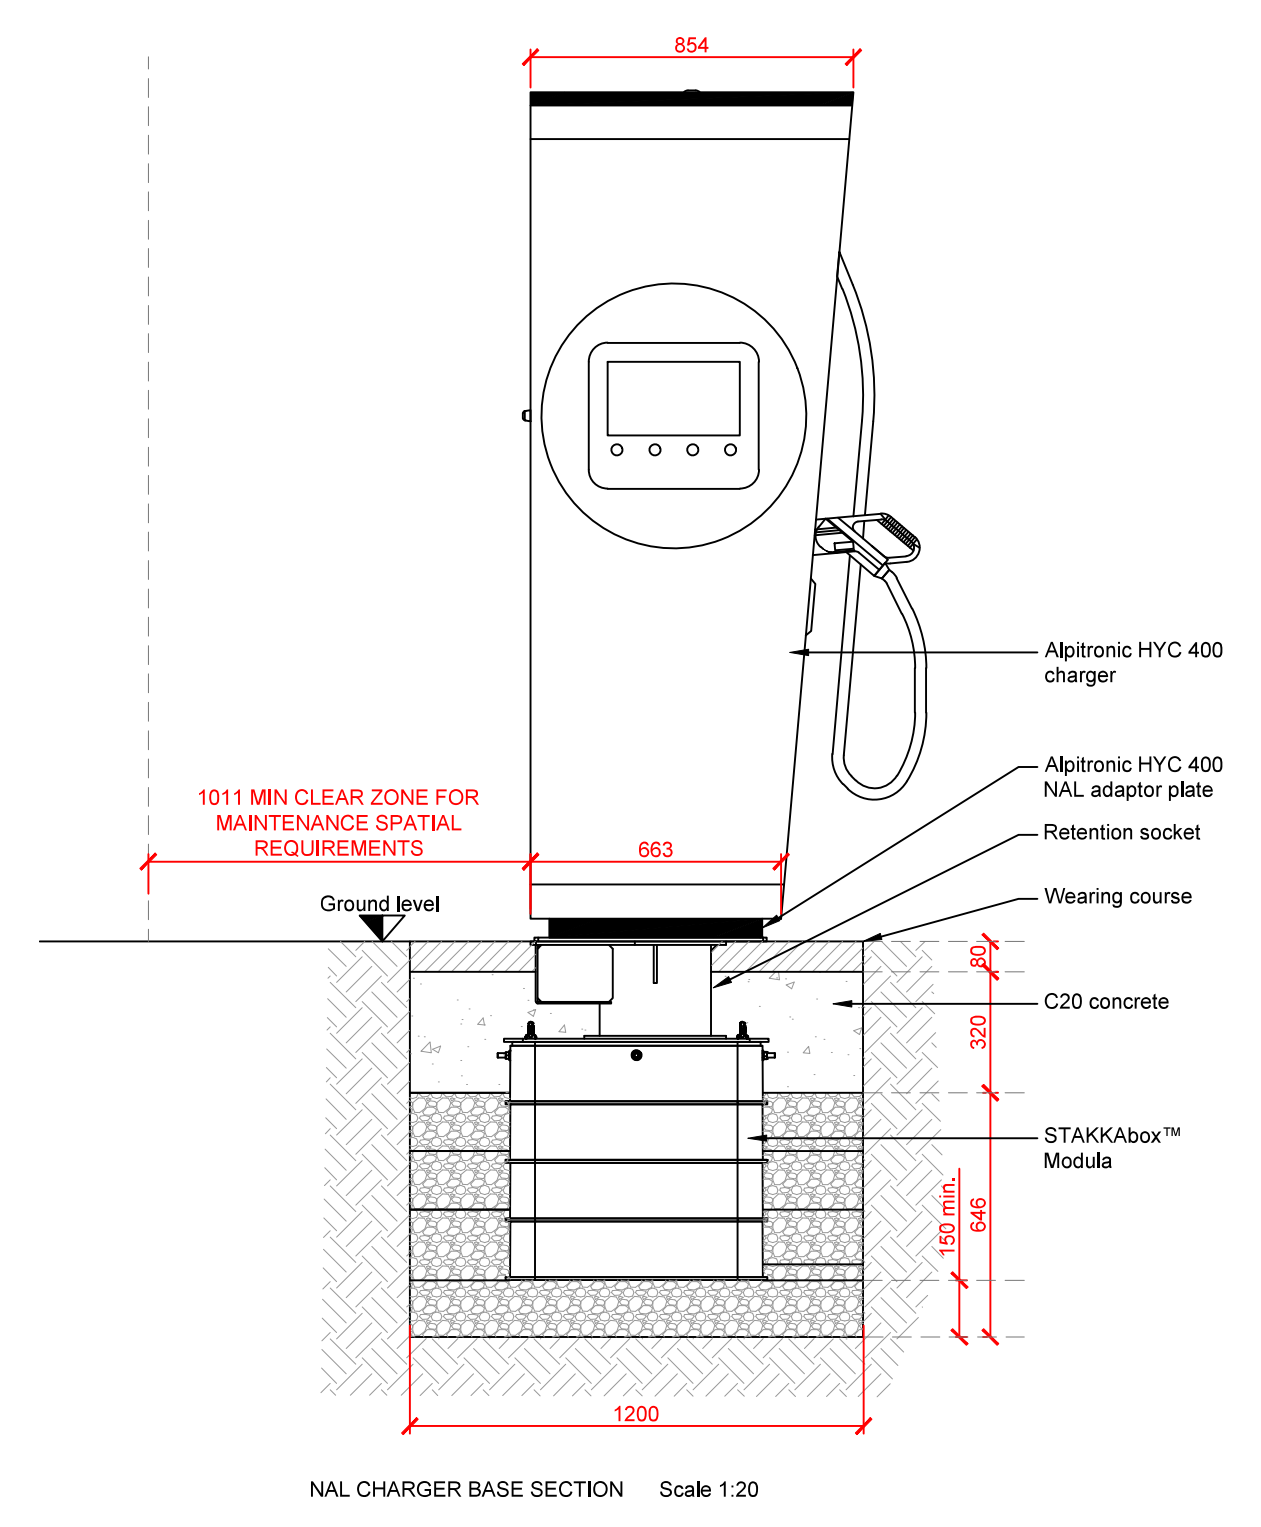
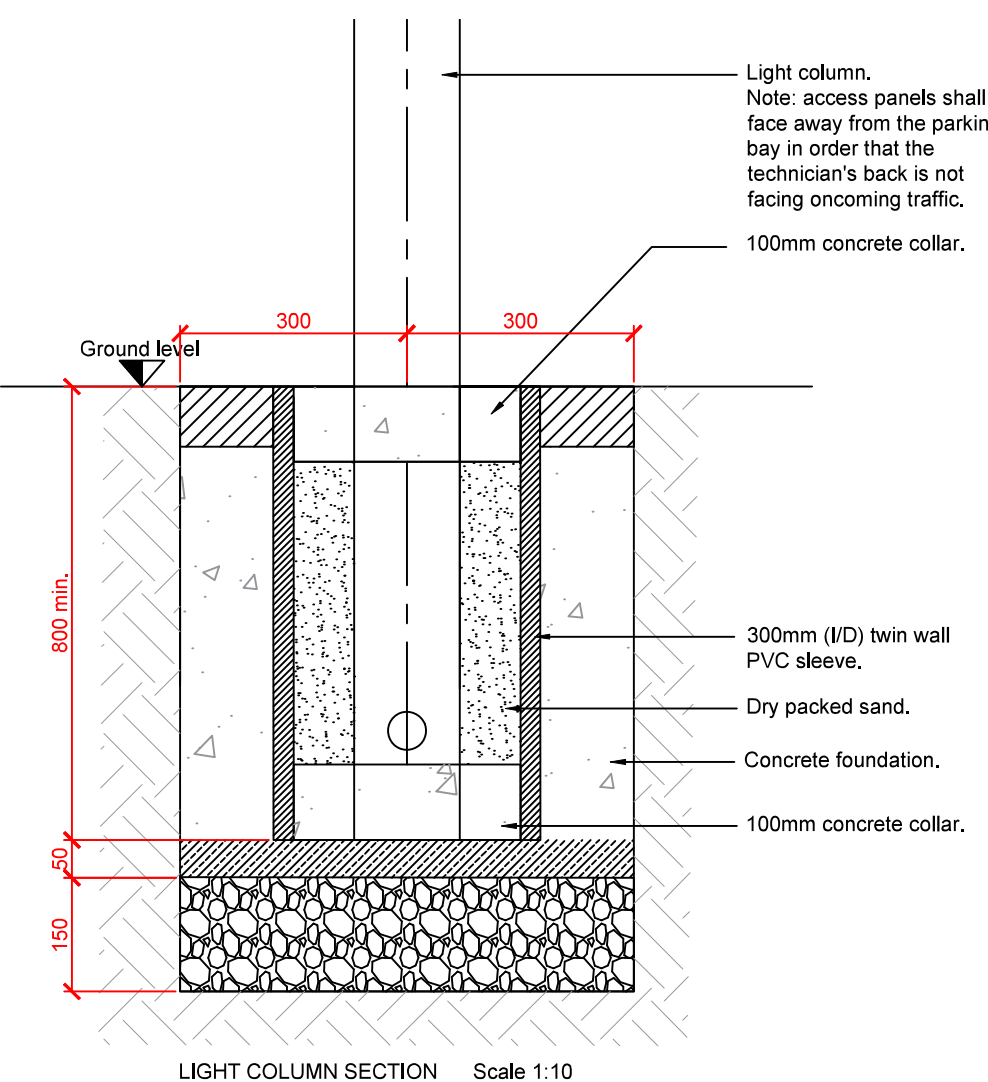
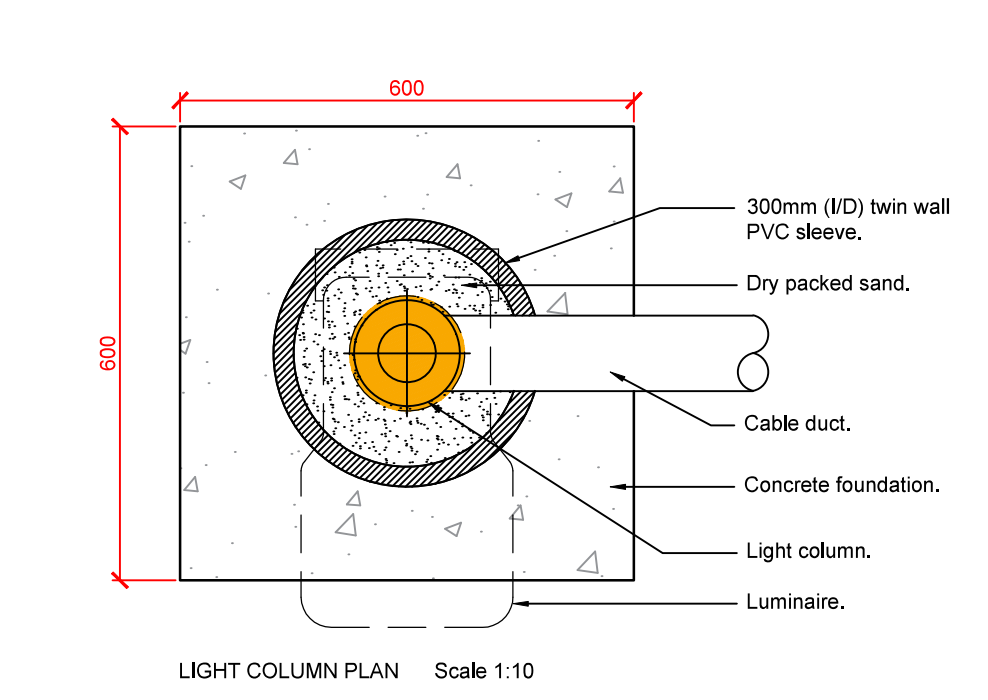


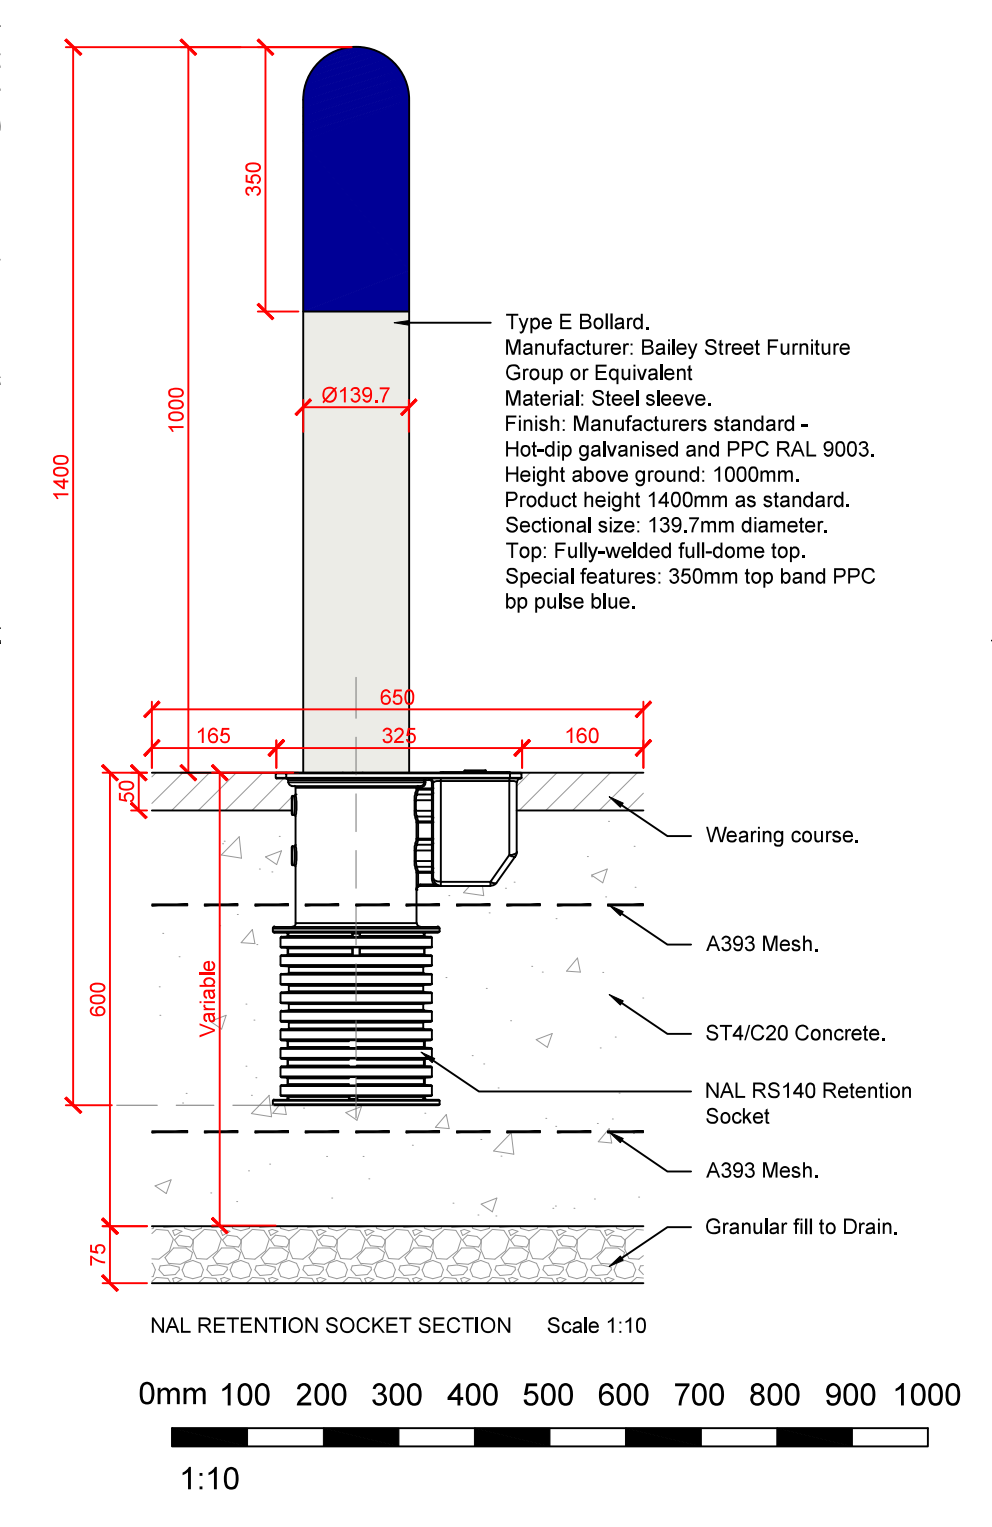

Proposed Protection & Bollards
Scale 1:100

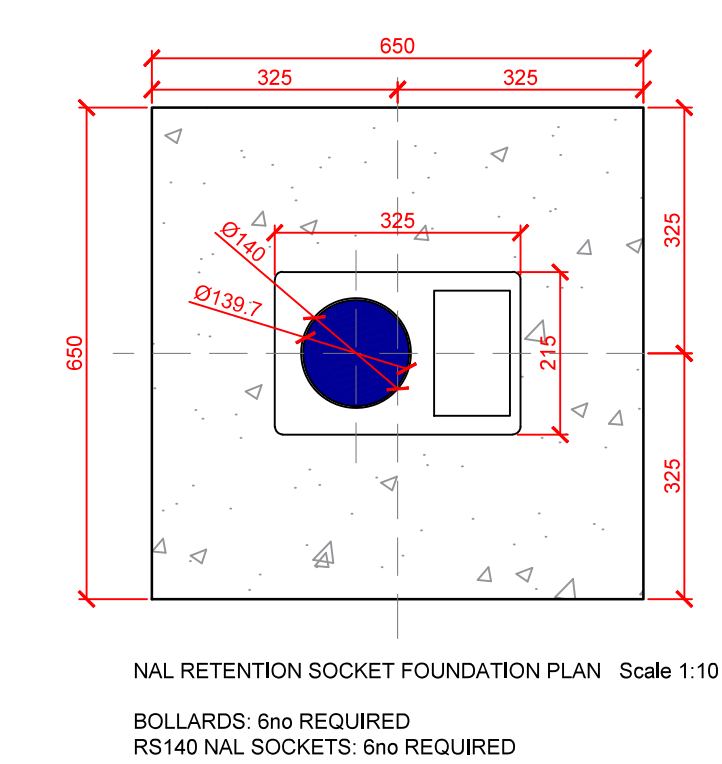

NAL CHARGER BASE FOUNDATION LAYOUT
Scale 1:20

2. All sizes to be checked on site prior to construction.
3. This drawing is the copyright of the author.