

LEGEND

LAND OWNERSHIP BOUNDARY


PLANNING BOUNDARY

PROPOSED 3m HIGH ACOUSTIC SCREEN BUND


LOW MAINTENANCE WILDFLOWER GRASS

← OWNERSHIP BOUNDARY

PROPOSED YARD AREA →

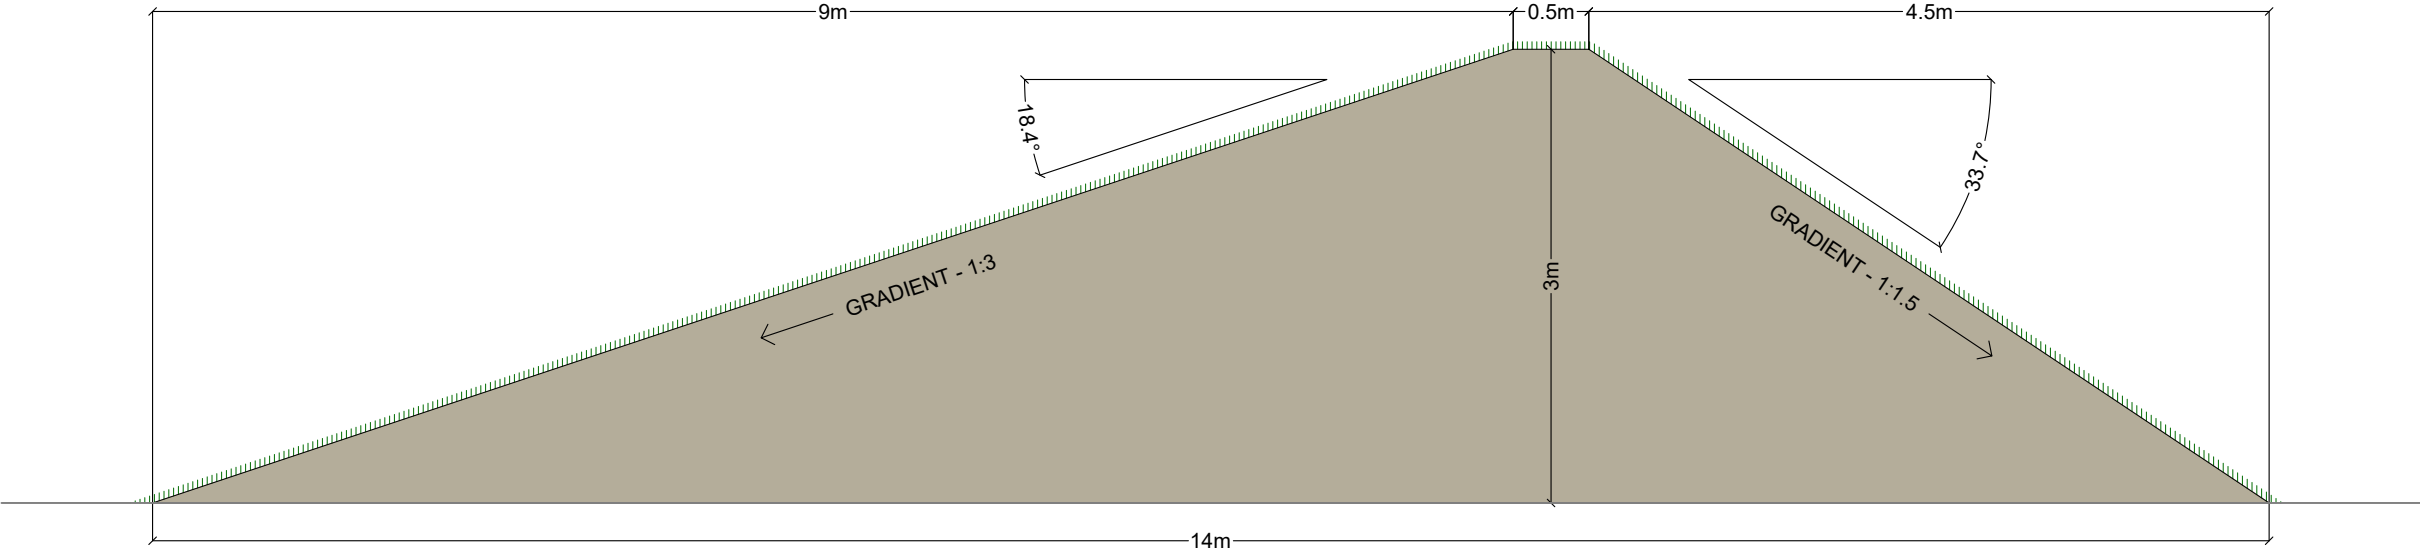

CROSS SECTION
A-A

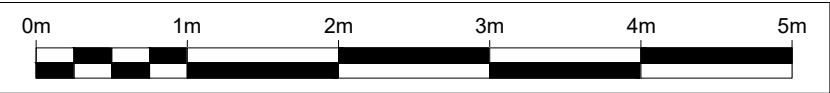

RevDateDetailsChkd

GT Brace CAD Services

Geraint Brace
Freelance CAD Draughtsman
2 Glan-Y-Nant Terrace,
Whitchurch, Cardiff, CF14 1AN

Web - www.gtbcad.com
Phone - 07708 737110
Email - gtbrace@gtbcad.com

Bury Hill Landscape Supplies Limited

Lower Broadbridge Farm,
Billingshurst Road, Broadbridge Heath,
West Sussex, RH12 3LR

DateScaleDrawnbyCheckedbyApprovedby

20/05/20261:50 @ A3GTBGTBbyMKbyMK

Drawing Status

FINAL ISSUE

Project Title

BURY HILL LANDSCAPE SUPPLIES LTD
LOWER BROADBRIDGE FARM
BILLINGSHURST ROAD
BROADBRIDGE HEATH
WEST SUSSEX, RH12 3LR

Drawing Title

PROPOSED BUND CROSS SECTION
A-A

Drawing Number

BHLS-004

Rev

-