



Scale 1:250

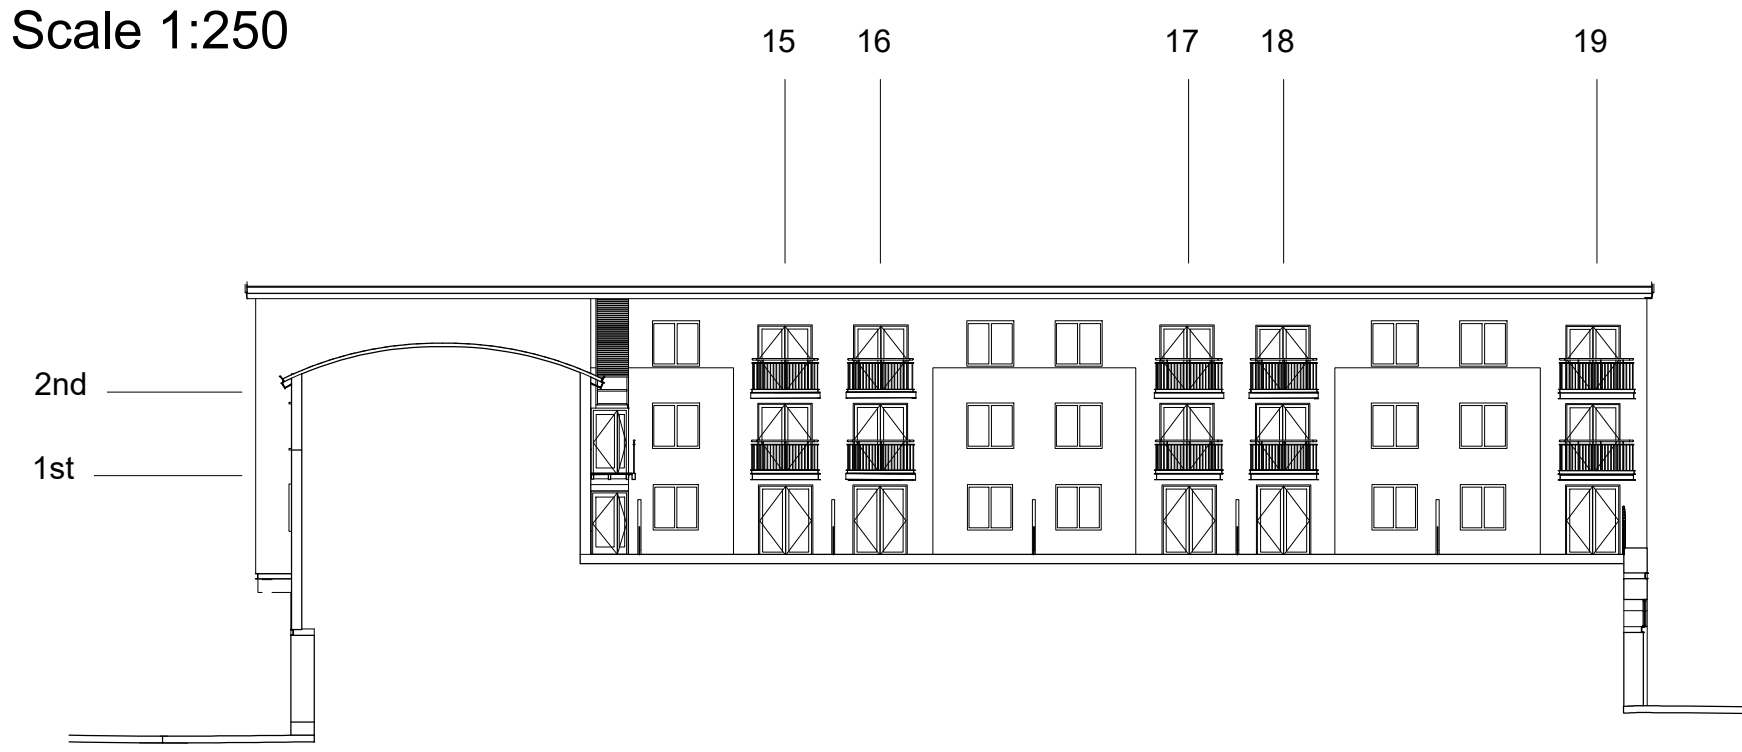


Balcony 15 - First Floor

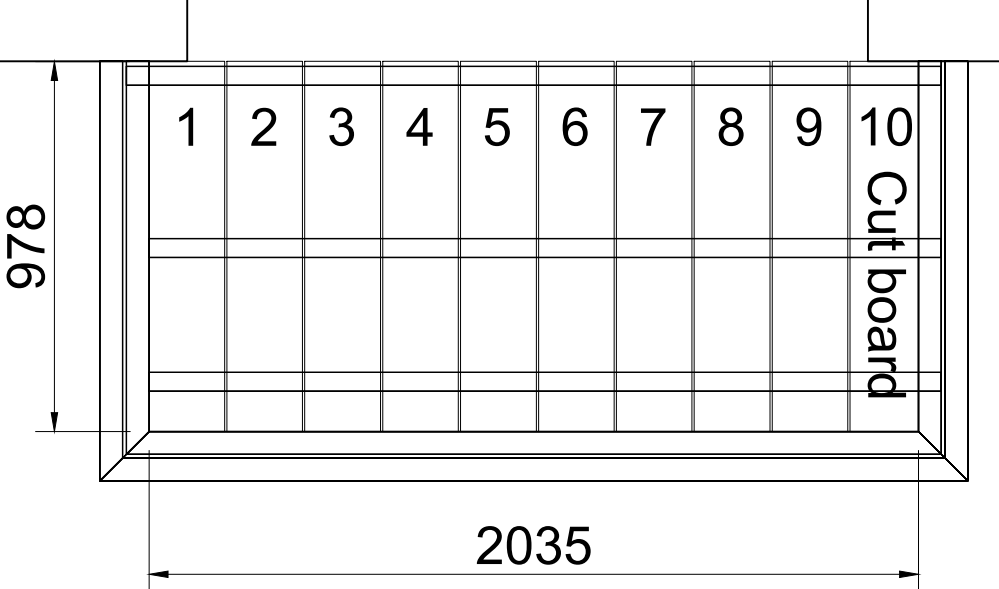


Scale 1:20

Balcony 15 - Second Floor

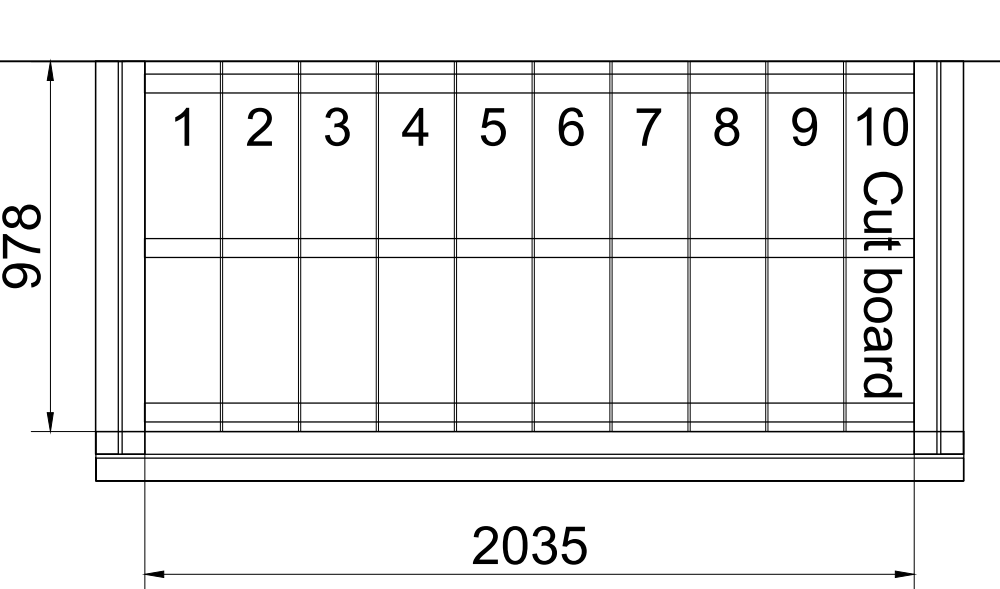


Scale 1:20

Balcony 16 - First Floor

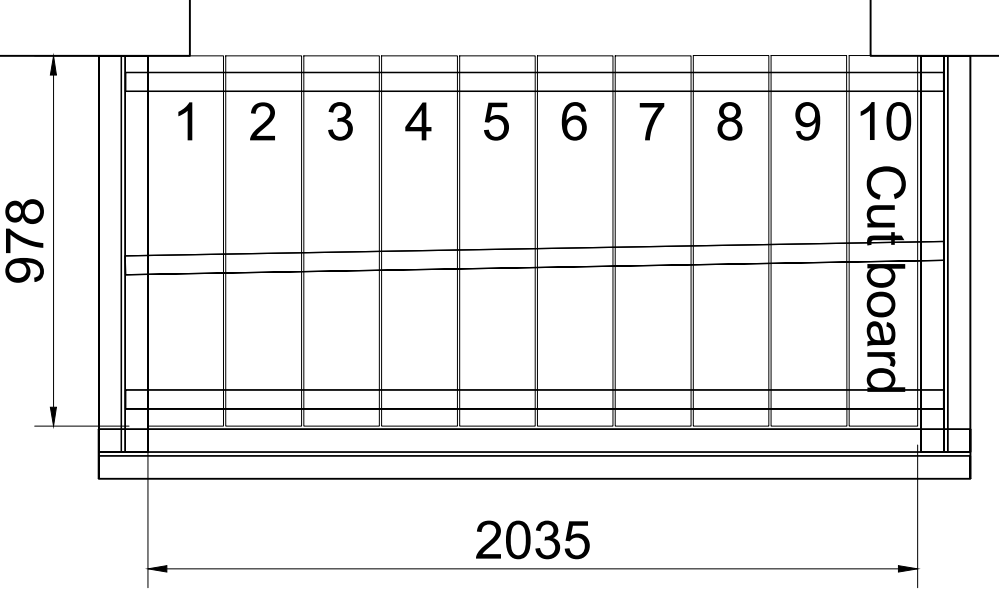


Scale 1:20

Balcony 16 - Second Floor

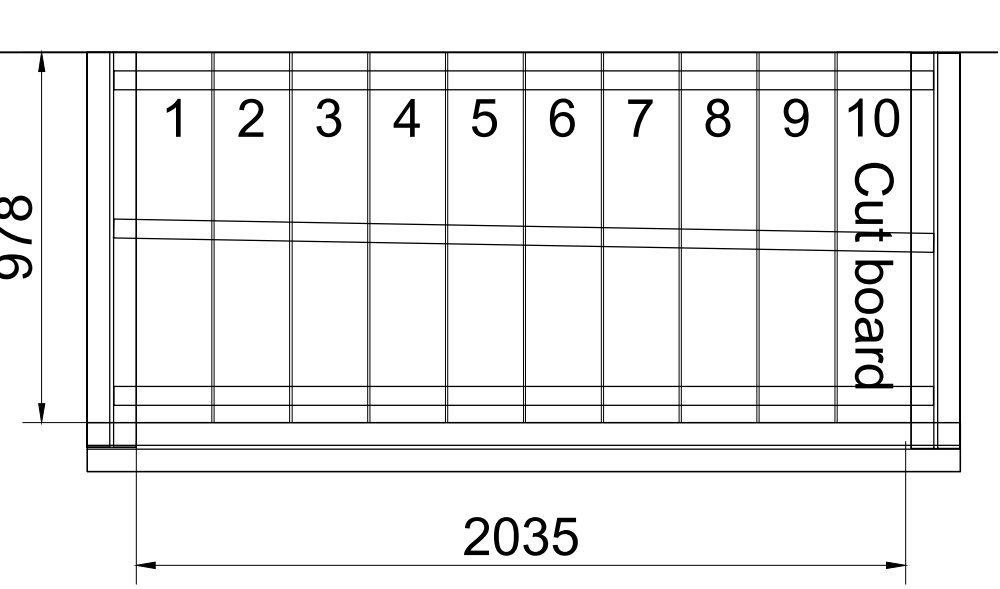


Scale 1:20

Balcony 17 - First Floor

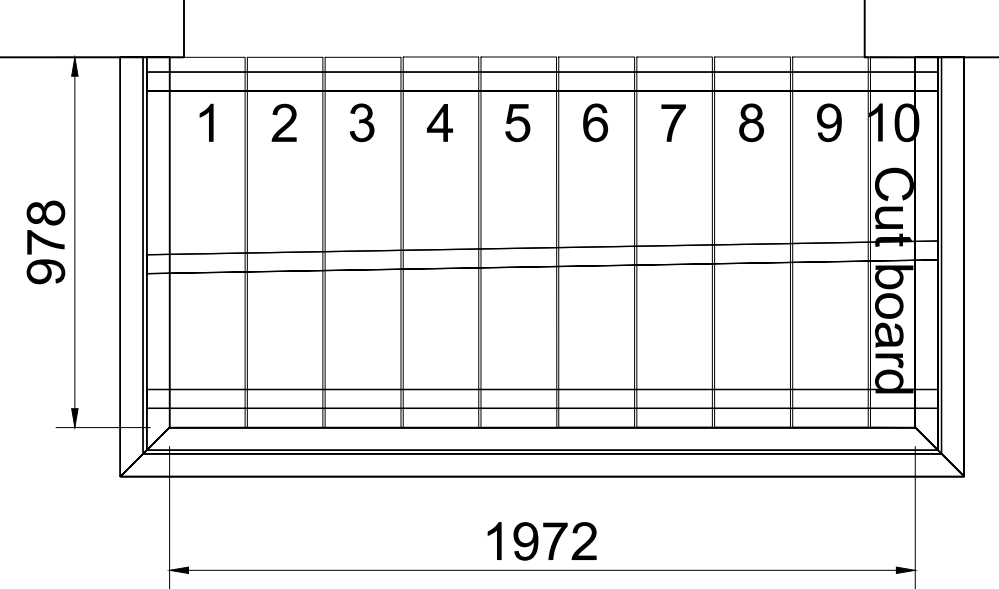


Scale 1:20

Balcony 17 - Second Floor

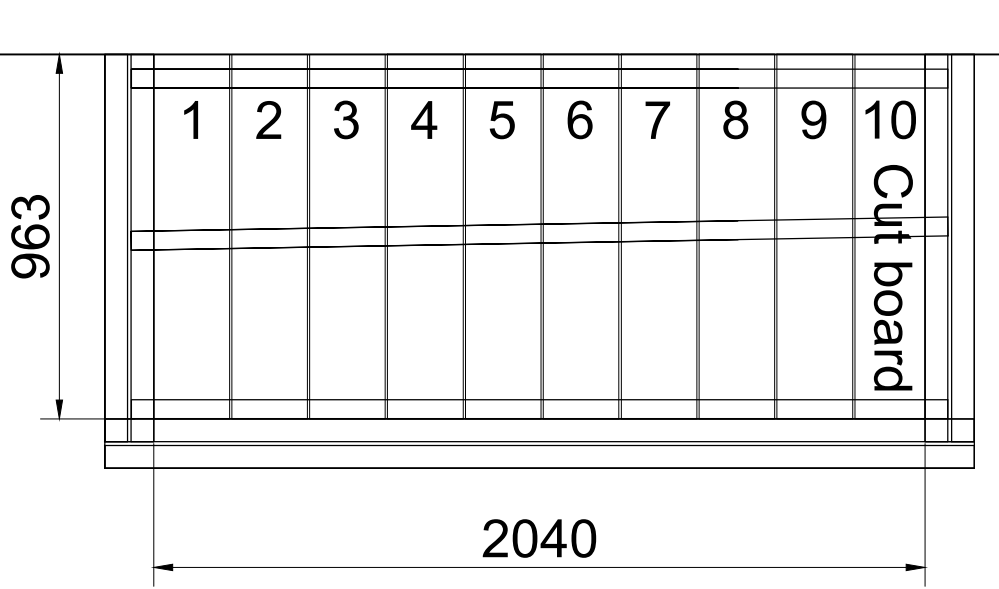


Scale 1:20

Balcony 18 - First Floor

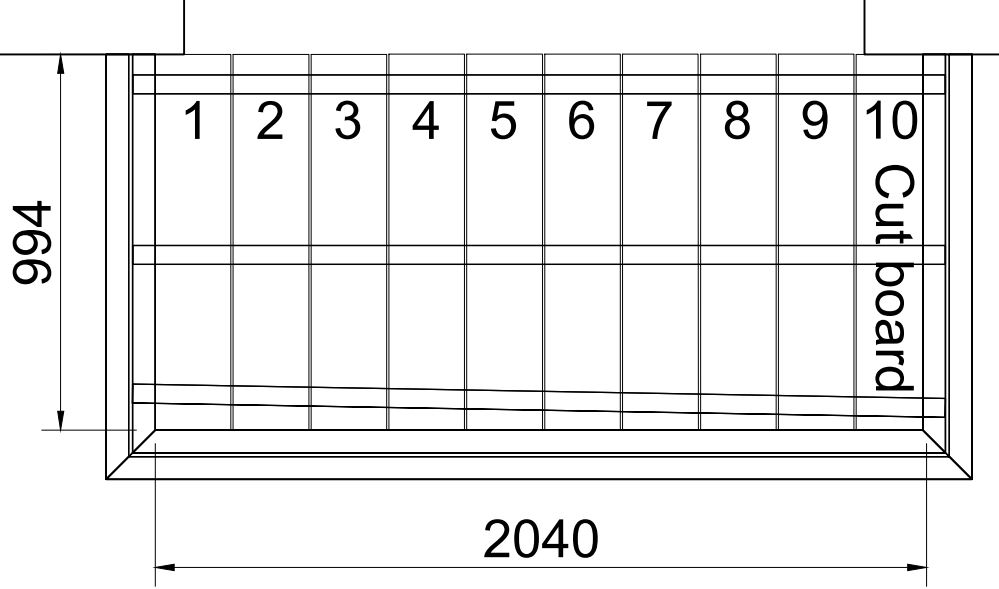


Scale 1:20

Balcony 18 - Second Floor

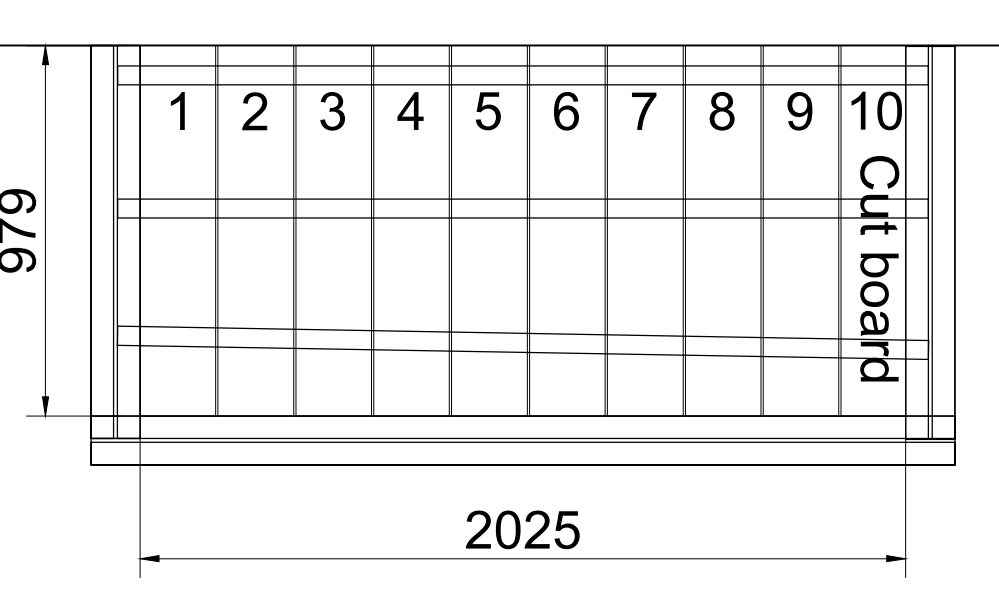


Scale 1:20

Balcony 19 - First Floor

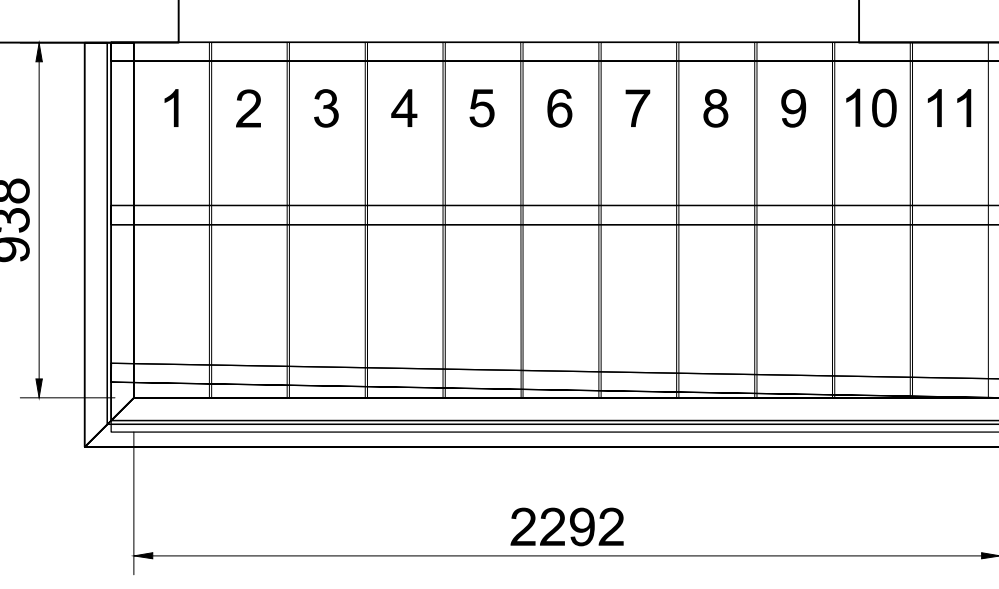


Scale 1:20

Balcony 19 - Second Floor

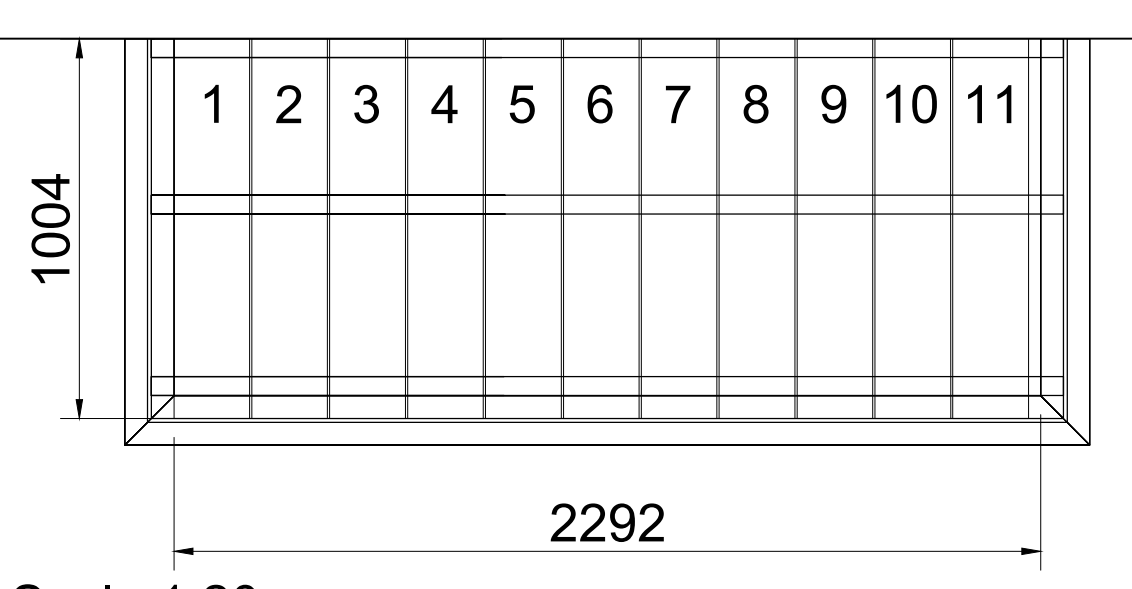


Scale 1:20

Scale 1:250 in metres

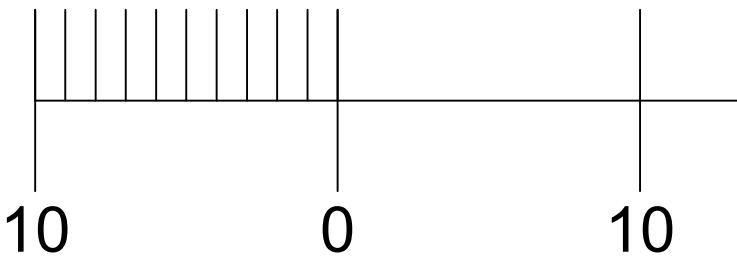

Scale 1:20 in metres

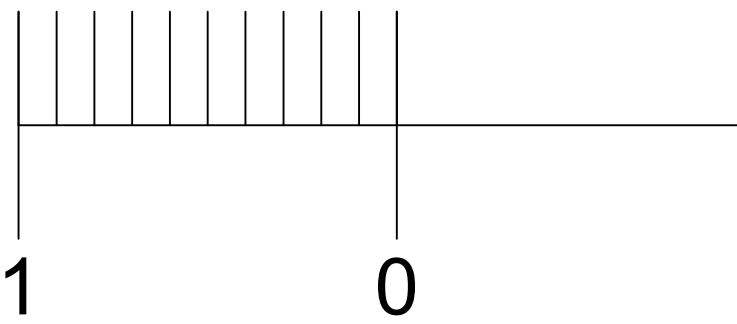

Preliminary Drawing - P002 Scale bars added	17-08-2026
Preliminary Drawing - P001 Preliminary Drawing	21-05-2026

DO NOT SCALE : IF IN DOUBT ASK



AP Facades Limited
Mill Lane, Fazeley, Tamworth,
Staffordshire, B78 3QD

Client:
Horsham District Council

Project:
The Forum, Lower Tanbridge Way,
Horsham, RH12 1PS

Title:
Plan Drawing
Balconies 15 to 19

Drawn: IW	Date: May 25	Checked:	Date:
--------------	-----------------	----------	-------

Scale: Various @ A1	Project Number: APL-50
------------------------	---------------------------

Drawing Number: APL-50 Balconies 15-19 Plans	Revision: P02
---	------------------