


Scale 1:250




Balcony 1 - First Floor

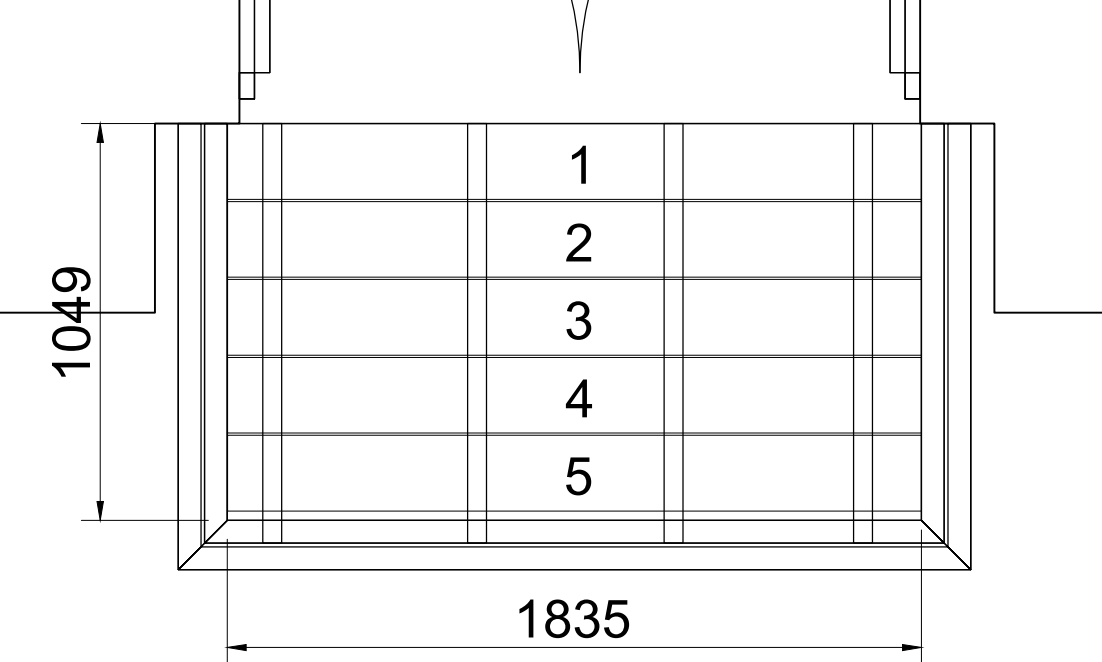


Scale 1:20


Scale 1:250 in metres

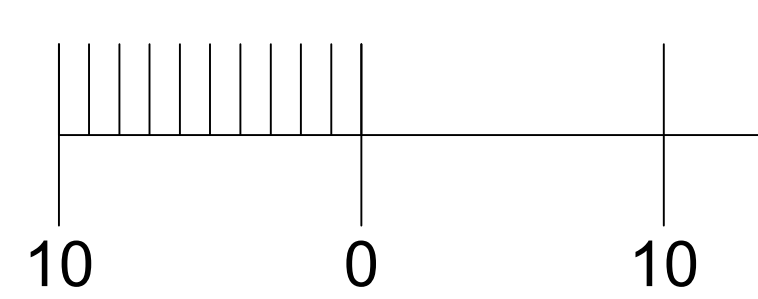

Scale 1:20 in metres

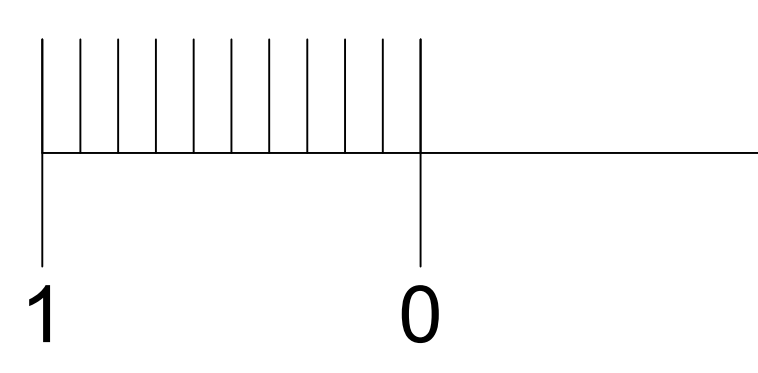


Balcony 1 - Second Floor

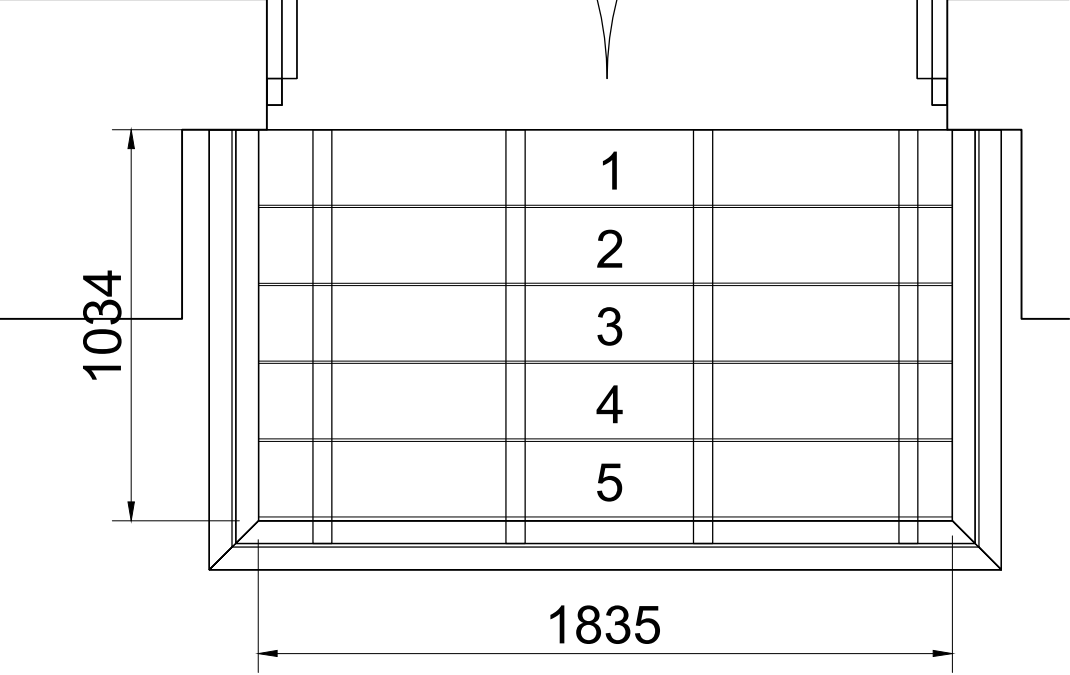


Scale 1:20

Balcony 1 - Third Floor

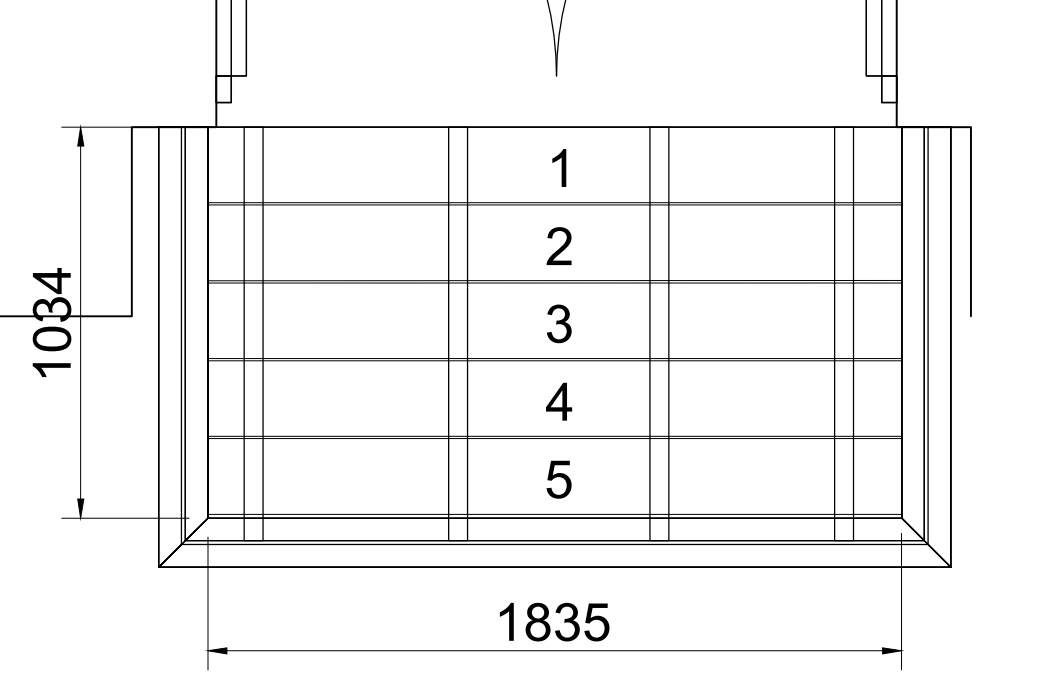


Scale 1:20

Balcony 2 - First Floor

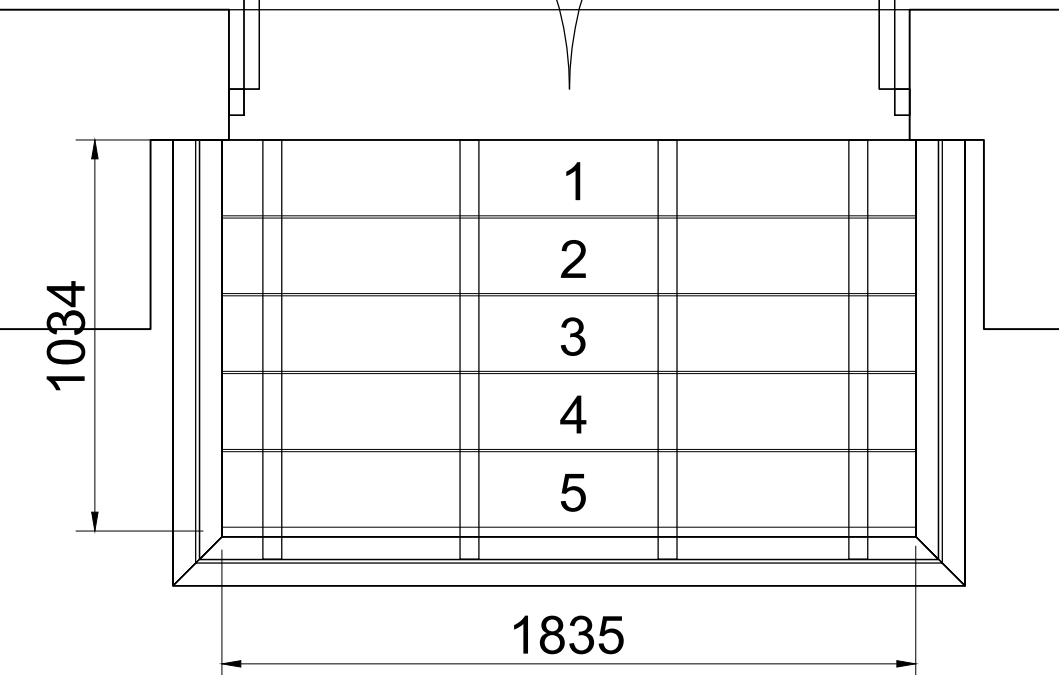


Scale 1:20

Balcony 2 - Second Floor

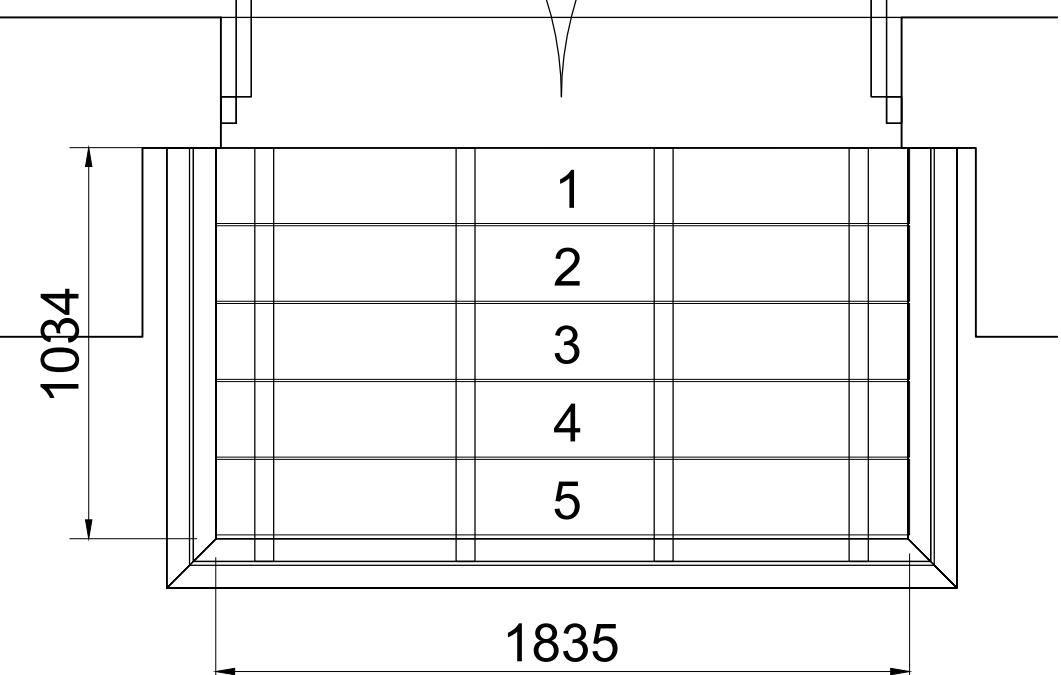


Scale 1:20

Balcony 3 - Third Floor

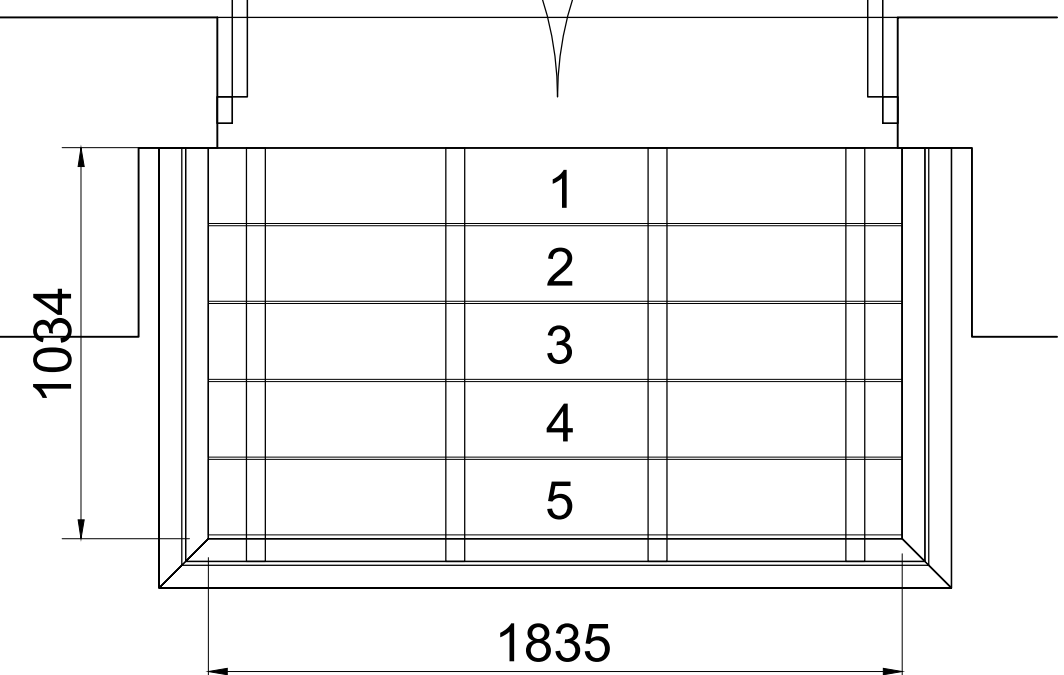


Scale 1:20

Balcony 3 - First Floor

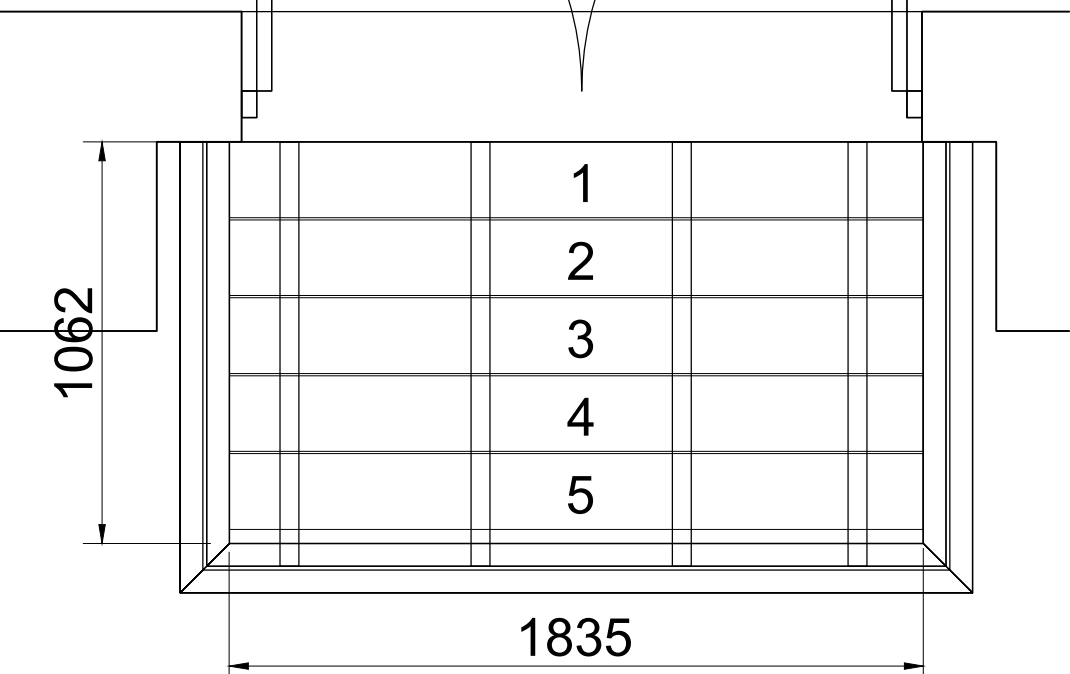


Scale 1:20

Balcony 3 - Second Floor

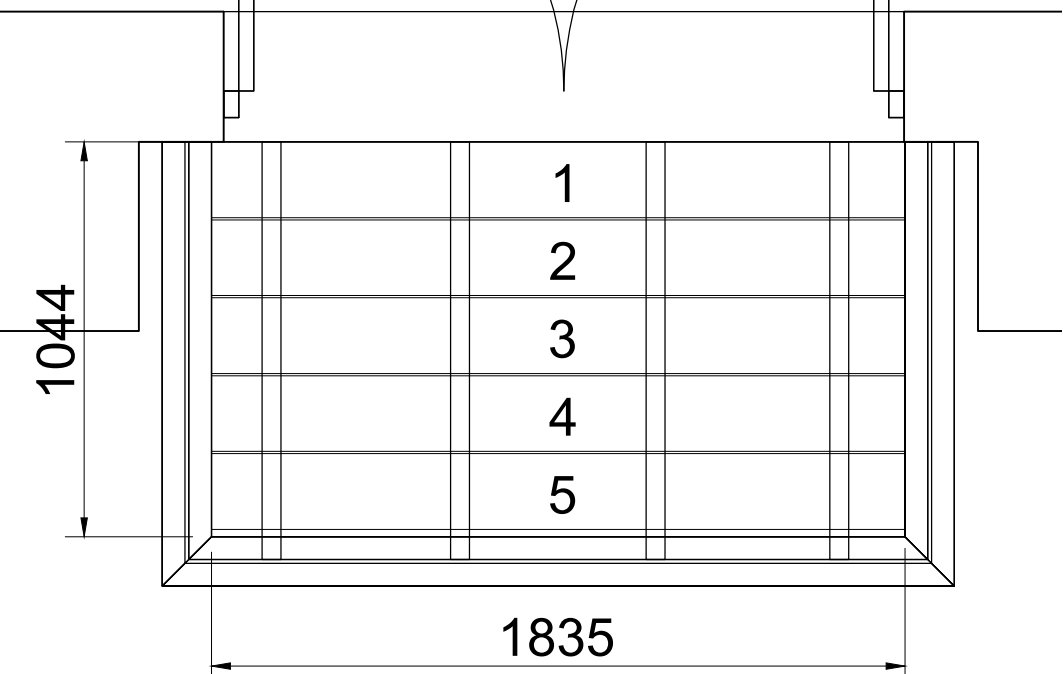


Scale 1:20

Balcony 3 - Third Floor

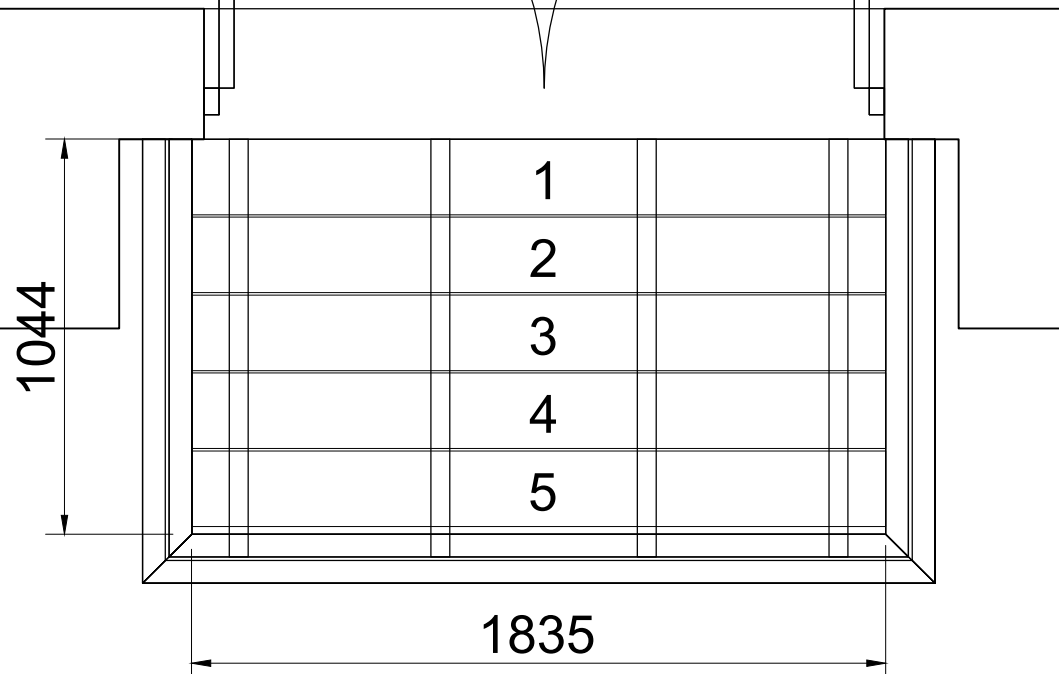


Scale 1:20

Balcony 4 - First Floor

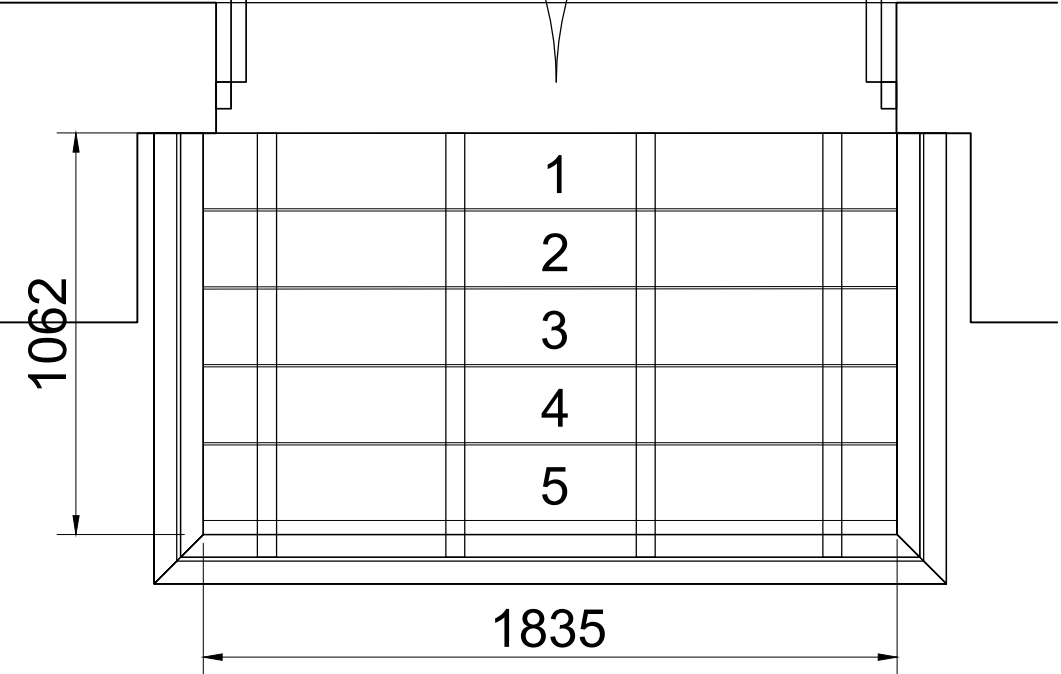


Scale 1:20

Balcony 4 - Second Floor

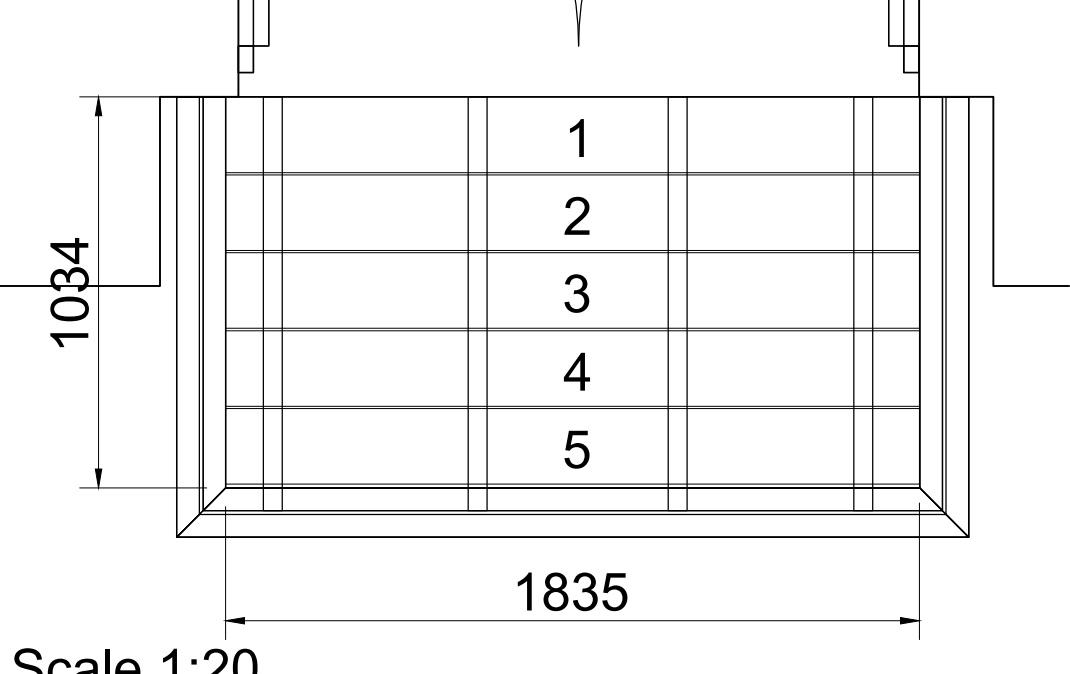


Scale 1:20

Balcony 4 - Third Floor

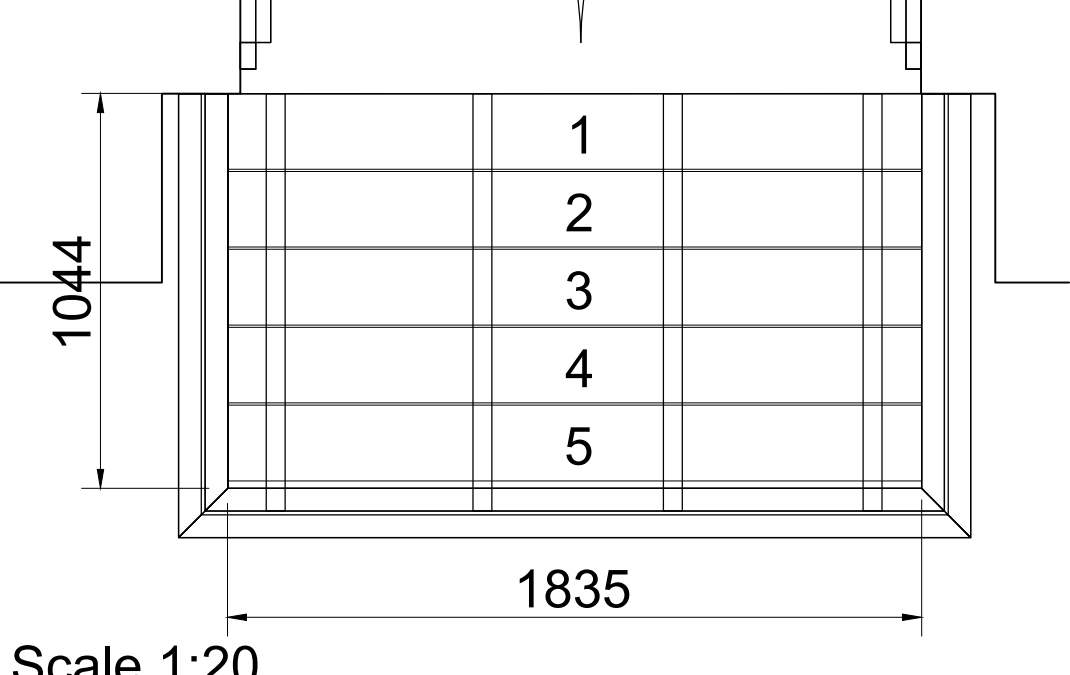


Scale 1:20

Balcony 5 - First Floor

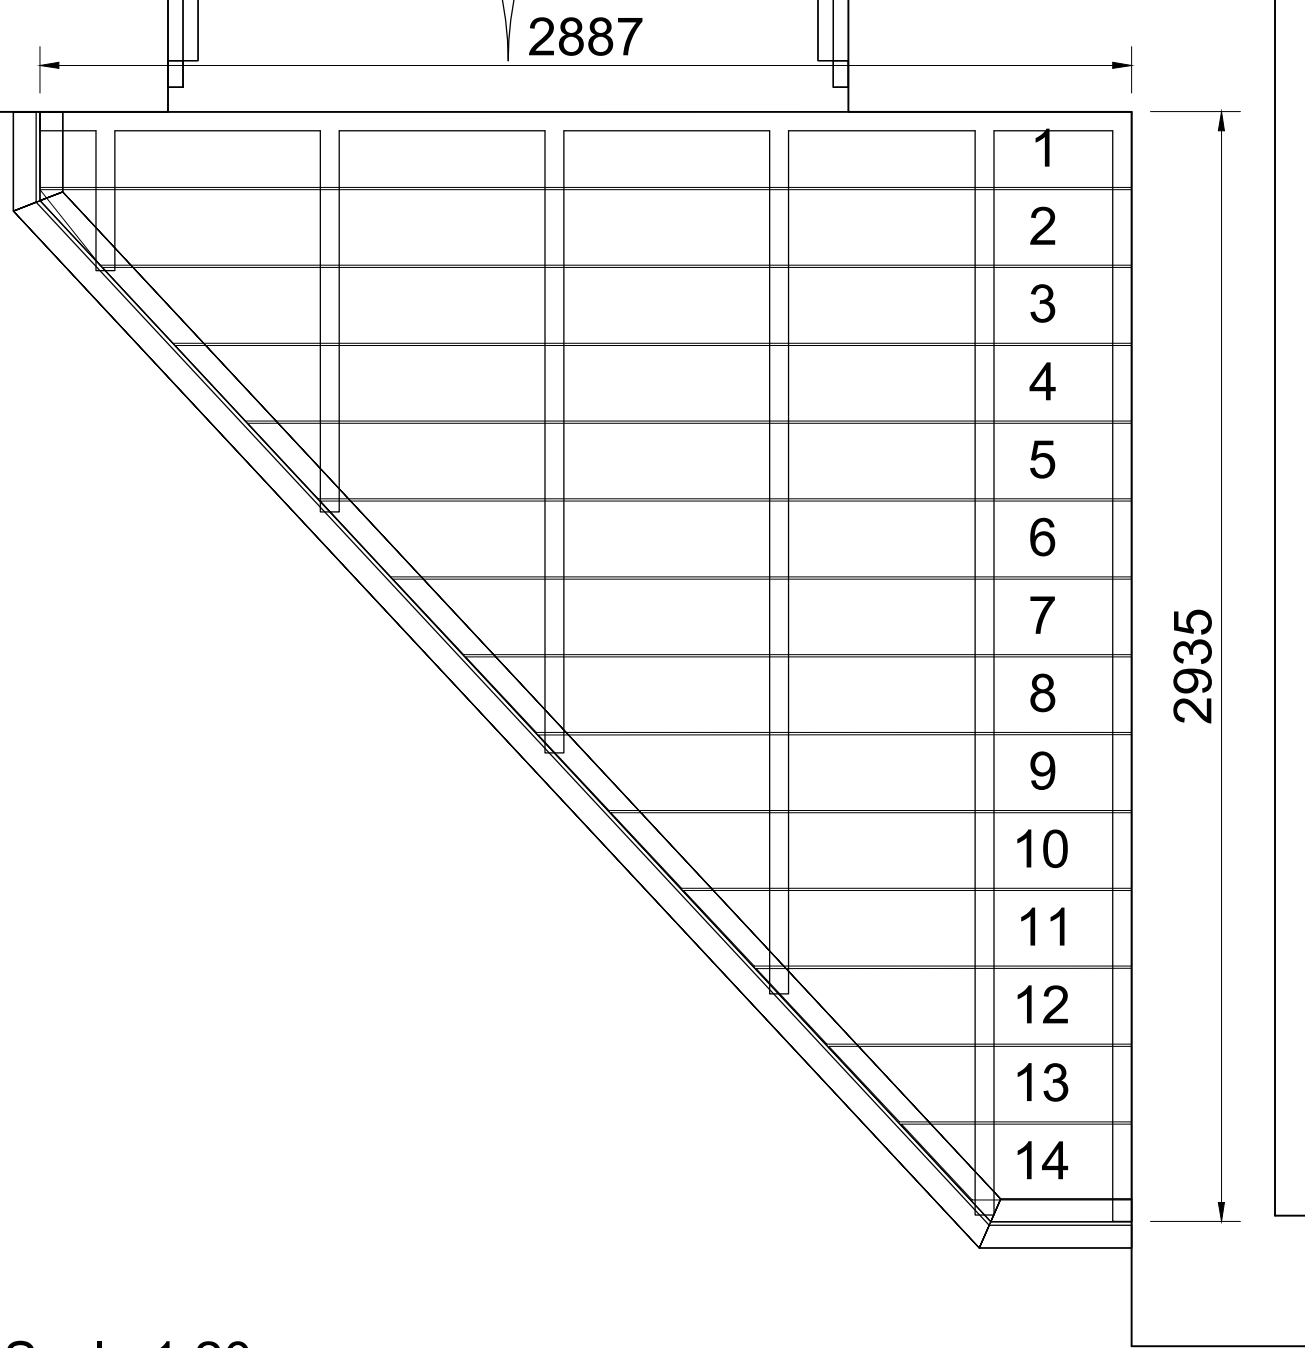


Scale 1:20

Balcony 5 - Second Floor

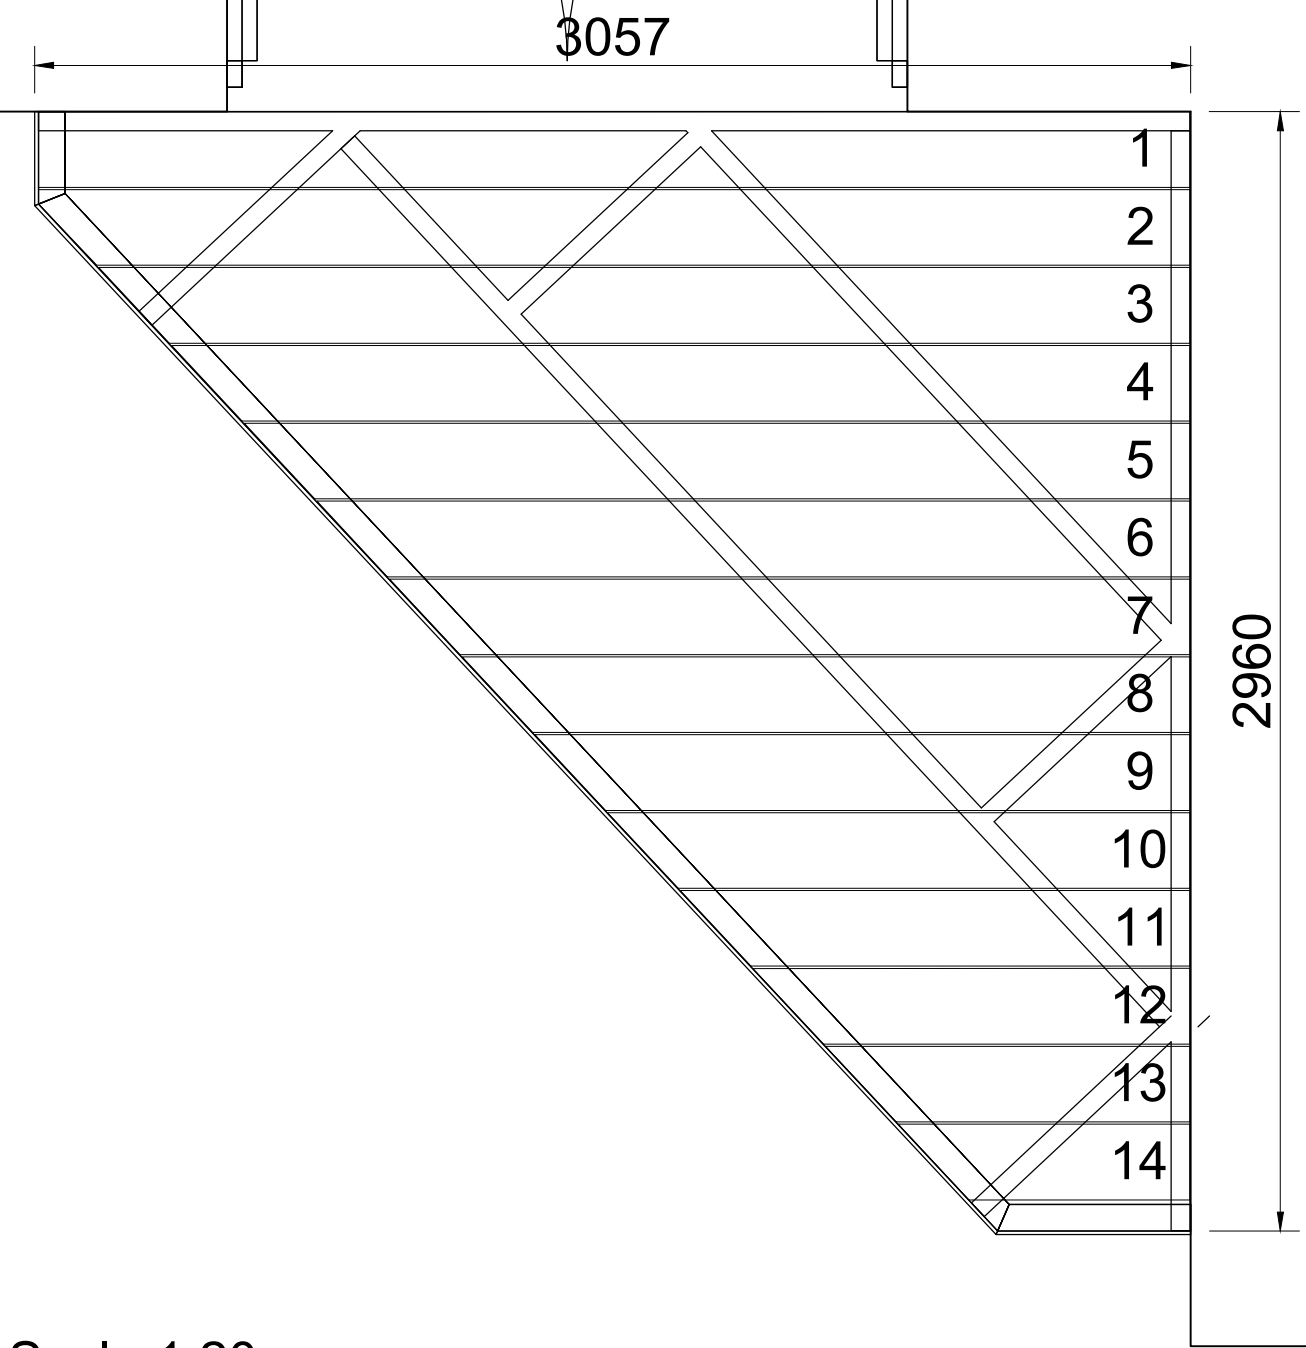

Scale 1:20

Balcony 5 - Third Floor

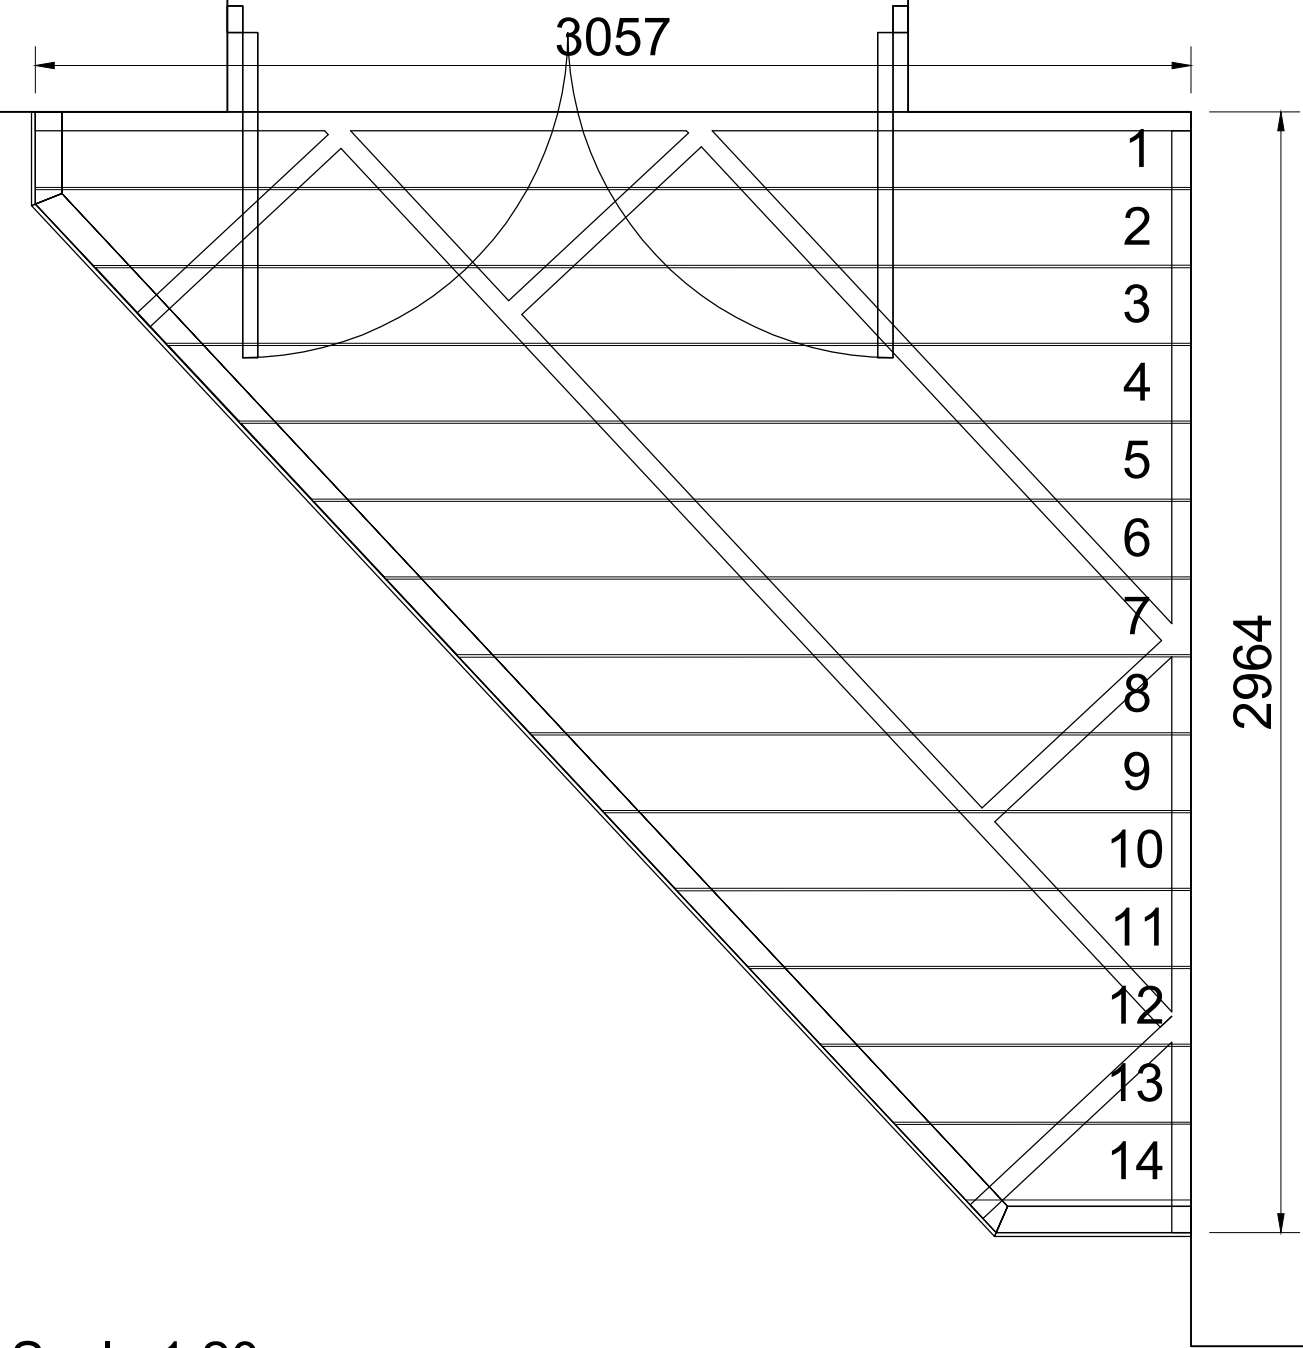

Scale 1:20

Existing timber decking to be removed and replaced with proprietary aluminium decking. Existing supporting structure retained. No alteration to balcony dimensions or layout.

Preliminary Drawing - P002
Scale bars added
17-08-2026
Preliminary Drawing - P001
Preliminary Drawing
18-05-2026

DO NOT SCALE : IF IN DOUBT ASK



AP Facades Limited
Mill Lane, Fazeley, Tamworth,
Staffordshire, B78 3QD

Client:
Horsham District Council

Project:
The Forum, Lower Tanbridge Way,
Horsham, RH12 1PS

Title:
Plan Drawing
Balconies 1 to 5

Drawn: IW Date: May 25 Checked: Date:

Scale: Various @ A1 Project Number: APL-50

Drawing Number: APL-50 Balconies 1-5 Plans Revision: P02