

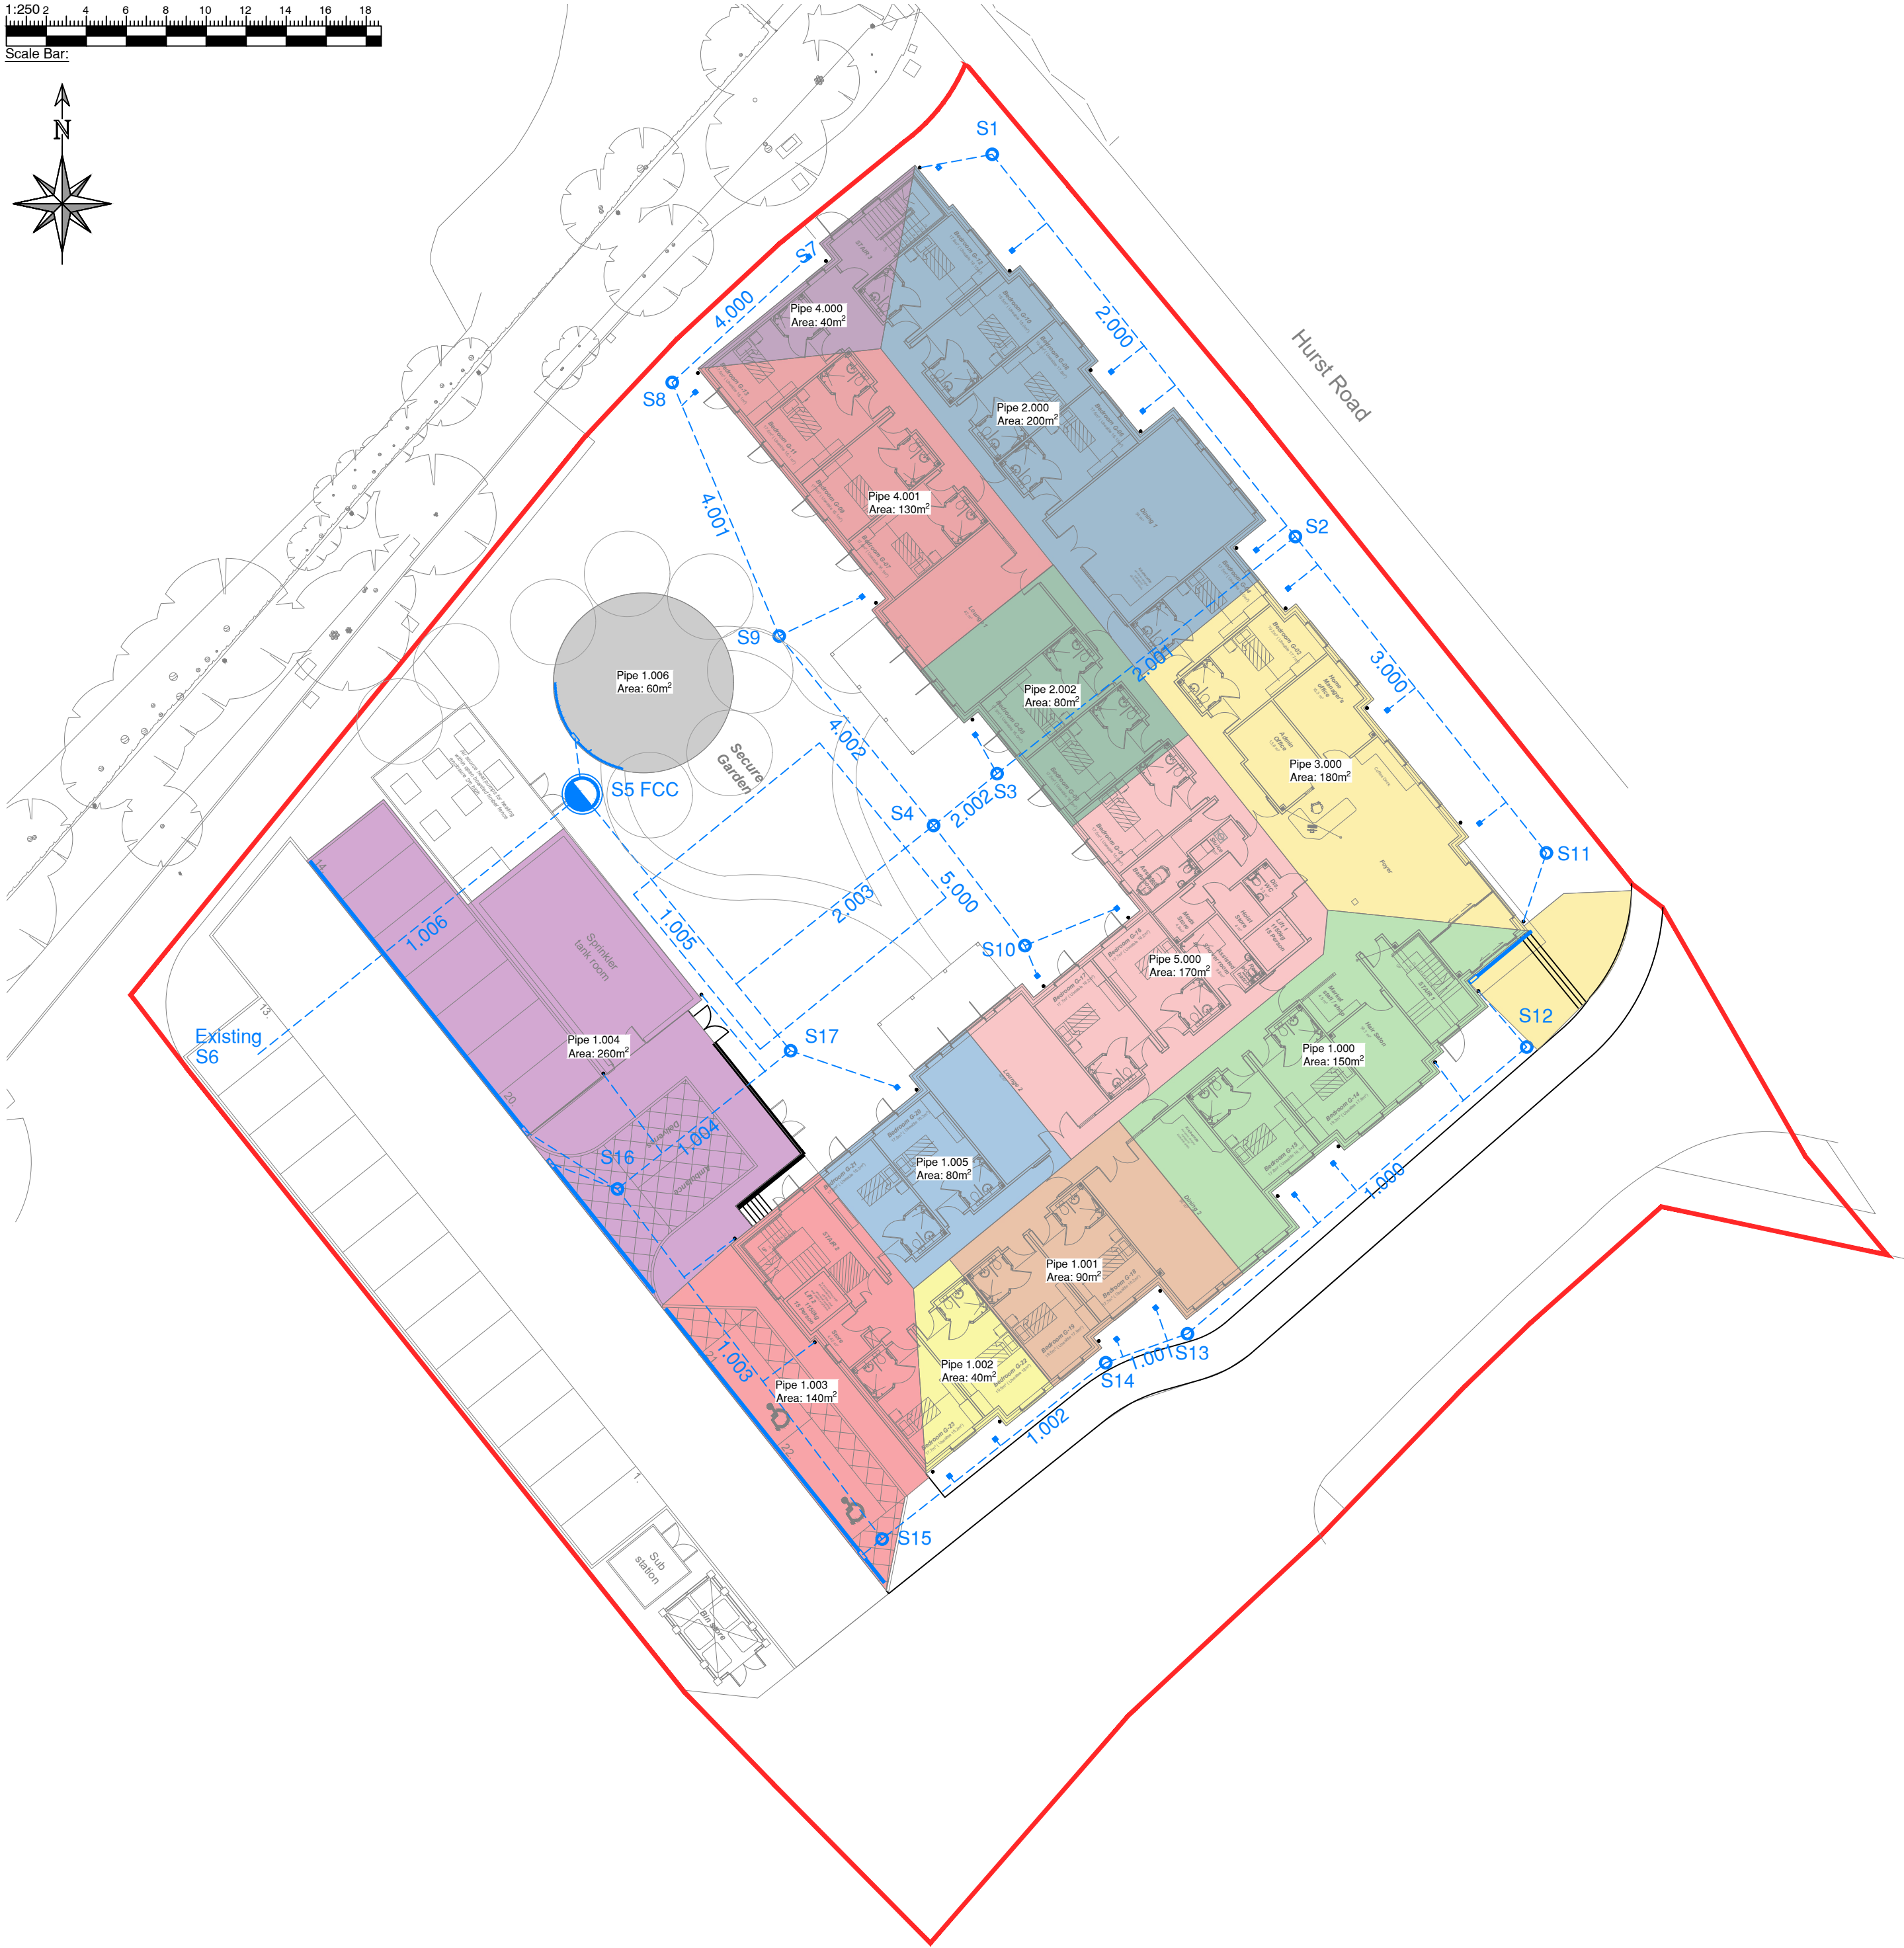


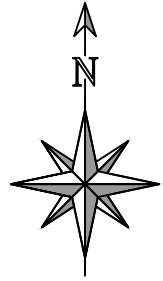

REV	DESCRIPTION	BY	DATE

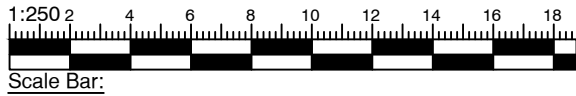

CTSDESIGN
CONSULTING ENGINEERS
20 LONGFORD CLOSE
BIRMINGHAM B32 4JU
WWW.CTSDESIGN.CO.UK
INFO@CTSDESIGN.CO.UK

CLIENT
City Construction Group Ltd

PROJECT
Hurst Road, Horsham
West Sussex, RH12 2DJ

PHASE
CONSTRUCTION

DRAWN BY
DMcC

CHECKED BY

DATE
05.08.2026

DATE

DRAWING

Drainage Areas Plan

PWS No
CS260706-104

REV