


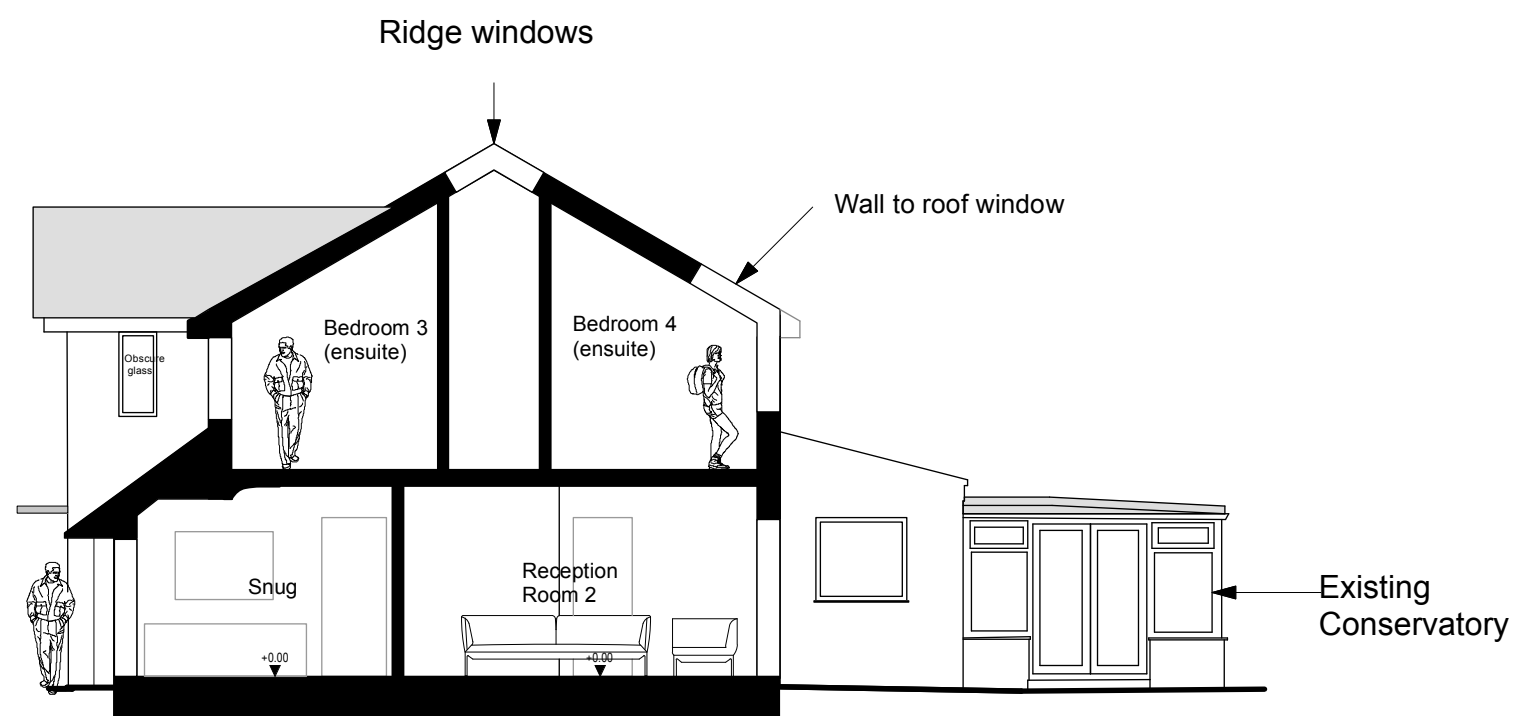

Proposed Section A-A
Scale: 1:100



Drawing Number: 38HW-AP-135