




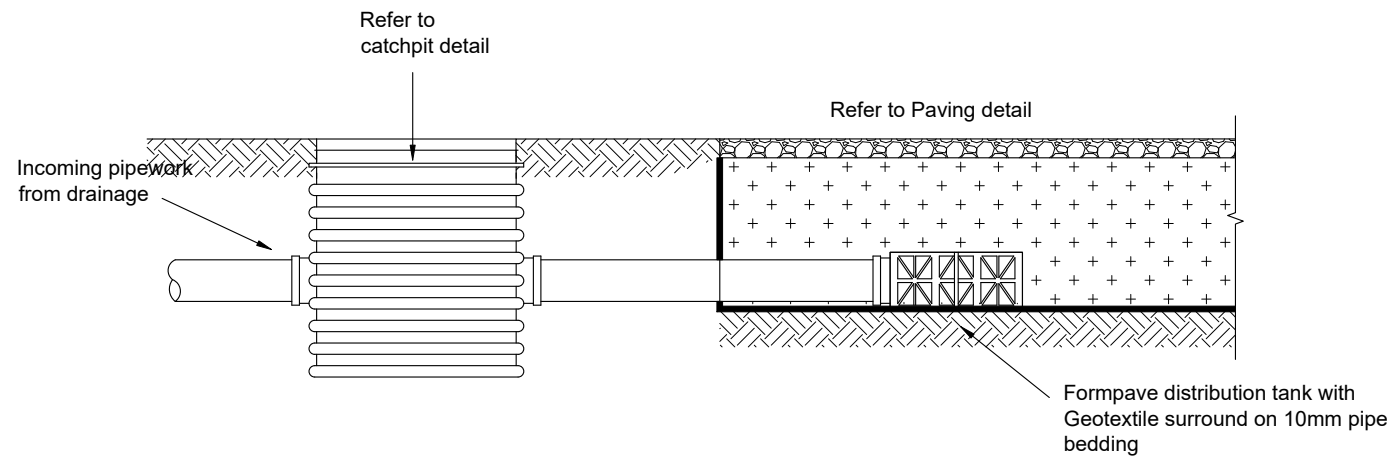


Formpave Diffuser tank construction
Single Unit: 0.354x0.708x0.150m DP

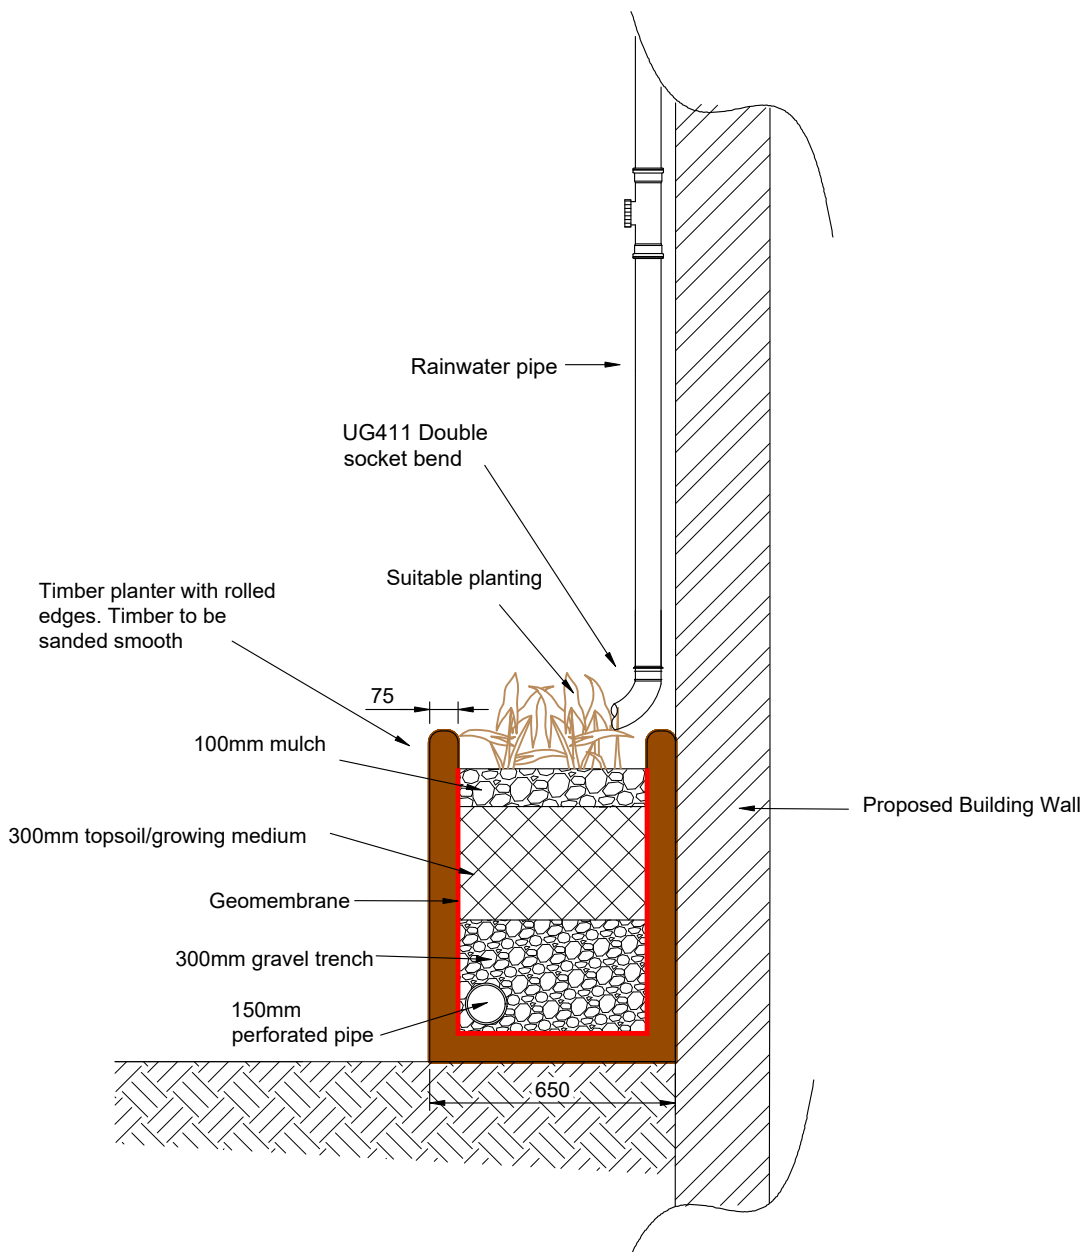


Bio-Retention Planter

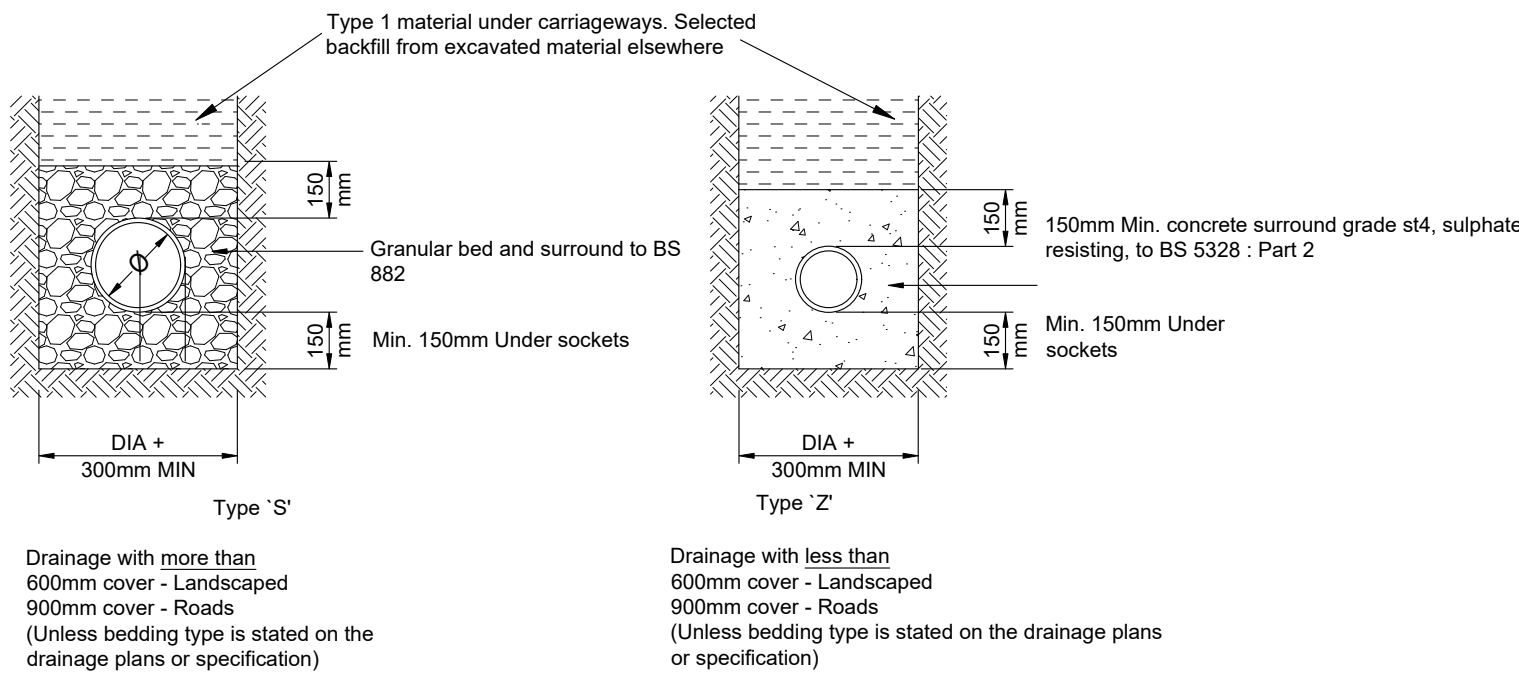


Pipe bedding details in private Areas

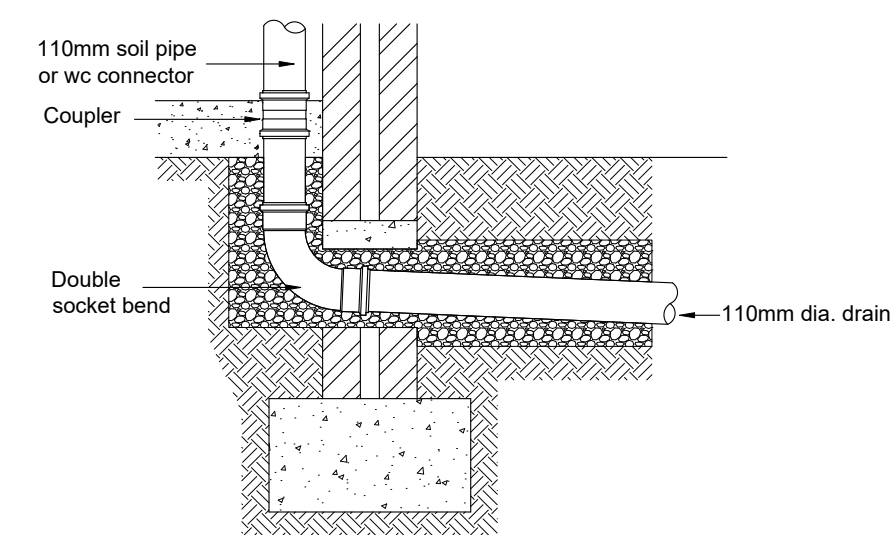


Soil pipe / wc connection

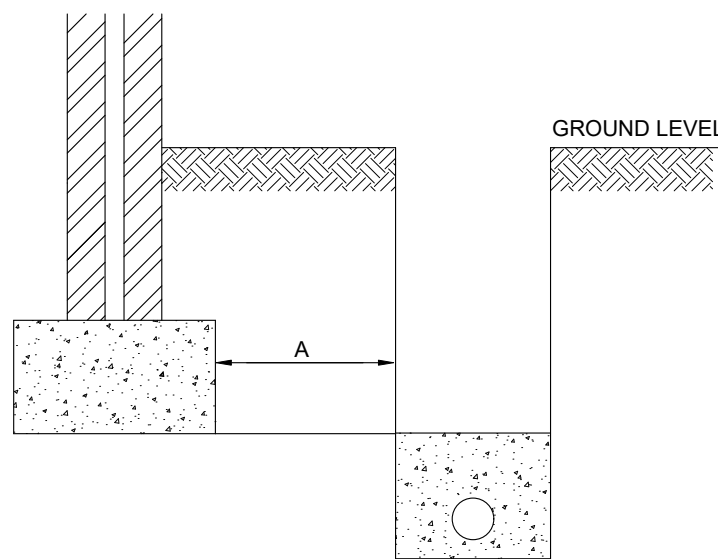


Pipes near buildings

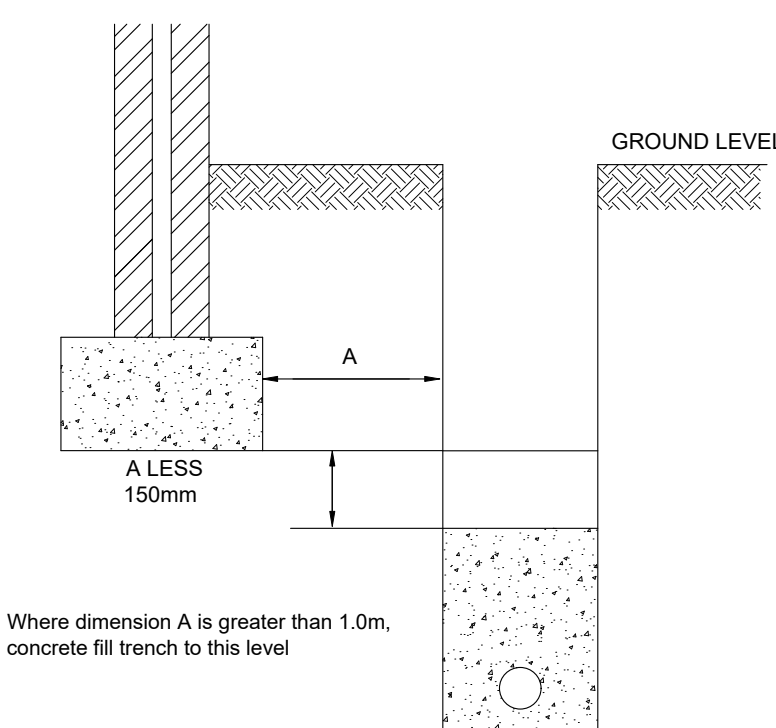


Pipes near buildings

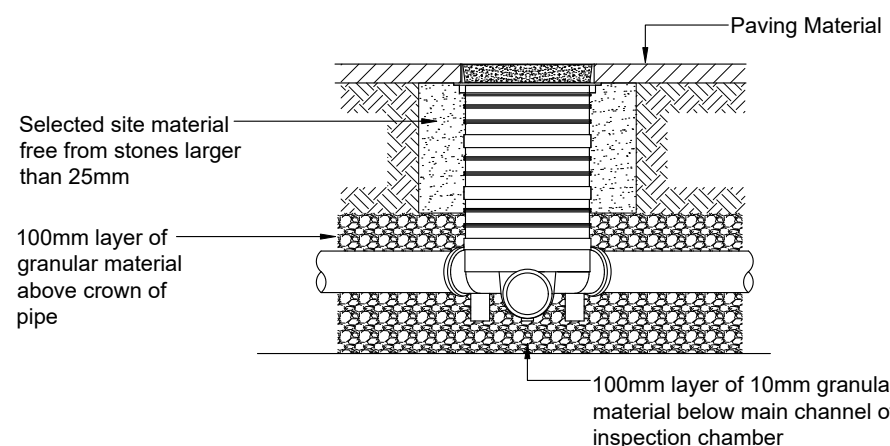


300mmØ SHALLOW INSPECTION CHAMBER DETAIL

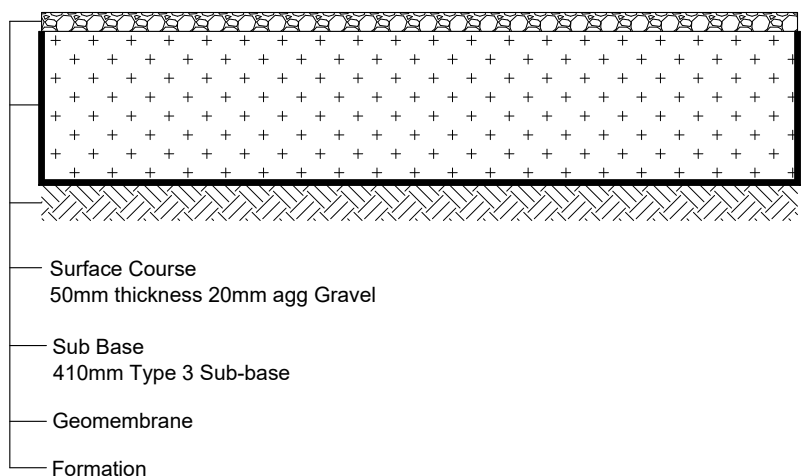

Attenuated Gravel Car Parking area construction

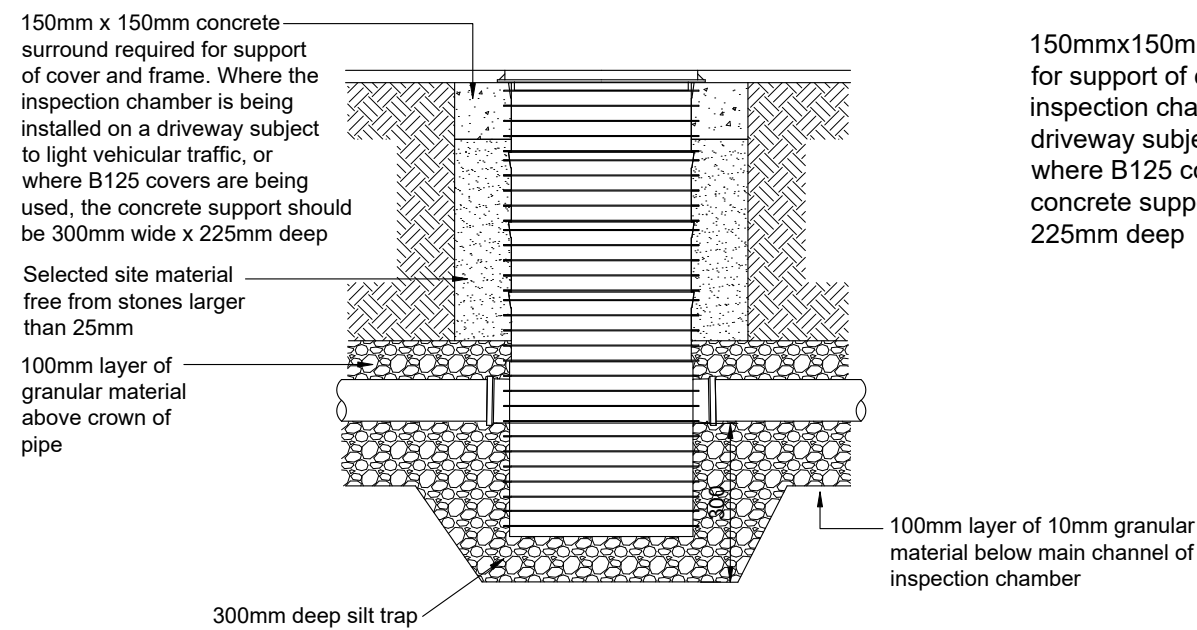


460mmØ POLYPIPE BASIC SILT TRAP DETAIL

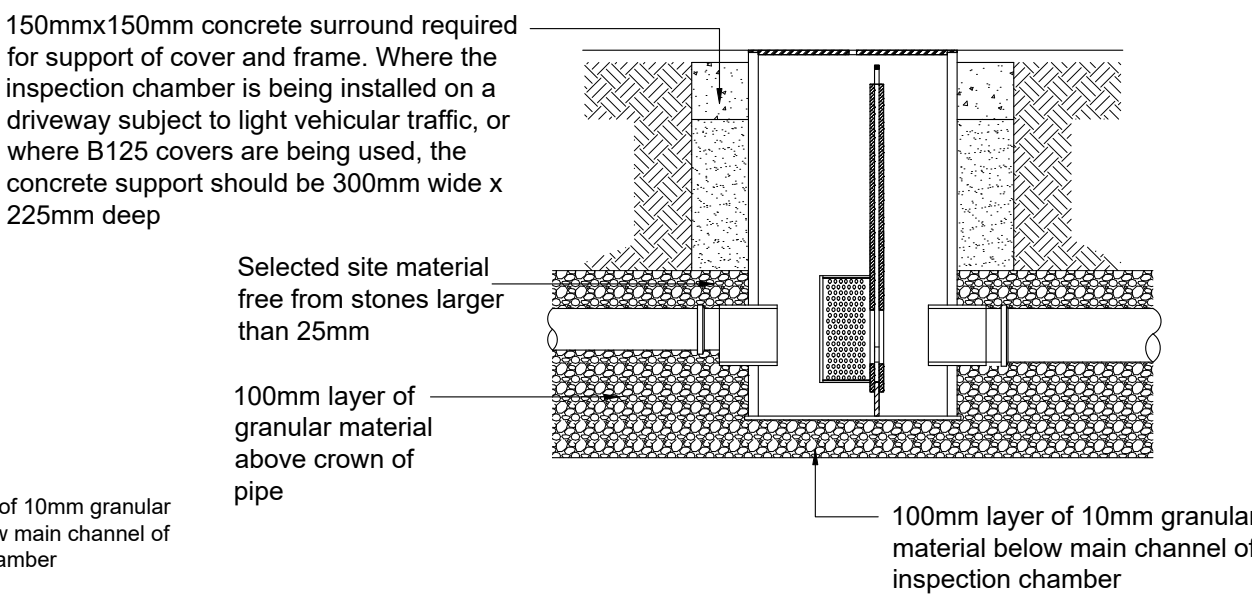

SEL CONTROFLOW 500 ORIFICE CHAMBER

SEL Environmental LTD
Phone: 01254 589987
Email: sales@selenvironmental.com

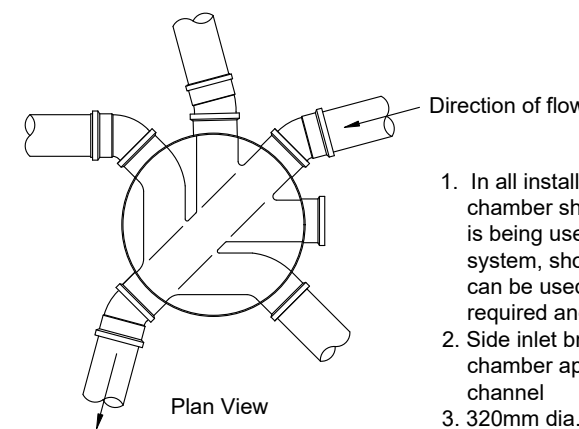

460mmØ INSPECTION CHAMBER DETAIL

- In all installations, the main channel of the inspection chamber should always be used. Where the chamber is being used as a change of direction for the drainage system, short radius bends of 11¼°, 15°, 30° and 45° can be used in the inlet and outlet to achieve the required angle.
- Side inlet branch connections enter the inspection chamber approx. 55mm above the invert of the main channel.
- 320mm dia. chambers are supplied with 2no. blanking plugs for the side inlets and 460mm dia. chambers are supplied with 3no. blanking plugs.

Prefixed to drawing numbers shall signify the following:-			
PL = PLANNING		Shall not be used for contract or construction purposes	
P = PRELIMINARY		Shall not be used for contract or construction purposes	
T = TENDER		Shall not be used for construction purposes	
C = CONSTRUCTION		These are the only drawings that shall be used for construction purposes	
R = RECORD		Record of actual completed work	

P-	25.02.26	PRELIMINARY ISSUE	LH	CS	CS
REV	DATE	DESCRIPTION	BY	CHK	APP
CLIENT	LEONARD WARNER				
ARCHITECT	SCANDIA-HUS				
JOB TITLE	WAPPINGTHORN LODGE STEYNING				
DRAWING TITLE	CONSTRUCTION DETAILS				
DRAWN	LH	ENGINEER	C SLADE	CHECKED	CS
DATE	FEB 2026	SCALE @ A1	1:20	APPROVED	CS
JOB No.	C2070	STATUS	P	DRAWING No.	301
REV.					1

FOR PLANNING ONLY