


flat 3 - no new door

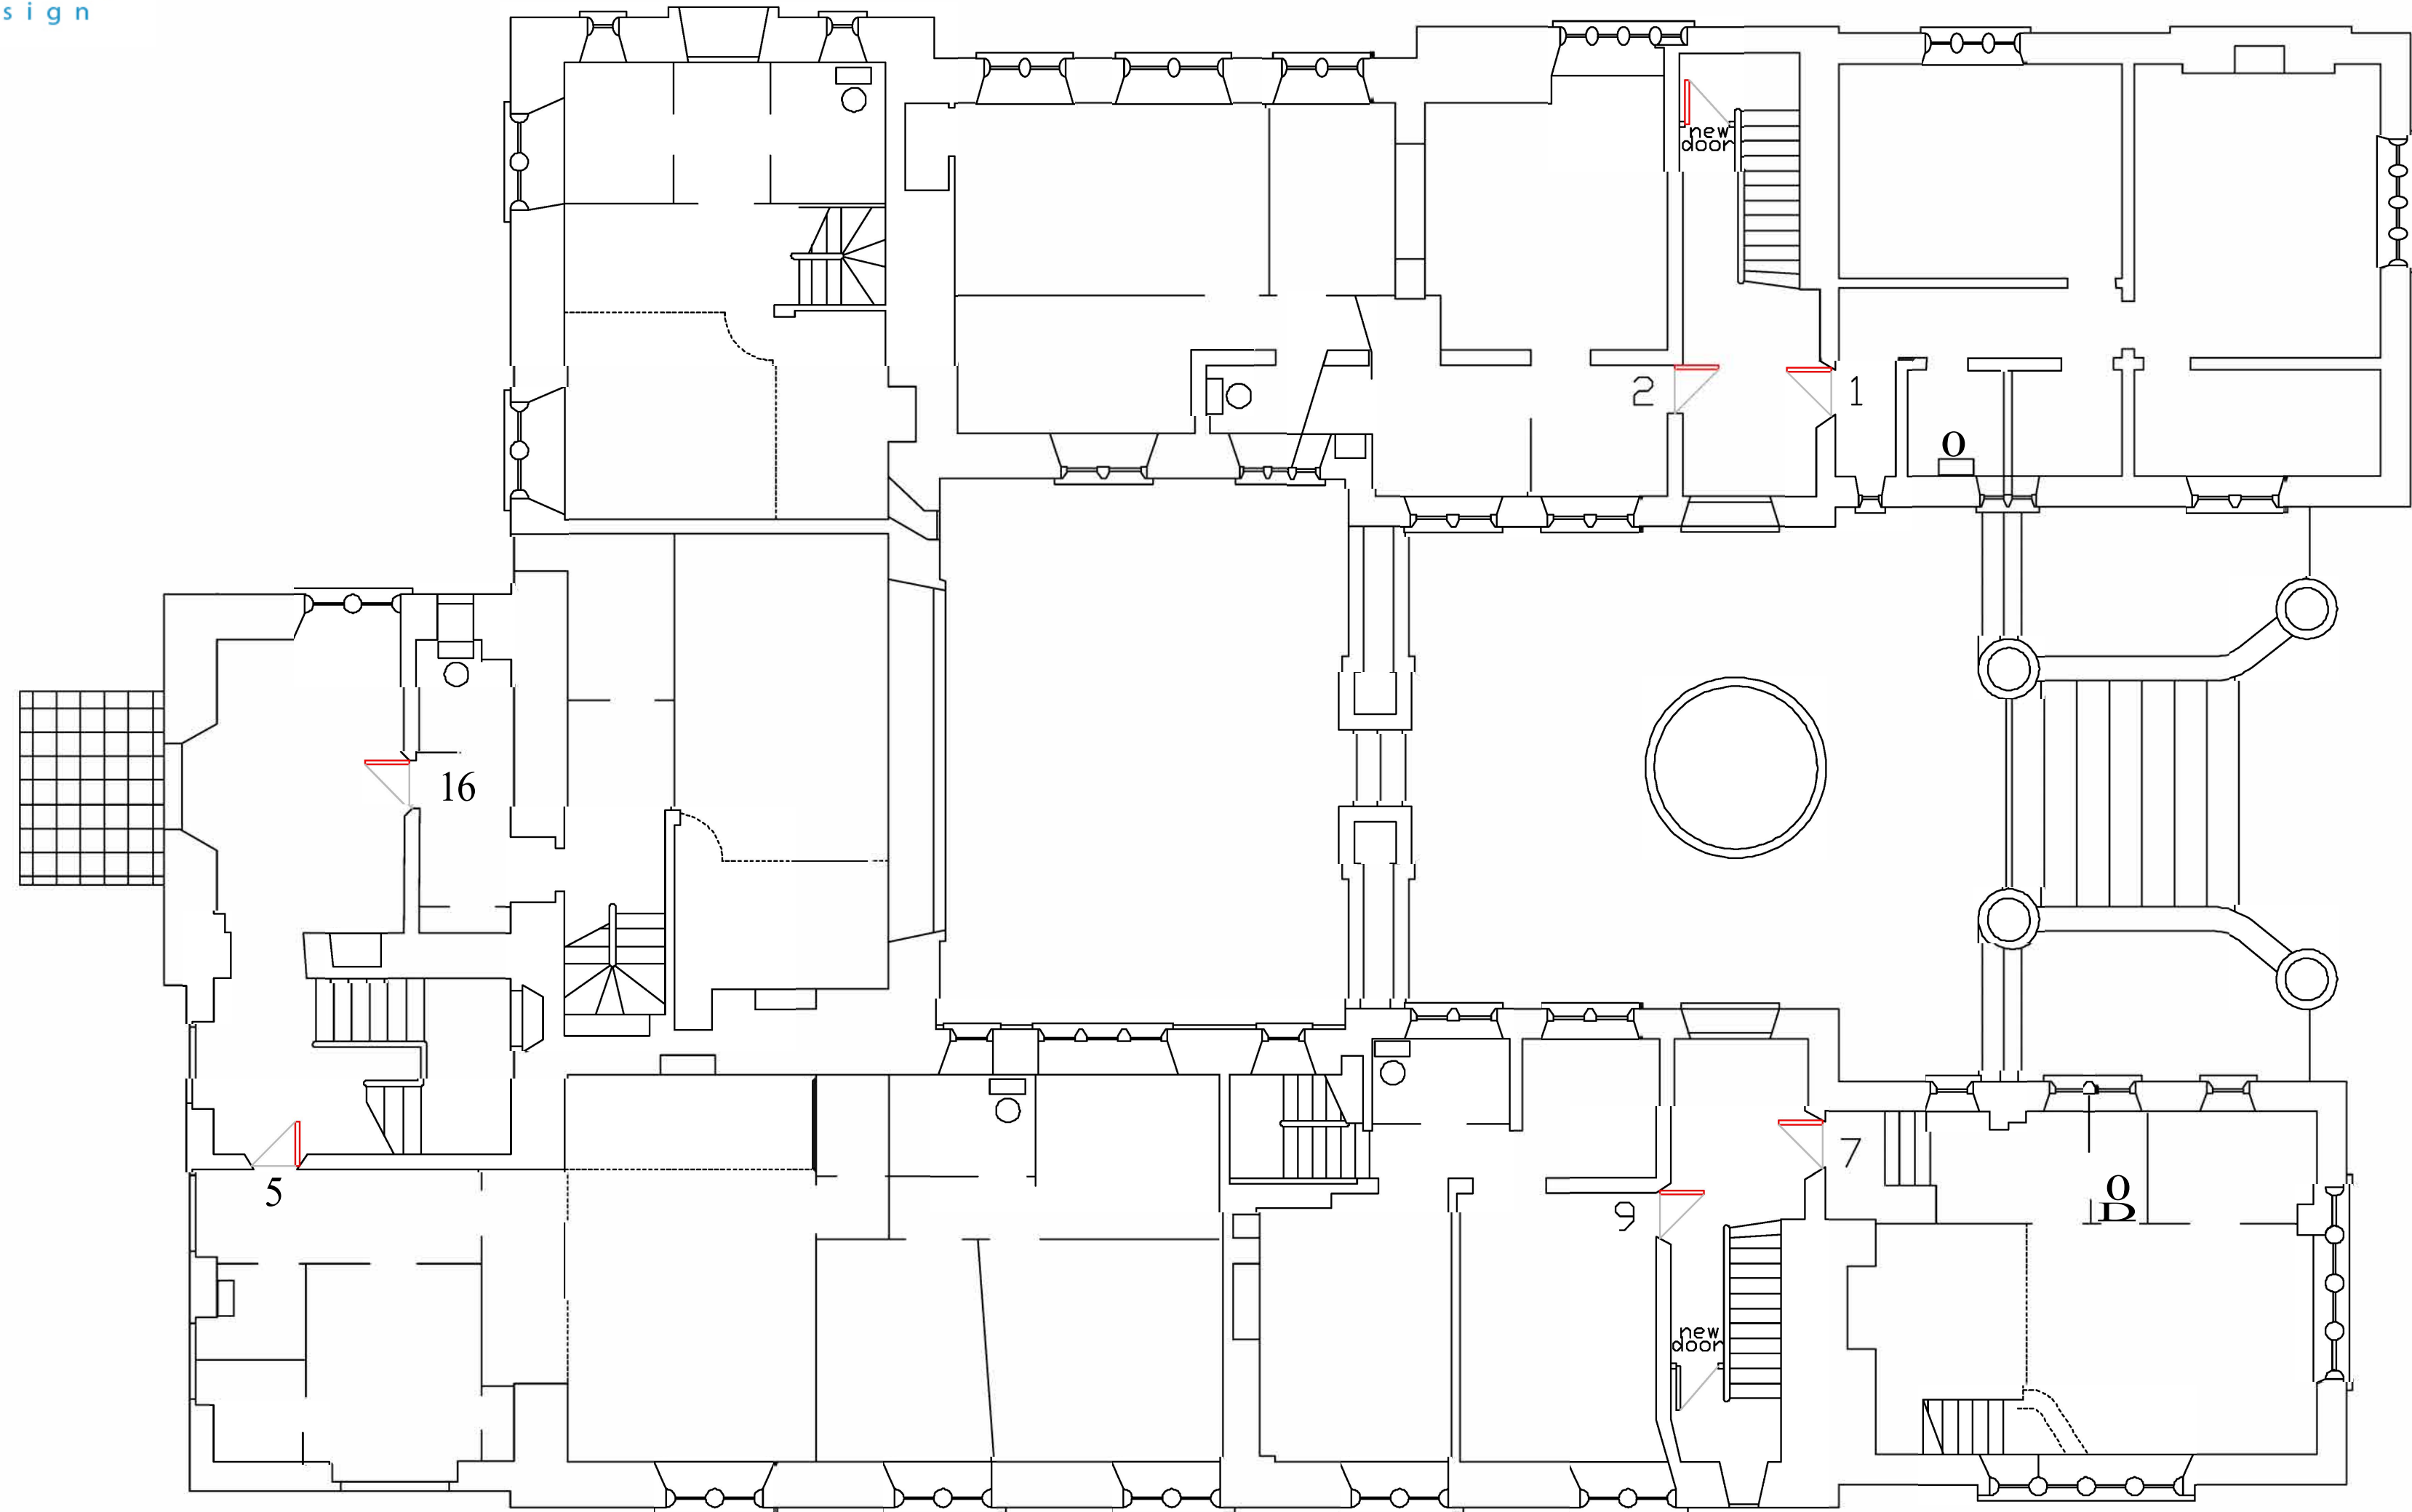

n

0 5

ground floor