



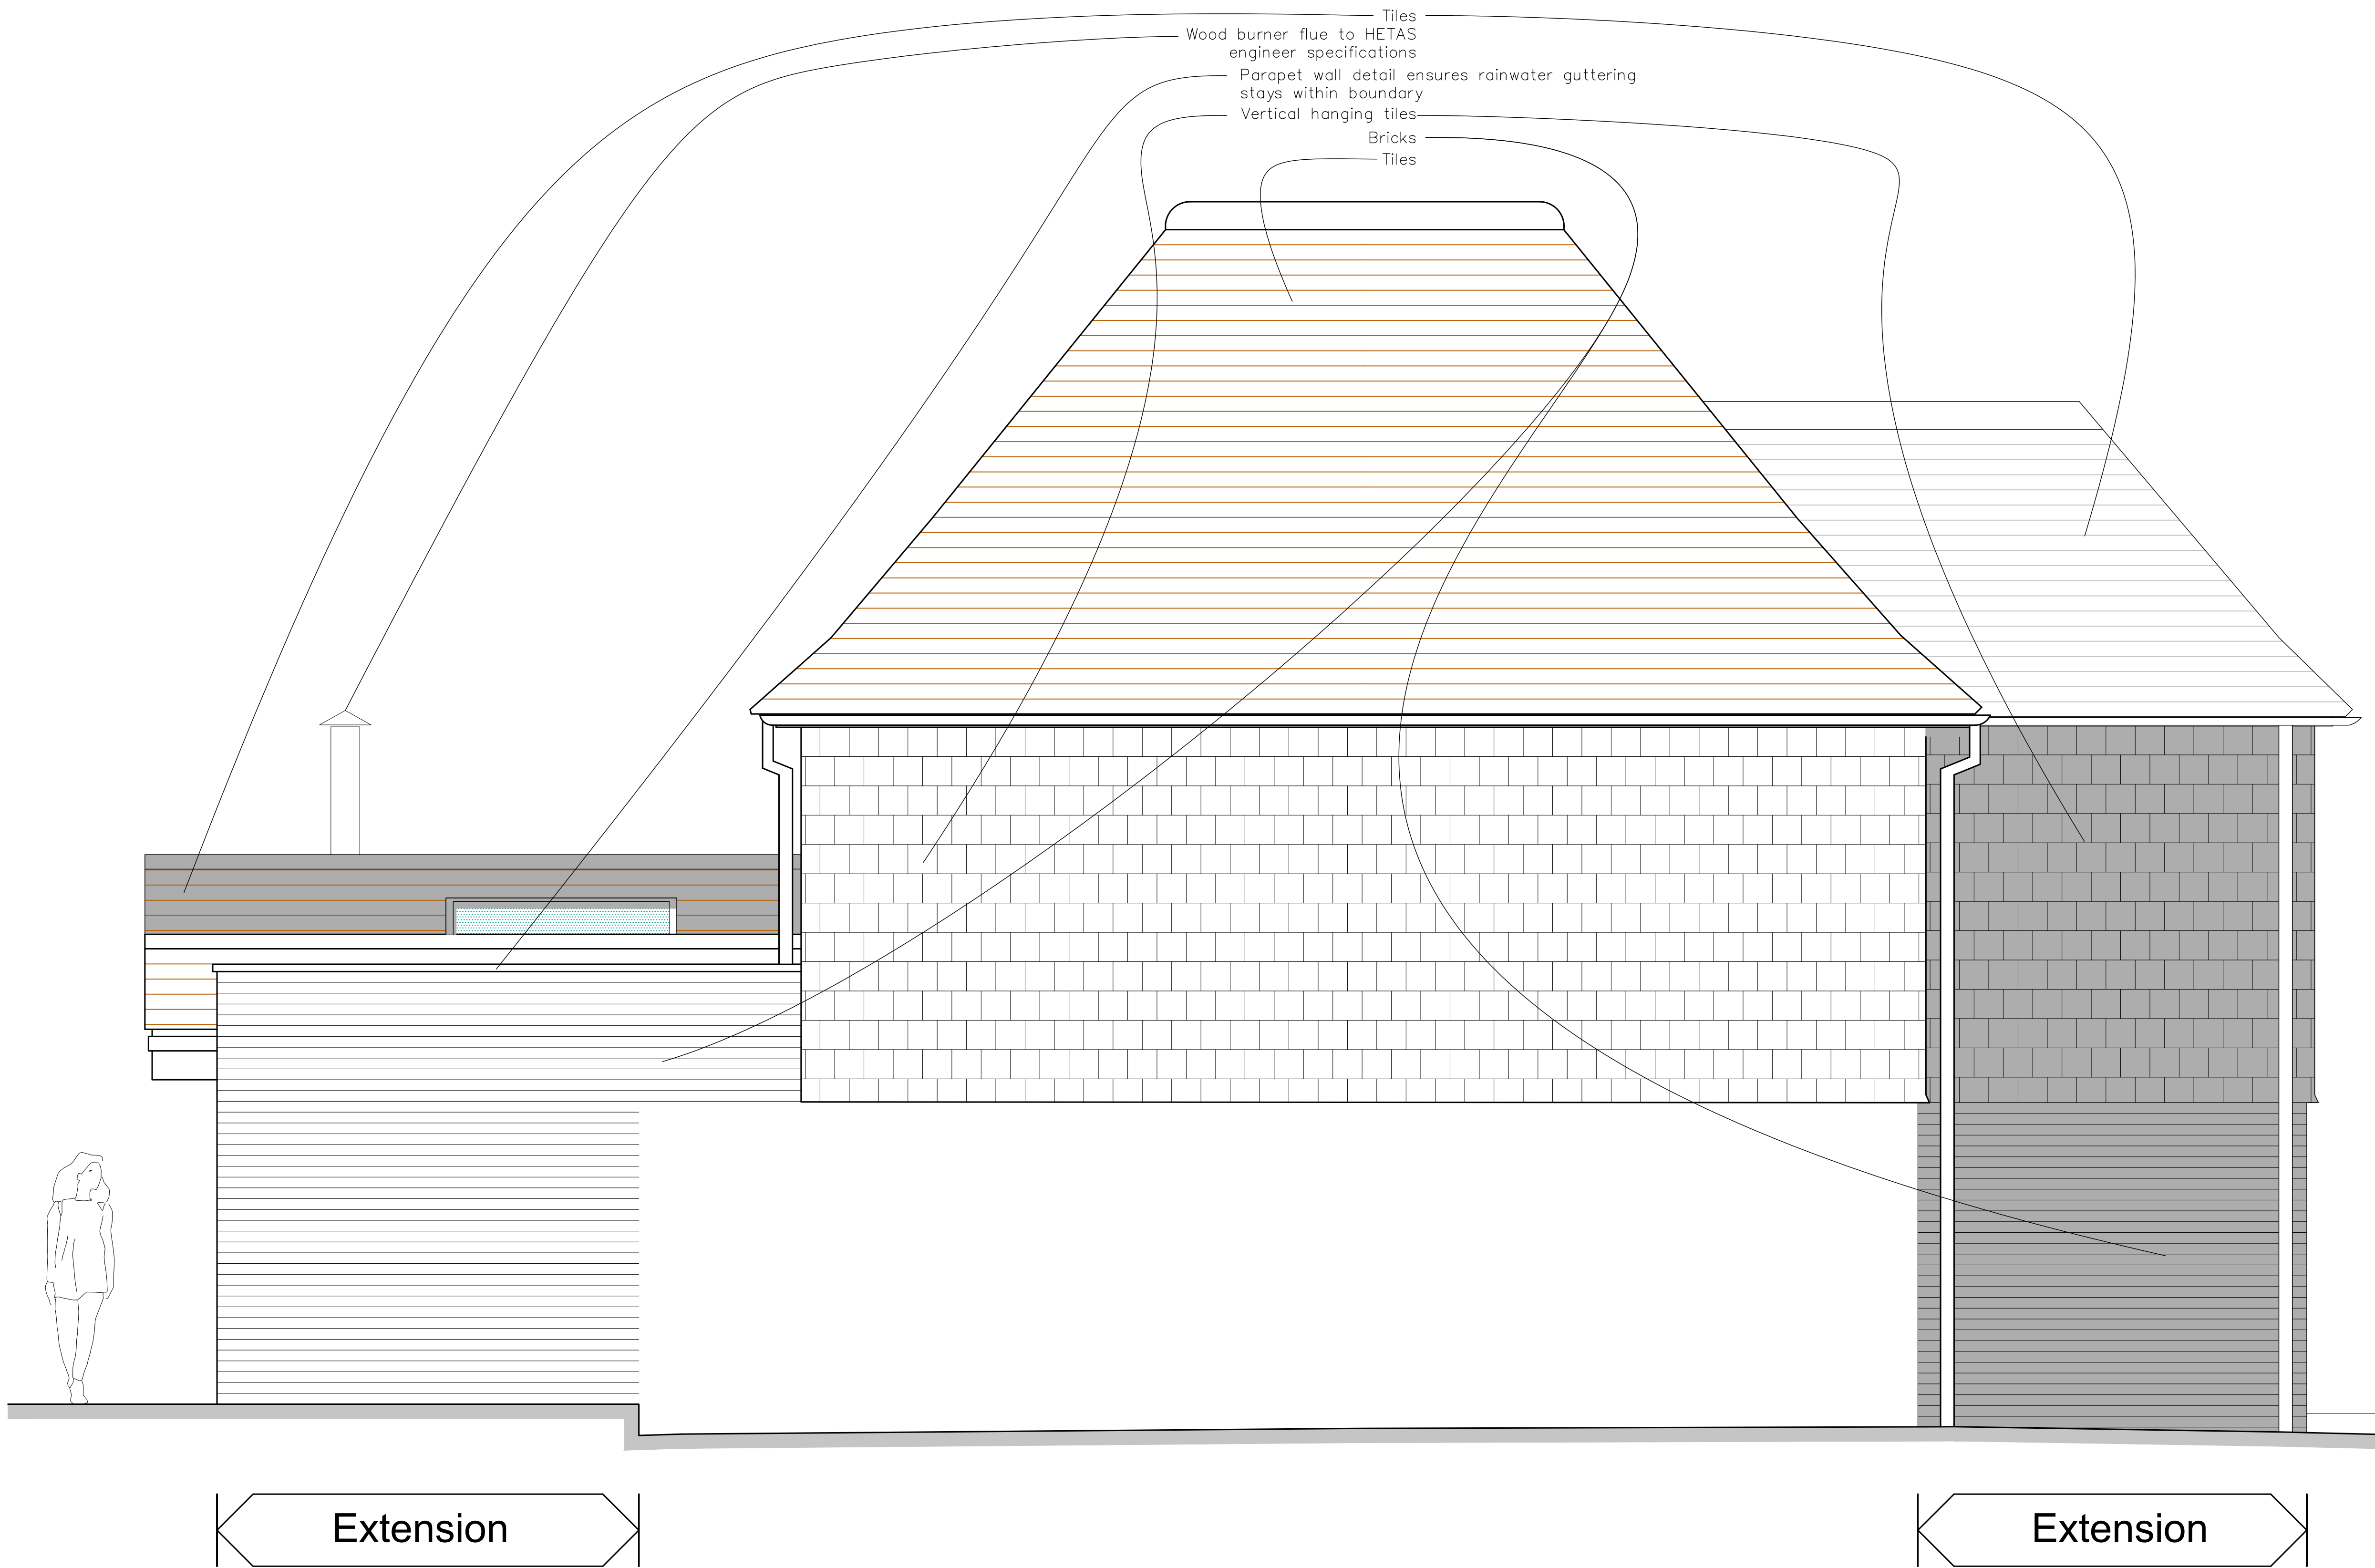

PROPOSED SIDE ELEVATION (east) Scale 1:25

Note:
All levels and dimensions are to be checked on site.
This drawing is to be read in conjunction with all relevant
consultants' requirements, drawings and specifications.
Any discrepancies between consultants' drawings to be reported
to the Contract Administrator before any relevant work
commences.

Copyright: 2026 Eye For Detail Architects ©

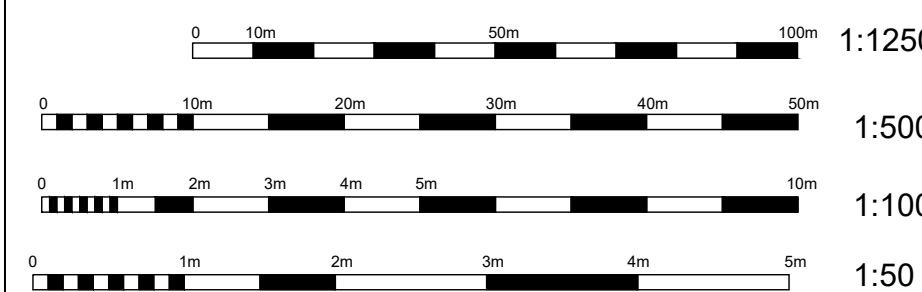

PLANNING

Rach & Ian King
10a Wimblehurst Rd, Horsham, W. Sussex, RH12 2ED

Proposed - Front, Side & Rear Extension & Loft
/Attic & Internal Alterations

Proposed Side Elevation (east)

Scale 1:25	Job 4170	Dwg AD13	Rev C
---------------	-------------	-------------	----------

Eye For Detail

ARCHITECTS
Oakwood House
North Heath Lane
Horsham
W. Sussex
RH12 5PJ

T: 01403 211866
Mob: 07540787365
info@efdarb.co.uk
www.efdarb.co.uk

RIBA **arb**