

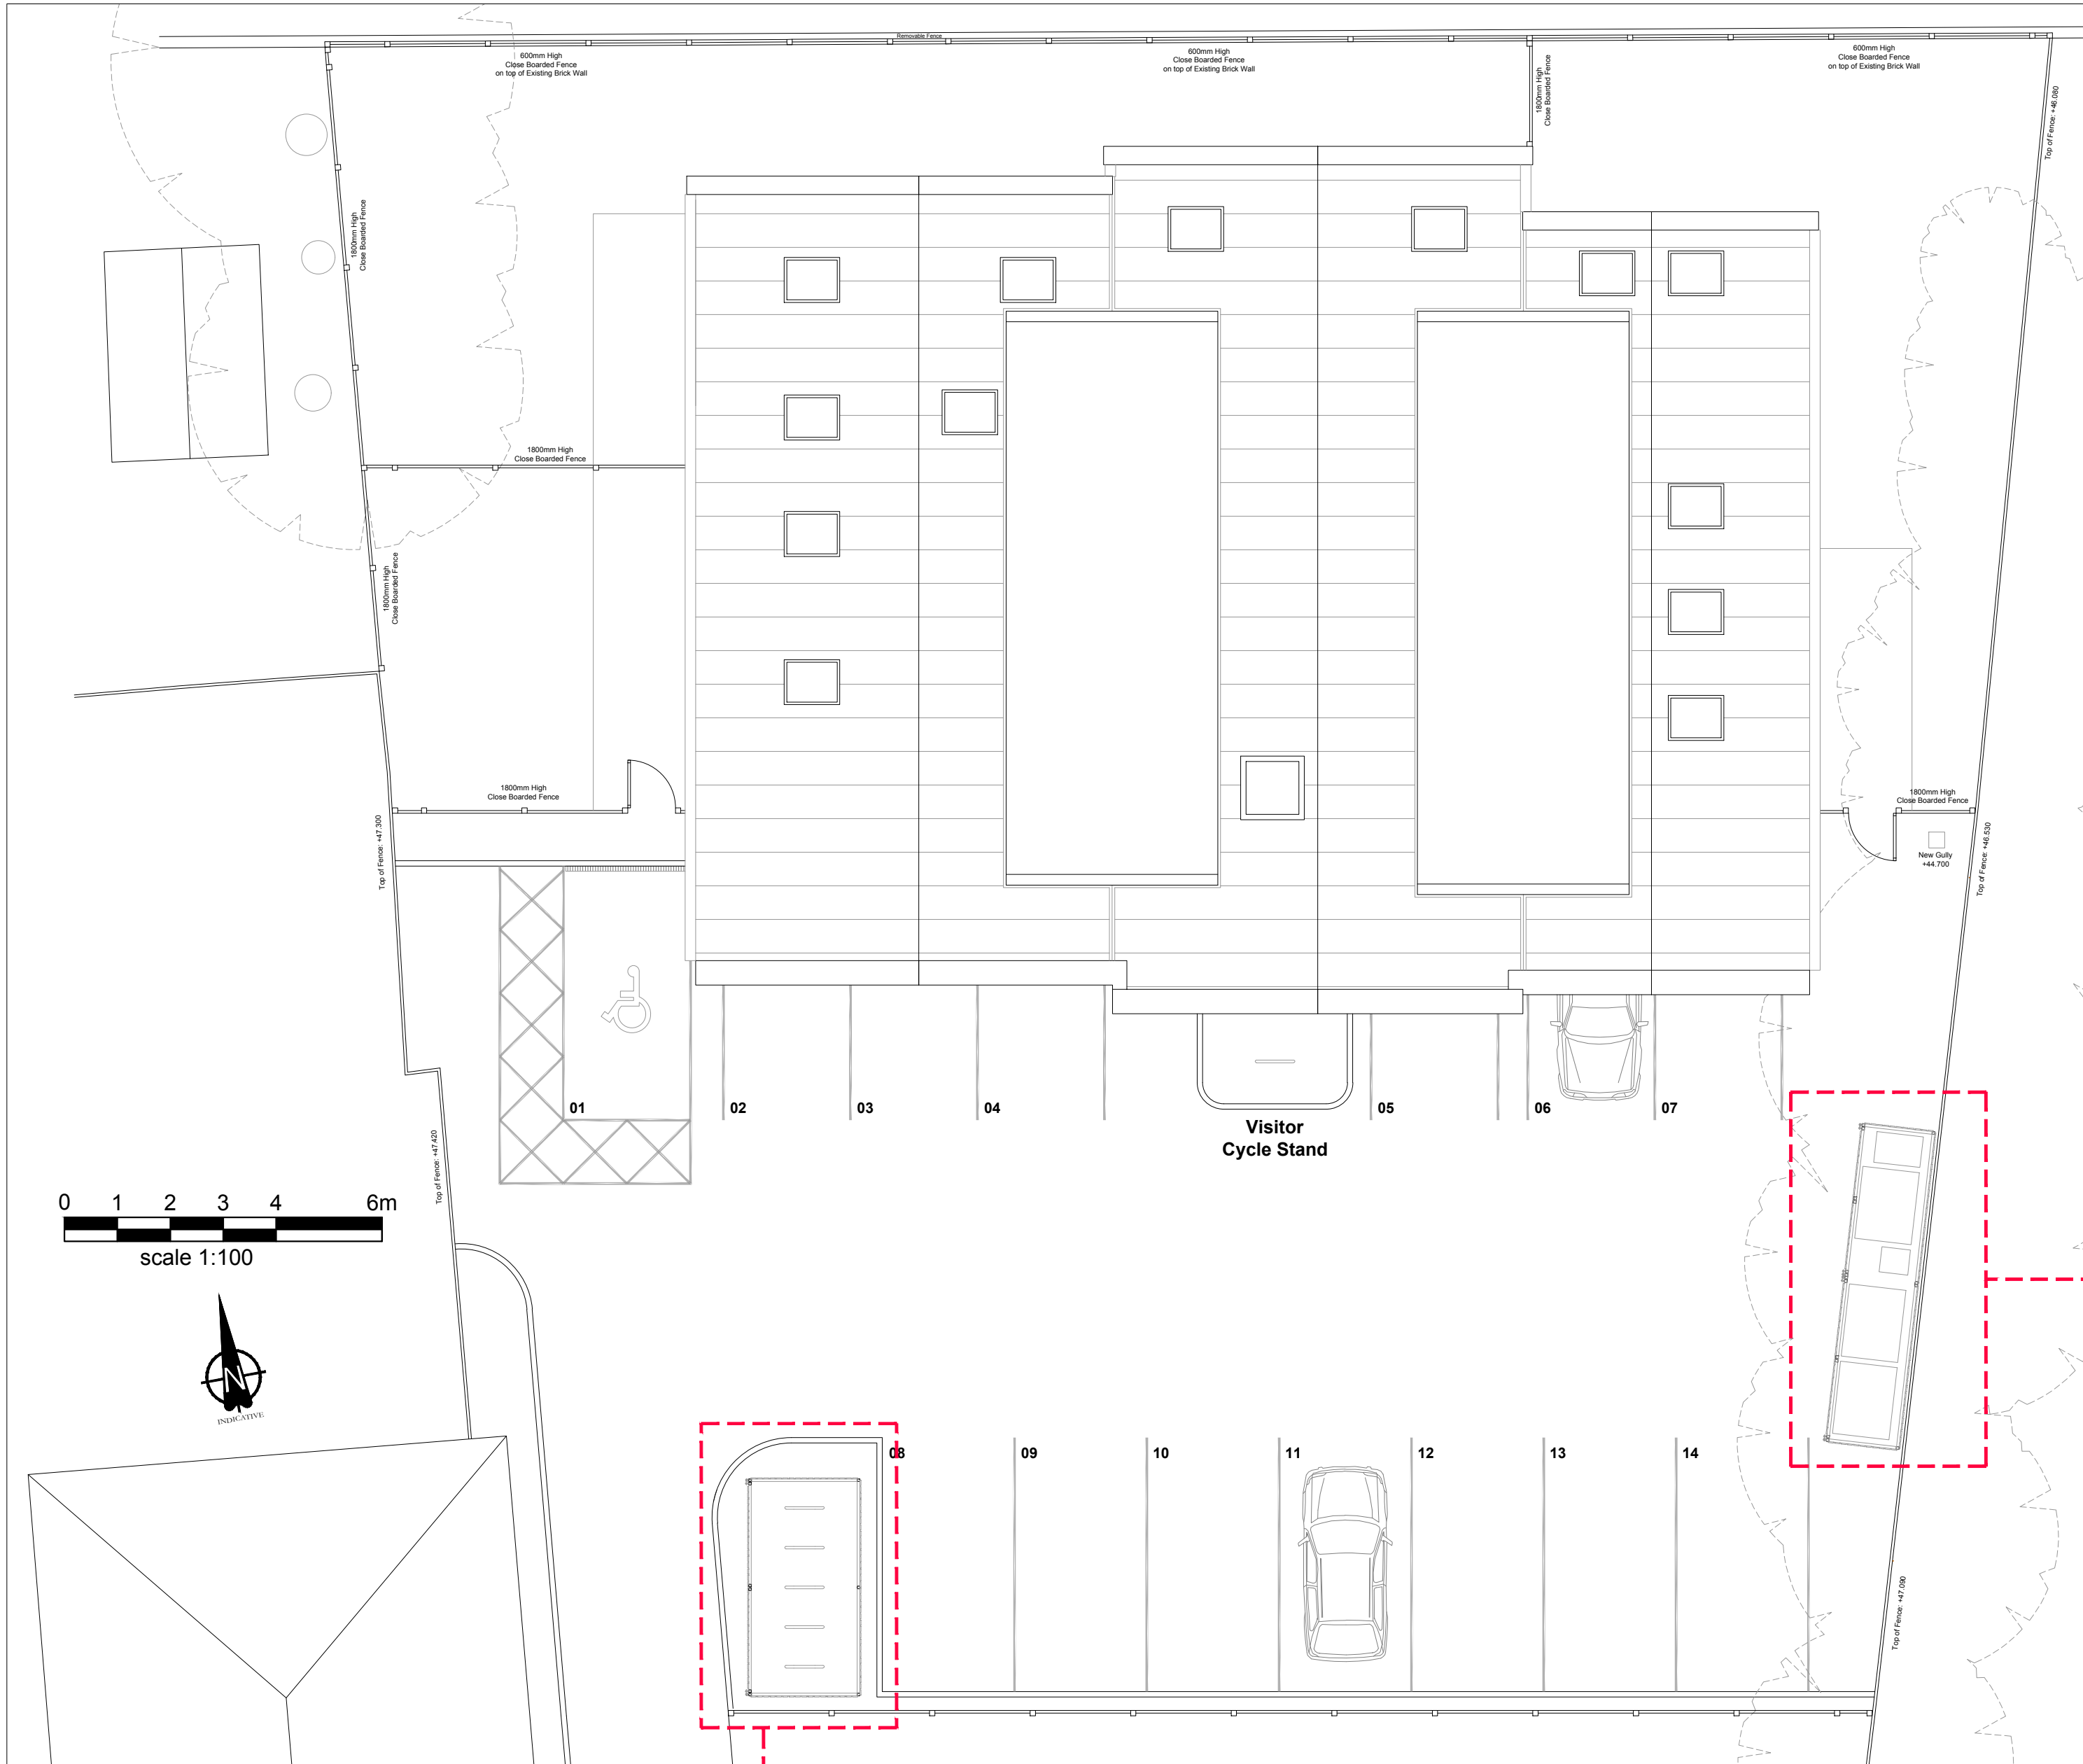
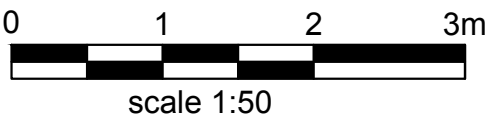


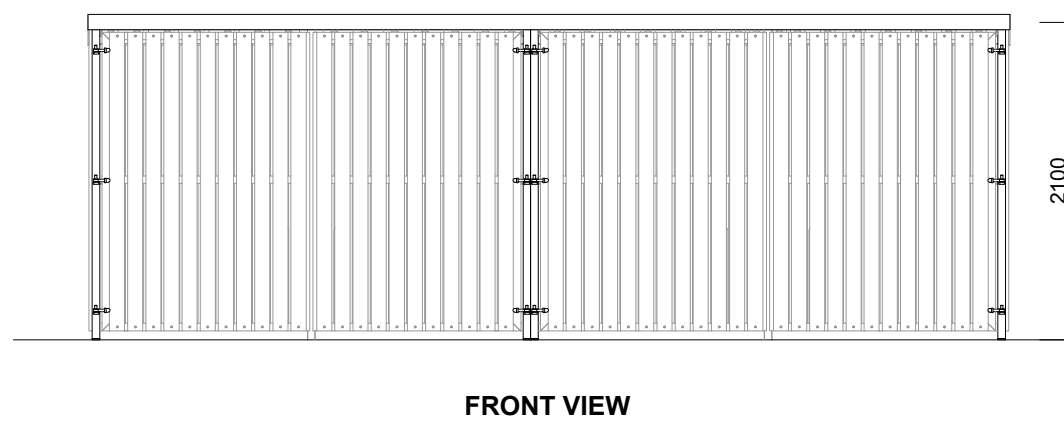

### Communal Bin Store

(Materials to match Cycle Store)

- TOTAL RESIDUAL CAPACITY**
- = 180L per dwelling x 8 dwelling
  - = 1440L
  - = 1100L Green Top Bulk Bin + 360L Green Top Wheeled Bin
- TOTAL RECYCLING CAPACITY**
- = 240L per dwelling x 8 dwelling
  - = 1920L
  - = 2 x 1100L Blue Top Bulk Bin
- FOOD WASTE**
- 140L Orange Top Bin

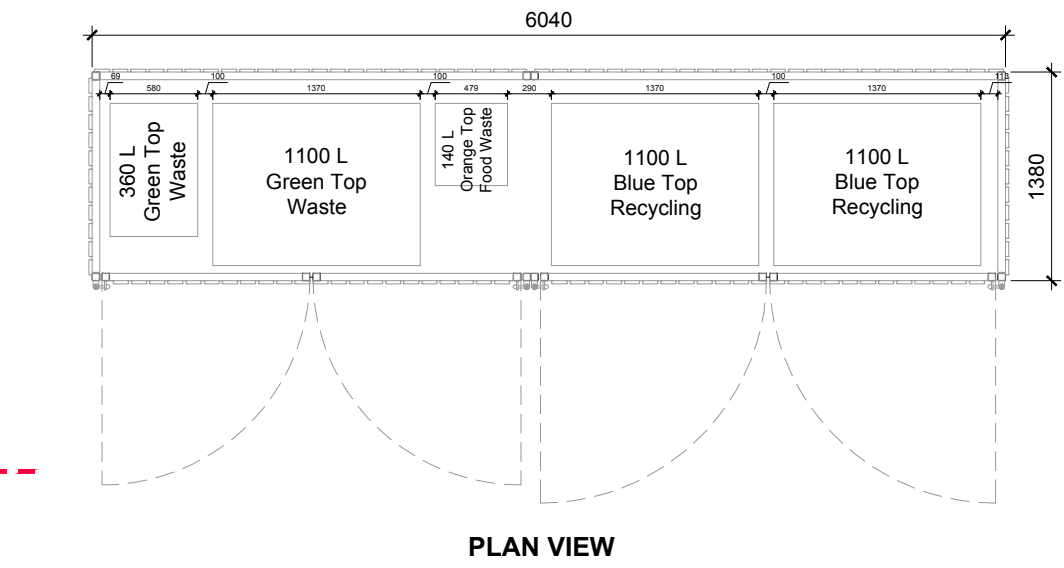

- NOTE**
1. All dimensions to be checked on site by the contractor and such dimensions to be his responsibility.
  2. Report all drawing errors, omissions and discrepancies to the architect.
  3. This document may be issued in an uncontrolled CAD format to enable others to use it as background information to make alterations and/or additions. In that instance the file will be accompanied by a PDF version. It is for those making such alterations and additions to ensure that they make use of current background information. Tone accepts no liability for any such alterations or additions to the background information or arising out of changes to background information which occur prior to alterations of additions being made.
  4. This drawing is copyright.

### Condition 15

Bin Store Details





### Condition 17

Cycle Store Details

### Amazon Eco Cycle Shelter

10 spaces

- Black Painted Metal Structure
- Vertical Canadian Red Cedar Cladding
- Swing Gate Mechanical Lock
- Sheffield Cycle Stands

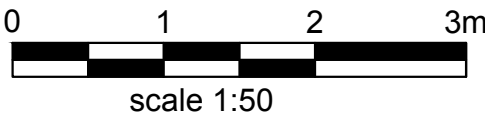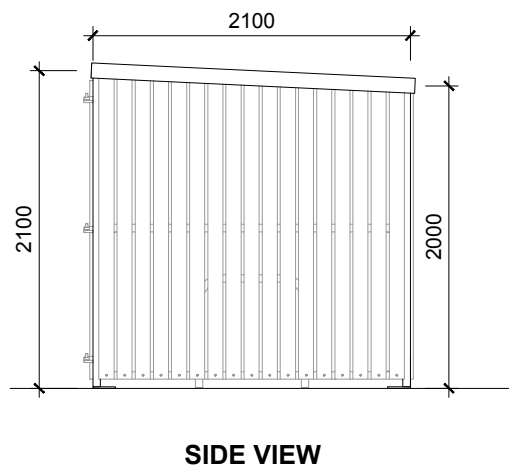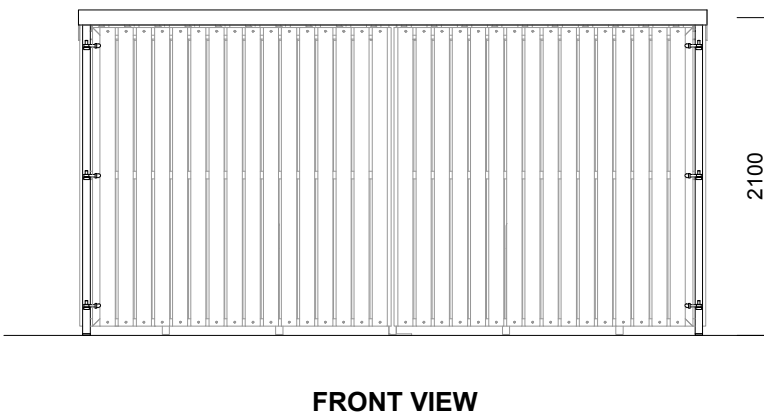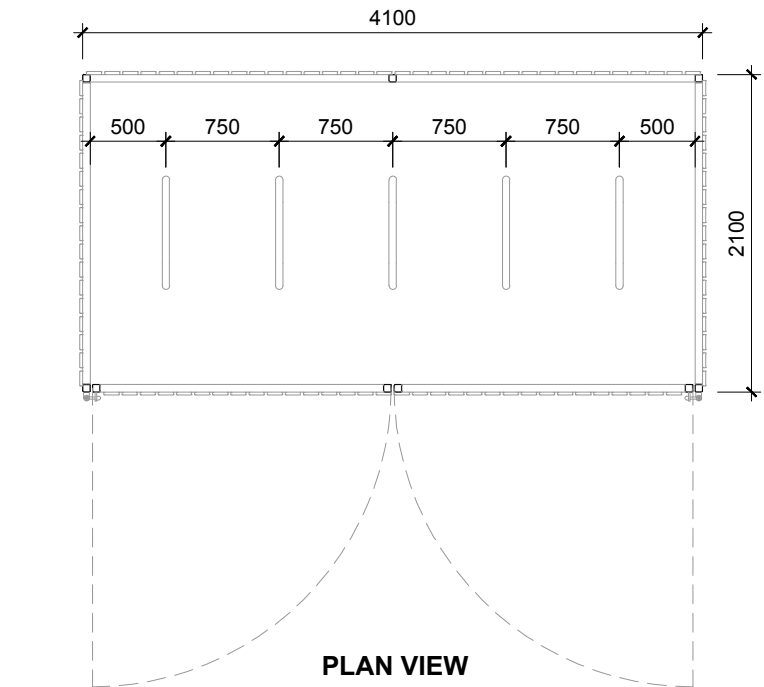

P1 13/05/26 First Issue

Revisions

Project

Storrington Squash Club

Drawing Title

Condition 15 - 17

Status

PLANNING

| proj no: | zone: | view: | lvl: | role: | number: | status: | rev: |
|----------|-------|-------|------|-------|---------|---------|------|
| 26034    |       |       |      | A     | D101    | P       | 1    |

| Scale@A1     | Date     | Drawn | Checked |
|--------------|----------|-------|---------|
| As indicated | 30/03/26 | MA    | EO      |

tone

t. 01233 642695  
w. tone.archi  
e. hello@tone.archi