


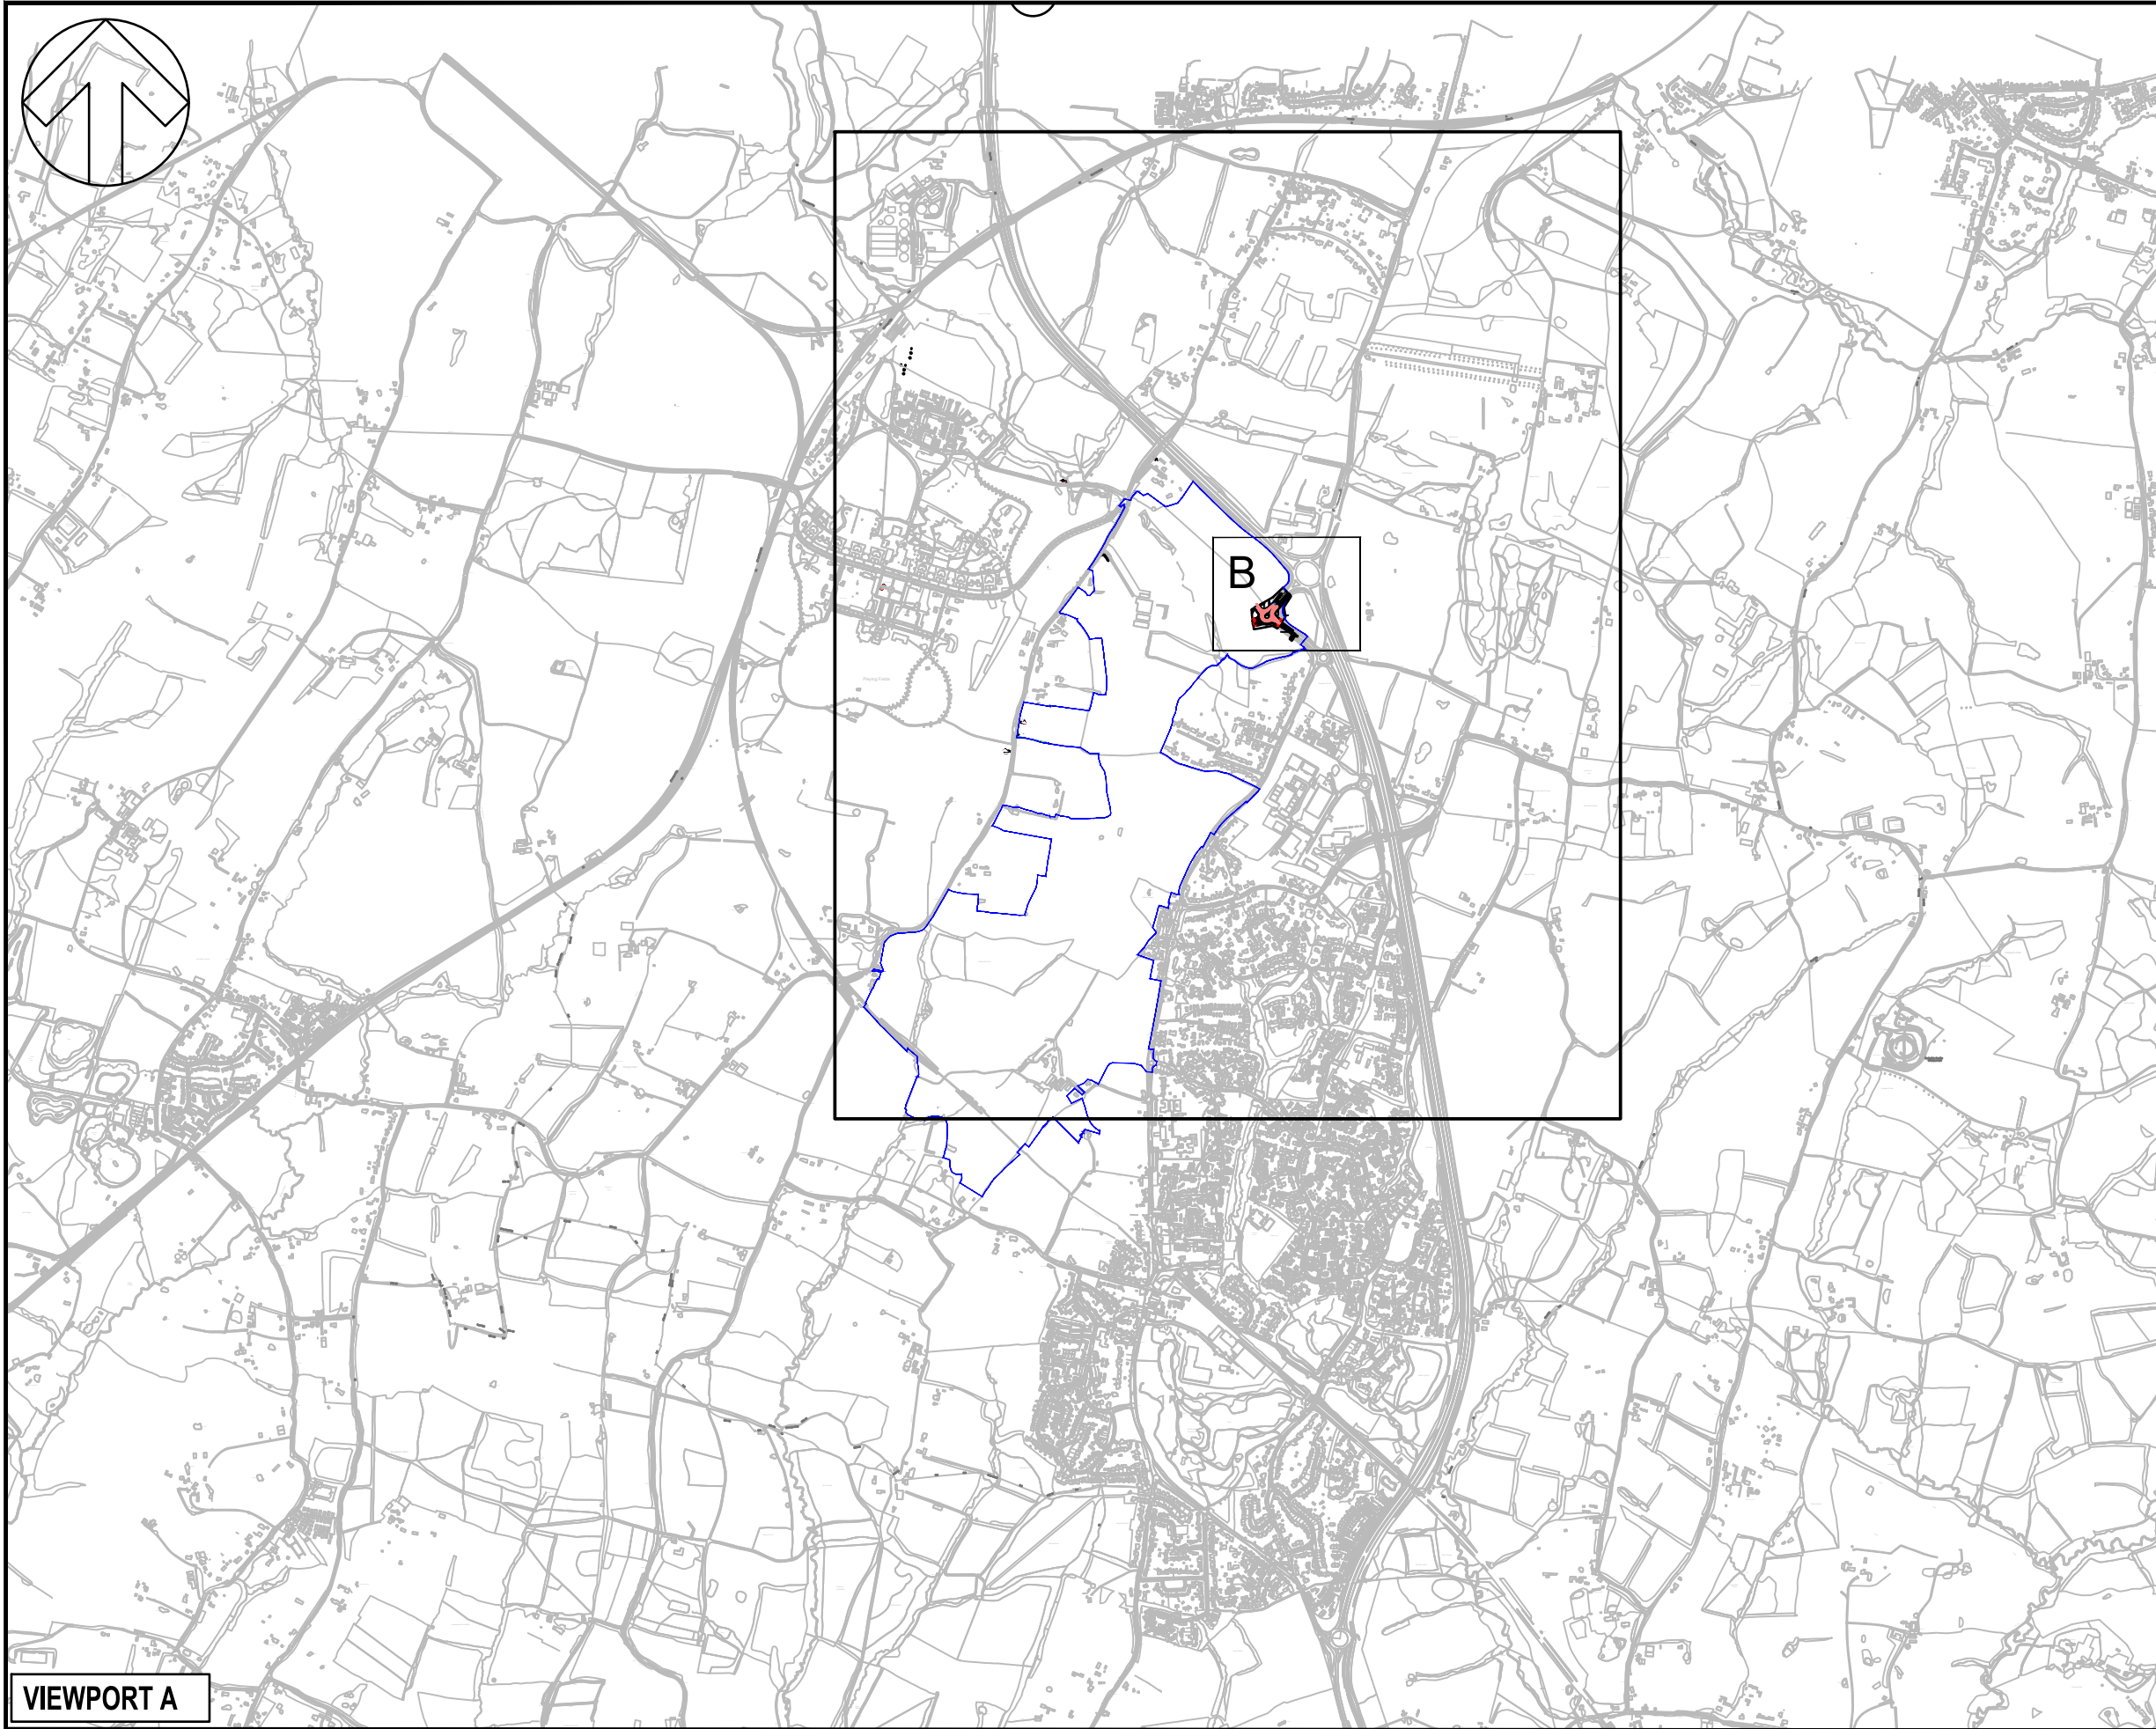


VIEWPORT A



File name: \\UK\WSPGROUP\COMMON\DATA\PROJECTS\009\000\000\009\497 - NORTH SOUTHWATER PHASE 2\03 MPTP TRANSPORT PLANNING\03 DRAWINGS\AUTOCAD\UK0043490.9681-WSP-XX-XX-DR-TP-0103-P4.DWG, printed on 27 April 2026 10:33:00, by Liana, Chehan

VIEWPORT B

THIS PROVISIONAL PRELIMINARY DESIGN IS FOR GUIDANCE PURPOSES ONLY. WSP ACCEPTS NO LIABILITY FOR ANY DAMAGE, LOSS, EXPENSES OR COST INCURRED AS A RESULT OF RELYING ON THE INFORMATION PROVIDED IN THE DESIGN APPRAISAL ESTIMATE. THE APPRAISAL ESTIMATE WAS DERIVED FROM A MIXTURE OF THIRD PARTY INFORMATION AND THE APPLICATION OF WSP'S REASONABLE SKILL AND CARE, BUT MAY BE SUBJECT TO OTHER SUCH INFORMATION AND VARIATIONS OF WHICH WSP IS UNAWARE. THE DESIGN APPRAISAL ESTIMATE SHOULD NOT BE RELIED UPON FOR TENDER OR PROCUREMENT PURPOSES. FOR ACCURATE ADVICE A DETAILED DESIGN SHOULD BE CARRIED OUT AT THE APPROPRIATE DESIGN STAGE. THEREFORE, USE OF THE INFORMATION IS ENTIRELY AT YOUR OWN RISK.

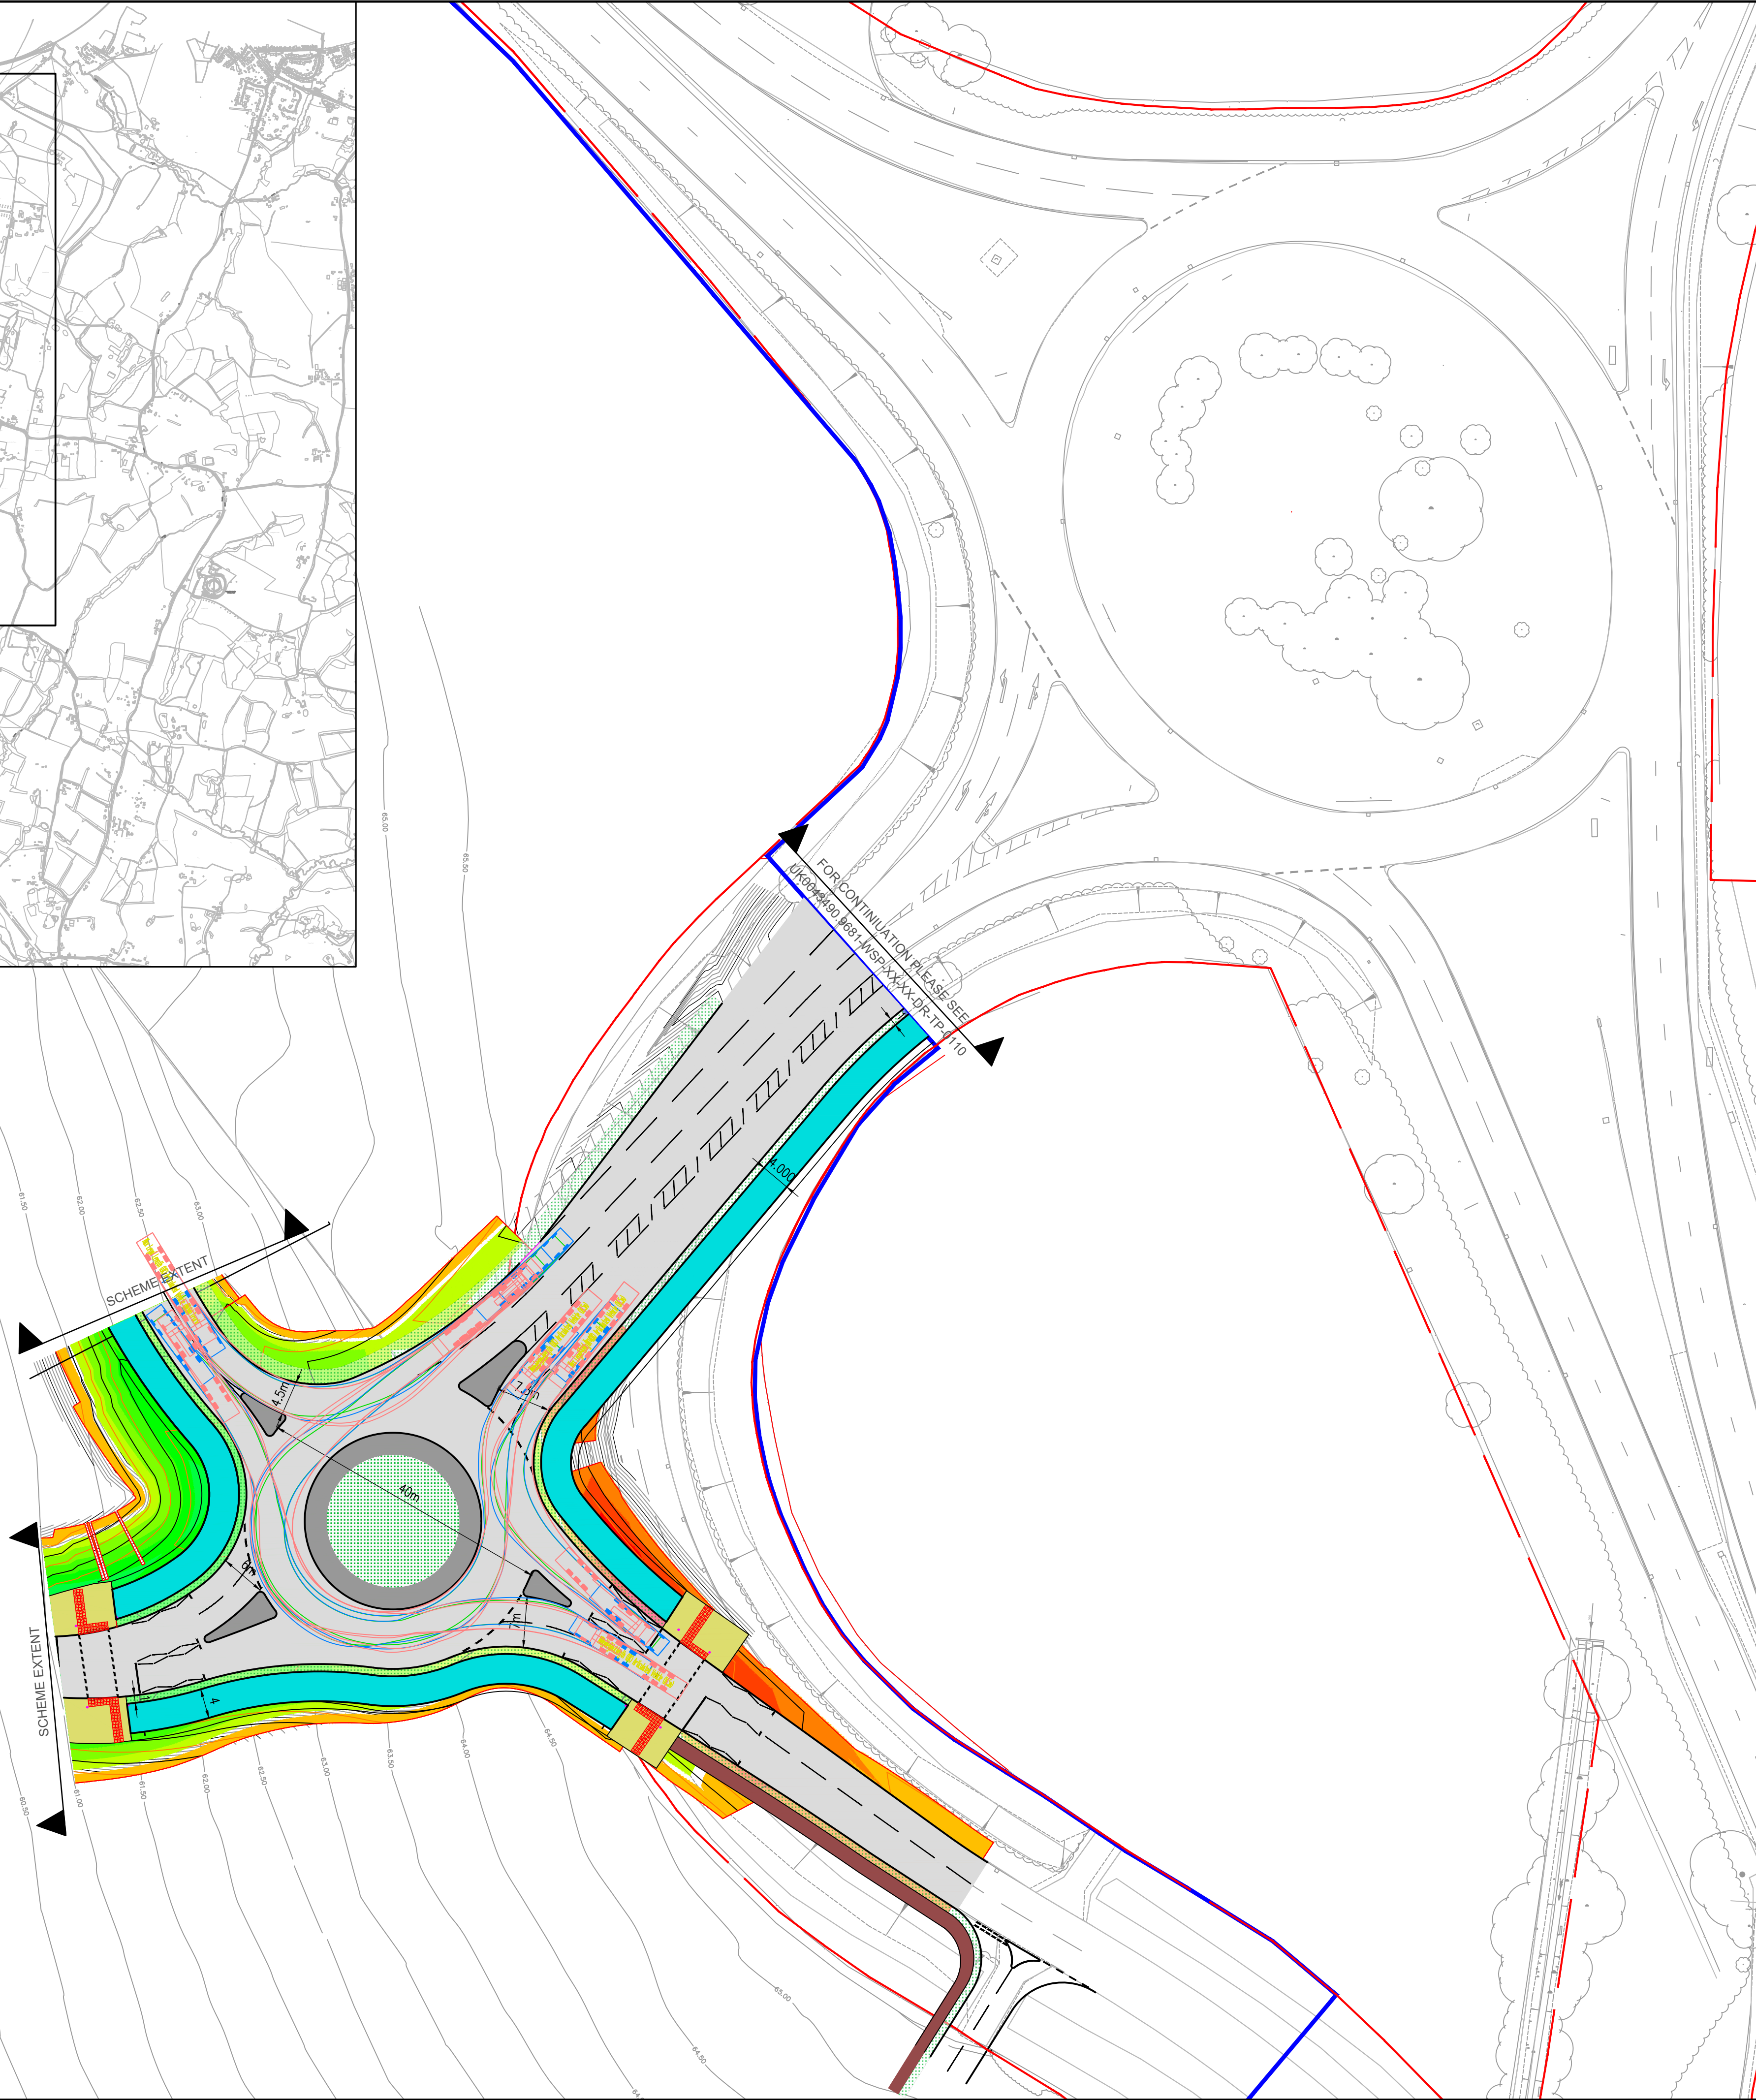

- KEY:**
- PROPOSED TACTILE – CONTROLLED
 - PROPOSED SHARED FOOTWAY
 - PROPOSED FOOTWAY
 - PROPOSED CORDUROY PAVING
 - HIGHWAY BOUNDARY
 - PLANNING APPLICATION BOUNDARY
 - PROPOSED POST

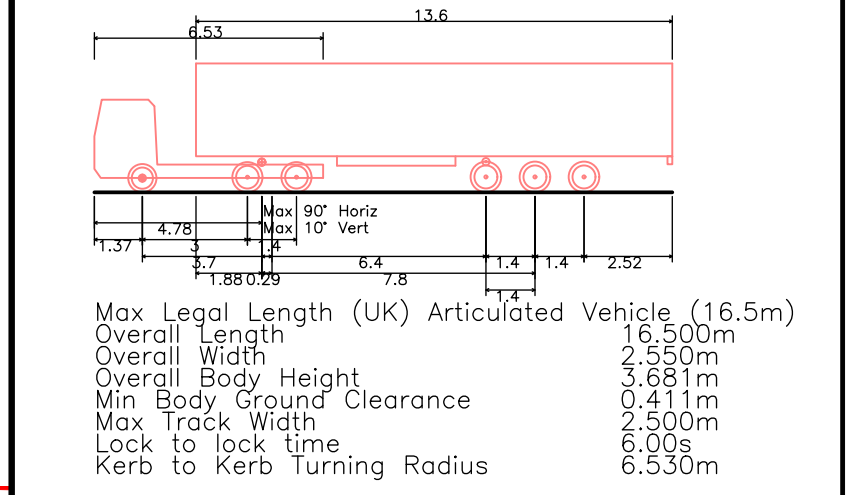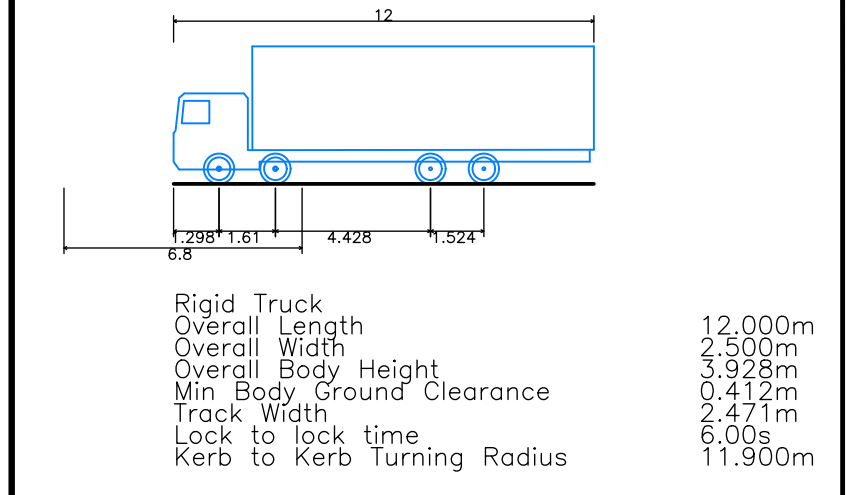

PO4	23/04/2026	CL	SHARED PATH LAYOUT AMEND	PM	DD
PO3	10/04/2026	AM	TRACKING AMENDMENTS	PM	DD
PO2	13/02/2026	PM	SECOND ISSUE	PM	DD
PO1	06/01/2026	AM	FIRST ISSUE	PM	DD
REV	DATE	BY	DESCRIPTION	CHK	APP

DRAWING STATUS: S0 - WORK IN PROGRESS

wsp

Grosvenor House, 2 Grosvenor Square, Southampton, SO15 2BE, UK
T+ 44 (0) 2380 101 700
wsp.com

CLIENT: BERKELEY STRATEGIC LAND LIMITED

ARCHITECT:

SITE/PROJECT: LAND NORTH WEST OF SOUTHWATER

TITLE: PROPOSED NORTH ACCESS ROUNDABOUT ONTO WORTHING ROAD

SCALE @ A1: 1:500	CHECKED: PM	APPROVED: DD
PROJECT NO: UK0043490.9681	DESIGNED: AVI	DRAWN: AVI
DATE: JANUARY 26	REV: P04	

© WSP UK Ltd