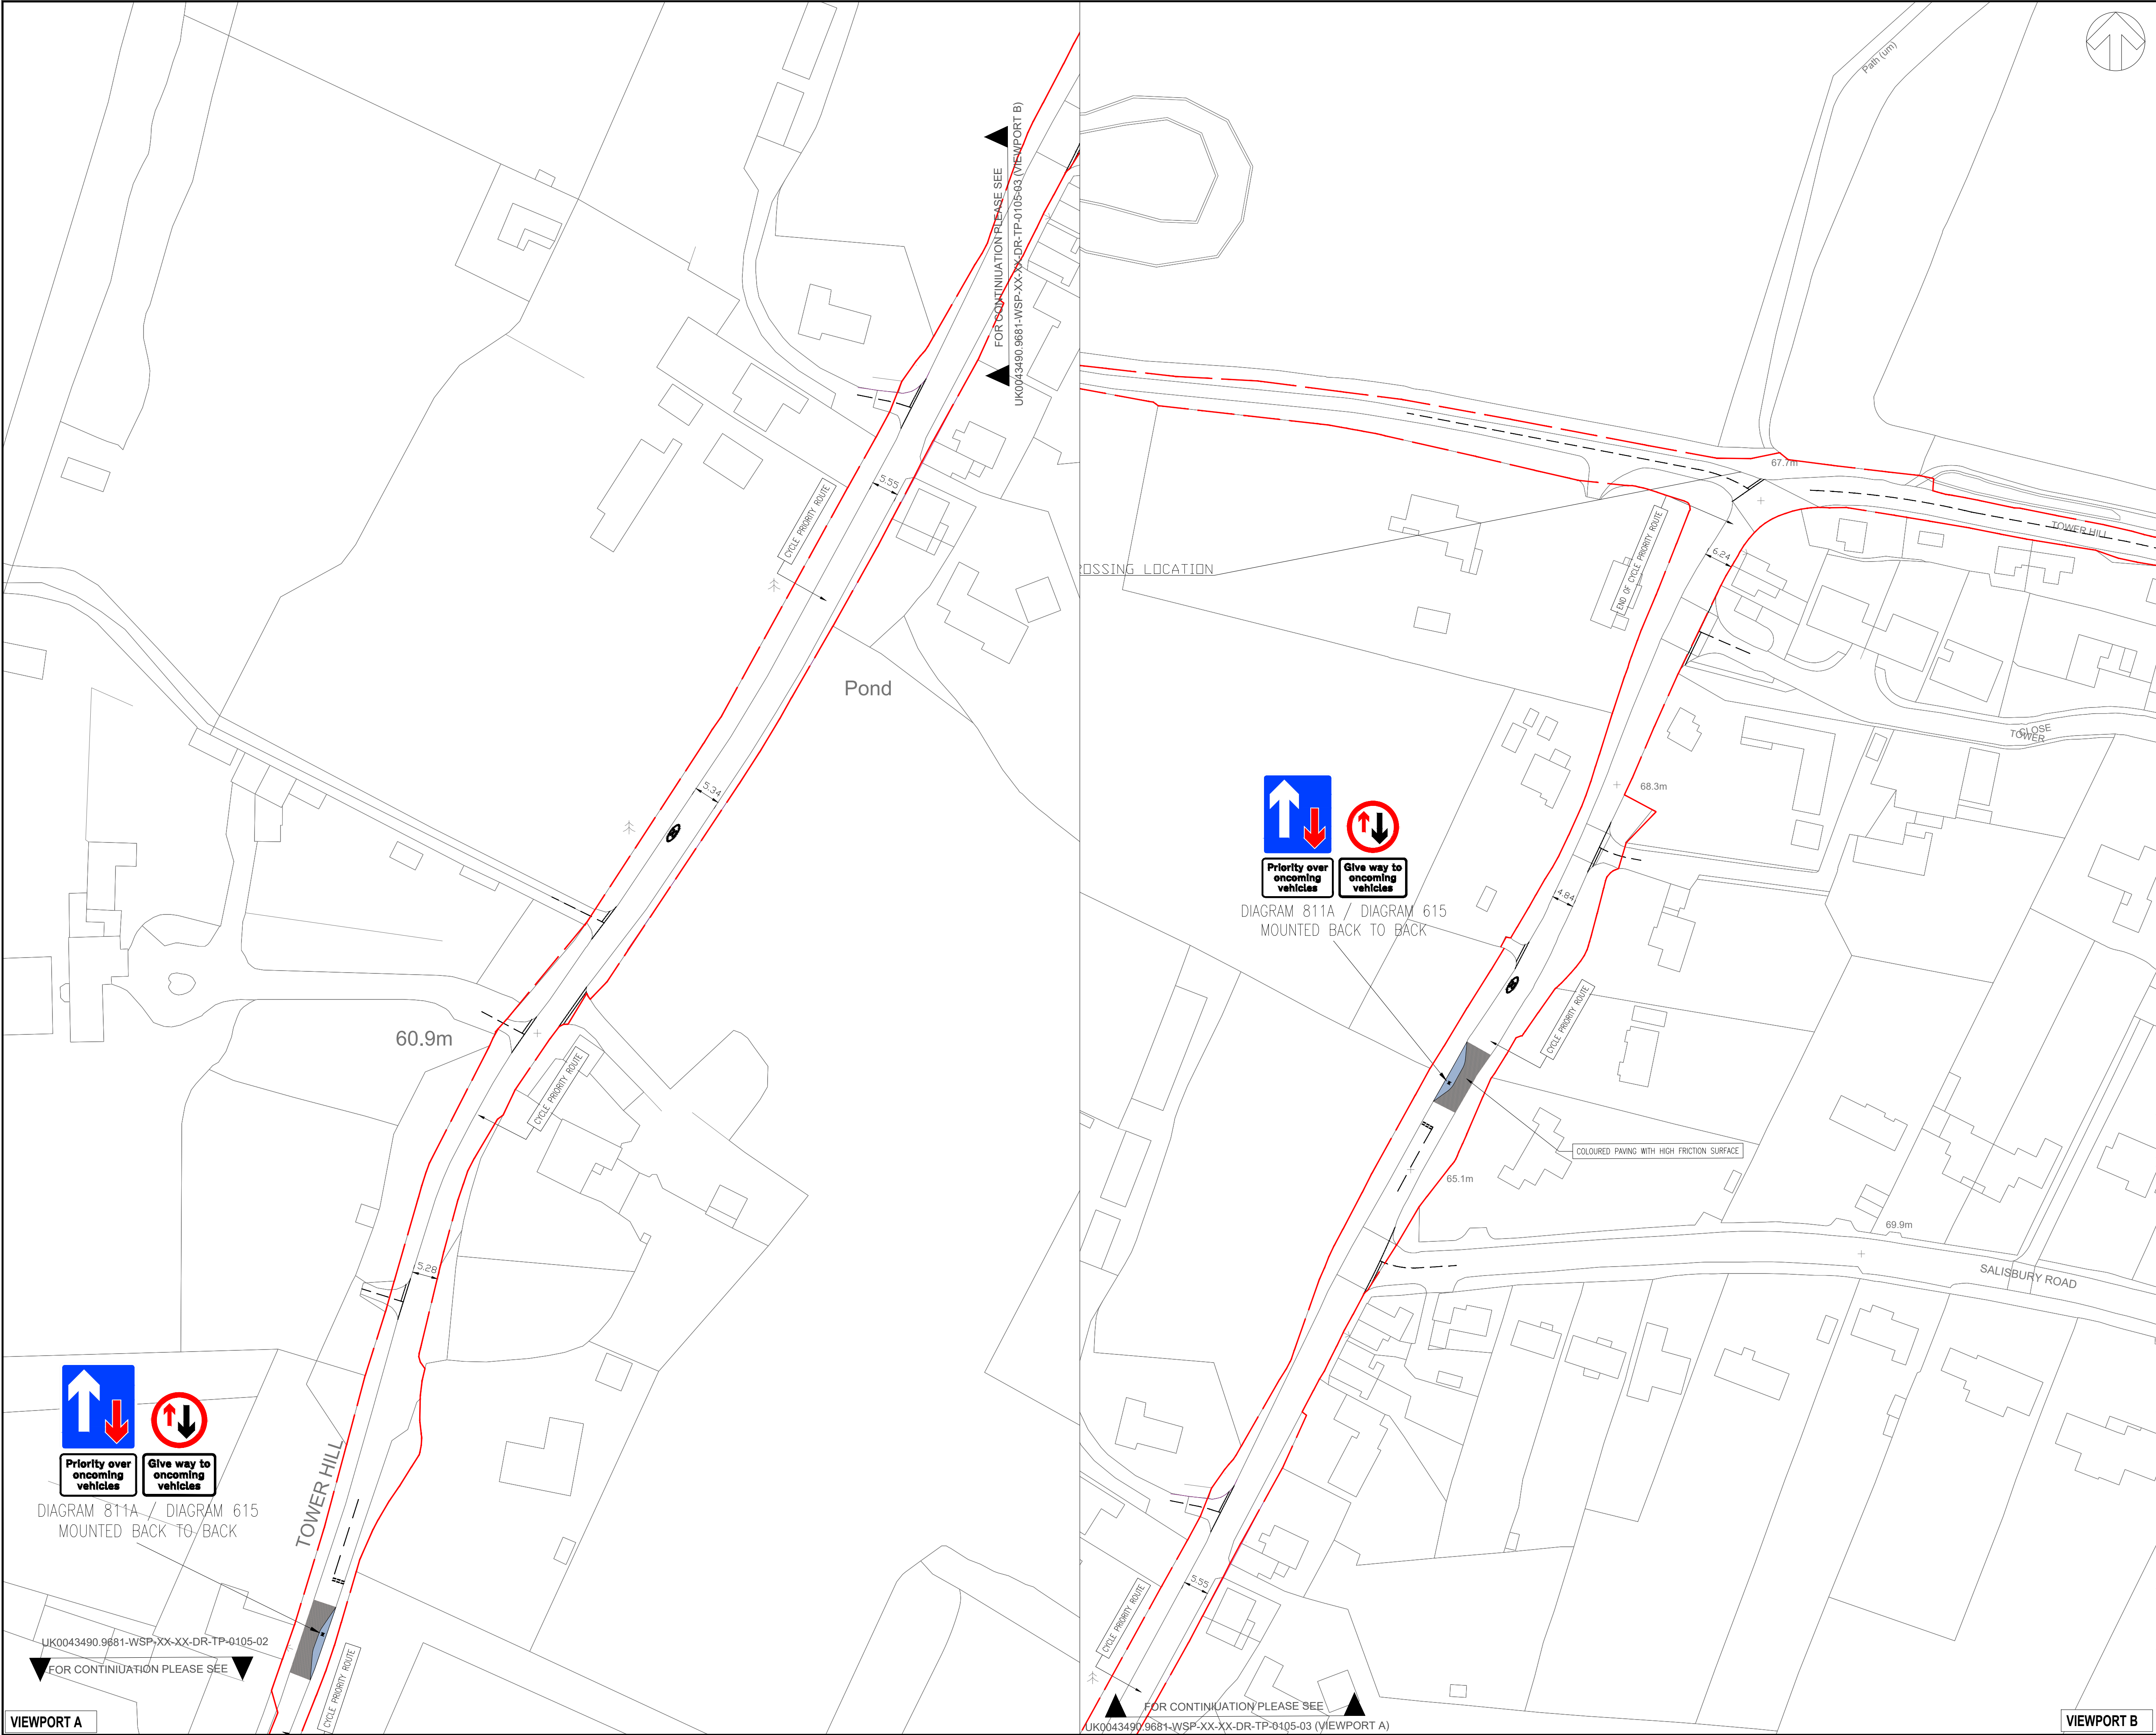


DO NOT SCALE

- KEY:
- HIGHWAY BOUNDARY
 - COLOUR PAVING WITH HIGH FRICTION SURFACE
 - PROPOSED BUILDOUT

UNTIL TECHNICAL APPROVAL HAS BEEN OBTAINED FROM THE RELEVANT LOCAL AUTHORITIES OR STATUTORY BODIES, IT SHOULD BE UNDERSTOOD THAT ALL DRAWINGS ARE ISSUED AS PRELIMINARY AND NOT FOR CONSTRUCTION. SHOULD THE CONTRACTOR AND / OR EMPLOYER COMMENCE WORK PRIOR TO APPROVAL BEING GIVEN, IT IS ENTIRELY AT THEIR OWN RISK

P03	28/04/2026	CW	THIRD ISSUE	FM	DD
P02	11/02/2026	CW	ADDRESSED COMMENTS FOR PLANNING APPLICATION	FM	DD
P01	15/12/2025	CW	FIRST ISSUE	FM	DD
REV	DATE	BY	DESCRIPTION	CHK	APP

DRAWING STATUS: S2 - FOR INFORMATION



Mountbatten House, Basing View, Basingstoke, RG21 4HJ, UK
T+ 44 (0) 1256 318 800, F+ 44 (0) 1256 318 700
wsp.com

CLIENT: BERKLEY STRATEGIC LAND LIMITED

ARCHITECT:

SITE/PROJECT: LAND NORTH WEST OF SOUTHWATER

TITLE: PROPOSED CYCLE IMPROVEMENTS ON TWO MILE ASH ROAD

SCALE @ A1: 1:1000	CHECKED: PM	APPROVED: DDD
PROJECT NO: UK0043490.9681	DESIGNED: CW	DRAWN: CW DATE: February 26

DRAWING NO: UK0043490.9681-WSP-XX-XX-DR-TP-0105-03	REV: P03
--	----------

© WSP UK Ltd