


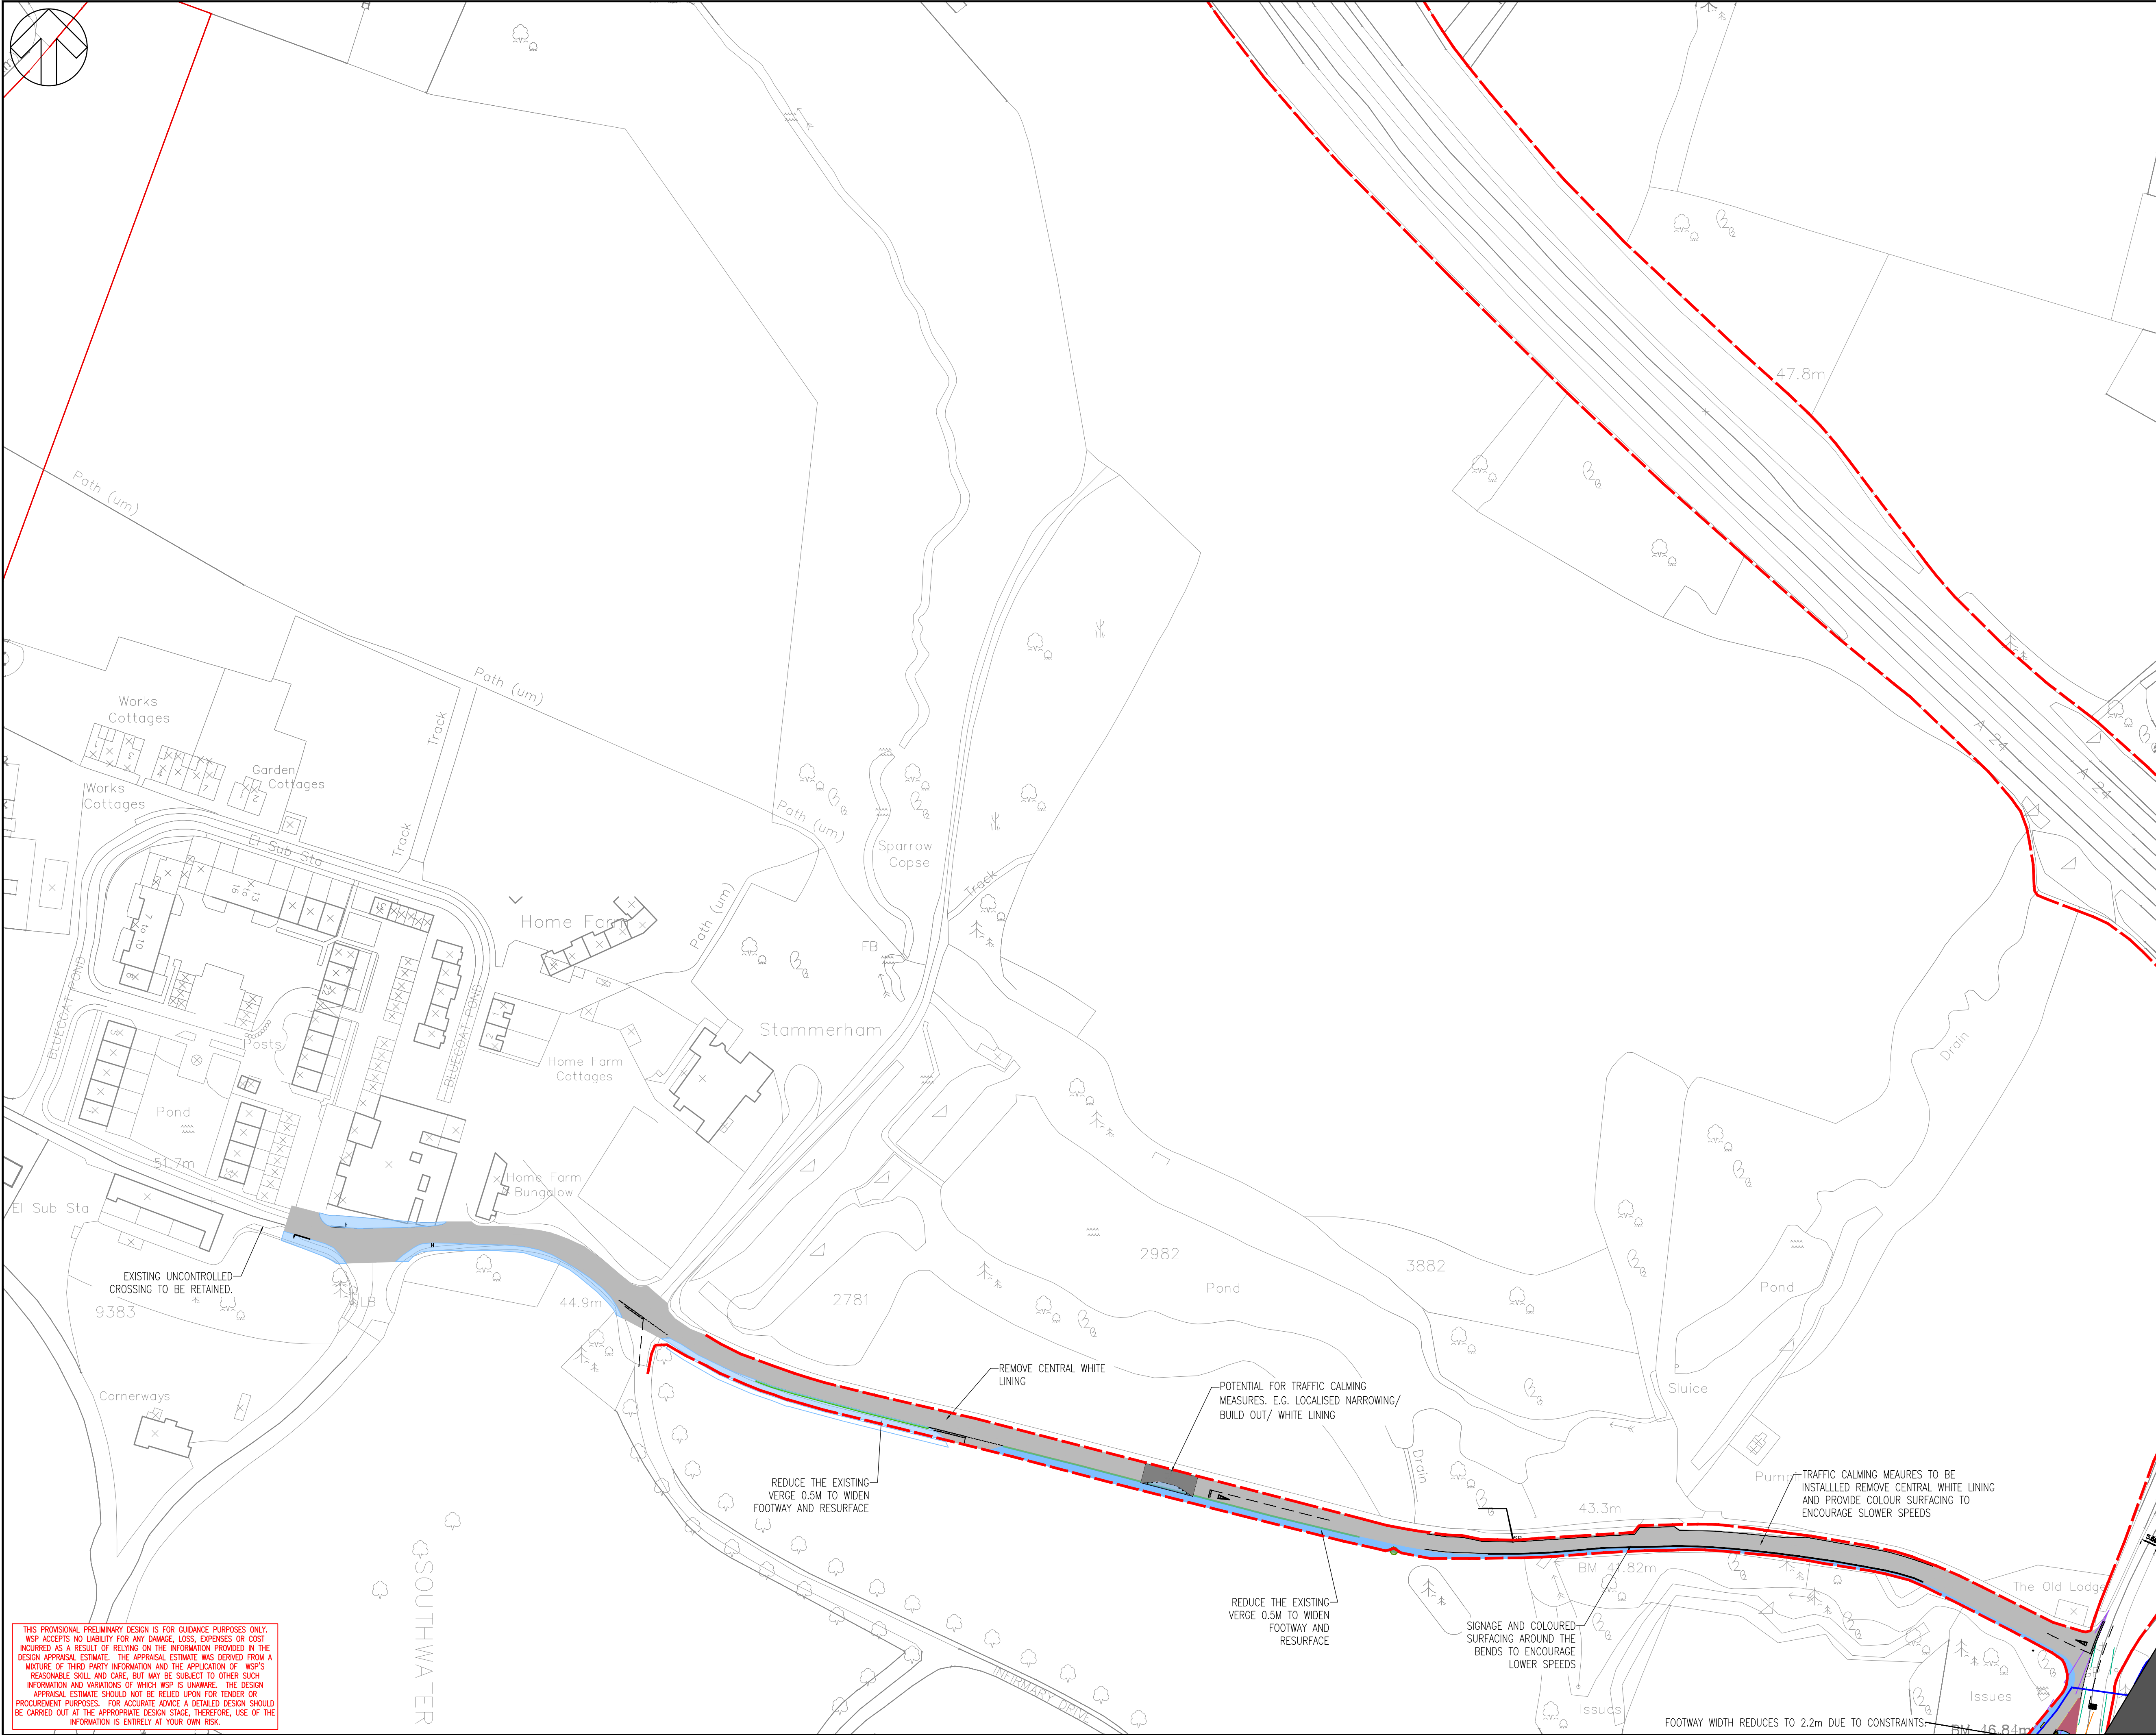

File name: \\UK-WSPGROUP\COMMON\DATA\PROJECTS\01003\000\000009497 - NORTH SOUTHWATER PHASE 203\WIP\TRANSPORT PLANNING\03 DRAWINGS\AUTOCAD\UK0043490.9681-WSP-XX-XX-DR-TP-0106-01.DWG, printed on: 28 April 2026 16:55:08, by: Moss, Philip

THIS PROVISIONAL PRELIMINARY DESIGN IS FOR GUIDANCE PURPOSES ONLY. WSP ACCEPTS NO LIABILITY FOR ANY DAMAGE, LOSS, EXPENSES OR COST INCURRED AS A RESULT OF RELYING ON THE INFORMATION PROVIDED IN THE DESIGN APPRAISAL ESTIMATE. THE APPRAISAL ESTIMATE WAS DERIVED FROM A MIXTURE OF THIRD PARTY INFORMATION AND THE APPLICATION OF WSP'S REASONABLE SKILL AND CARE, BUT MAY BE SUBJECT TO OTHER SUCH INFORMATION AND VARIATIONS OF WHICH WSP IS UNAWARE. THE DESIGN APPRAISAL ESTIMATE SHOULD NOT BE RELIED UPON FOR TENDER OR PROCUREMENT PURPOSES. FOR ACCURATE ADVICE A DETAILED DESIGN SHOULD BE CARRIED OUT AT THE APPROPRIATE DESIGN STAGE. THEREFORE, USE OF THE INFORMATION IS ENTIRELY AT YOUR OWN RISK.

DO NOT SCALE

KEY:

PLANNING APPLICATION BOUNDARY

HIGHWAY BOUNDARY

COLOUR PAVING WITH HIGH FRICTION SURFACE

PROPOSED BUILDOUT

P01	06/02/2026	AM	FIRST ISSUE	PM	??
REV	DATE	BY	DESCRIPTION	CHK	APP

DRAWING STATUS: S0 - WORK IN PROGRESS

wsp

Grosvenor House, 2 Grosvenor Square, Southampton, SO15 2BE, UK
T+ 44 (0) 2380 101 700
wsp.com

CLIENT: BERKELEY STRATEGIC LAND LIMITED

ARCHITECT: -

SITE/PROJECT: LAND NORTH WEST OF SOUTHWATER

TITLE: CHRIST HOSPITAL ROAD HIGHWAY IMPROVEMENTS

SCALE @ A1: 1:1000	CHECKED: PM	APPROVED: DD
PROJECT NO: UK0043490.9681	DESIGNED: AVI	DRAWN: AVI
		DATE: FEBRUARY 25

DRAWING No: UK0042661.682-WSP-XX-XX-DR-TP-0106-01	REV: P01
---	----------

© WSP UK Ltd