
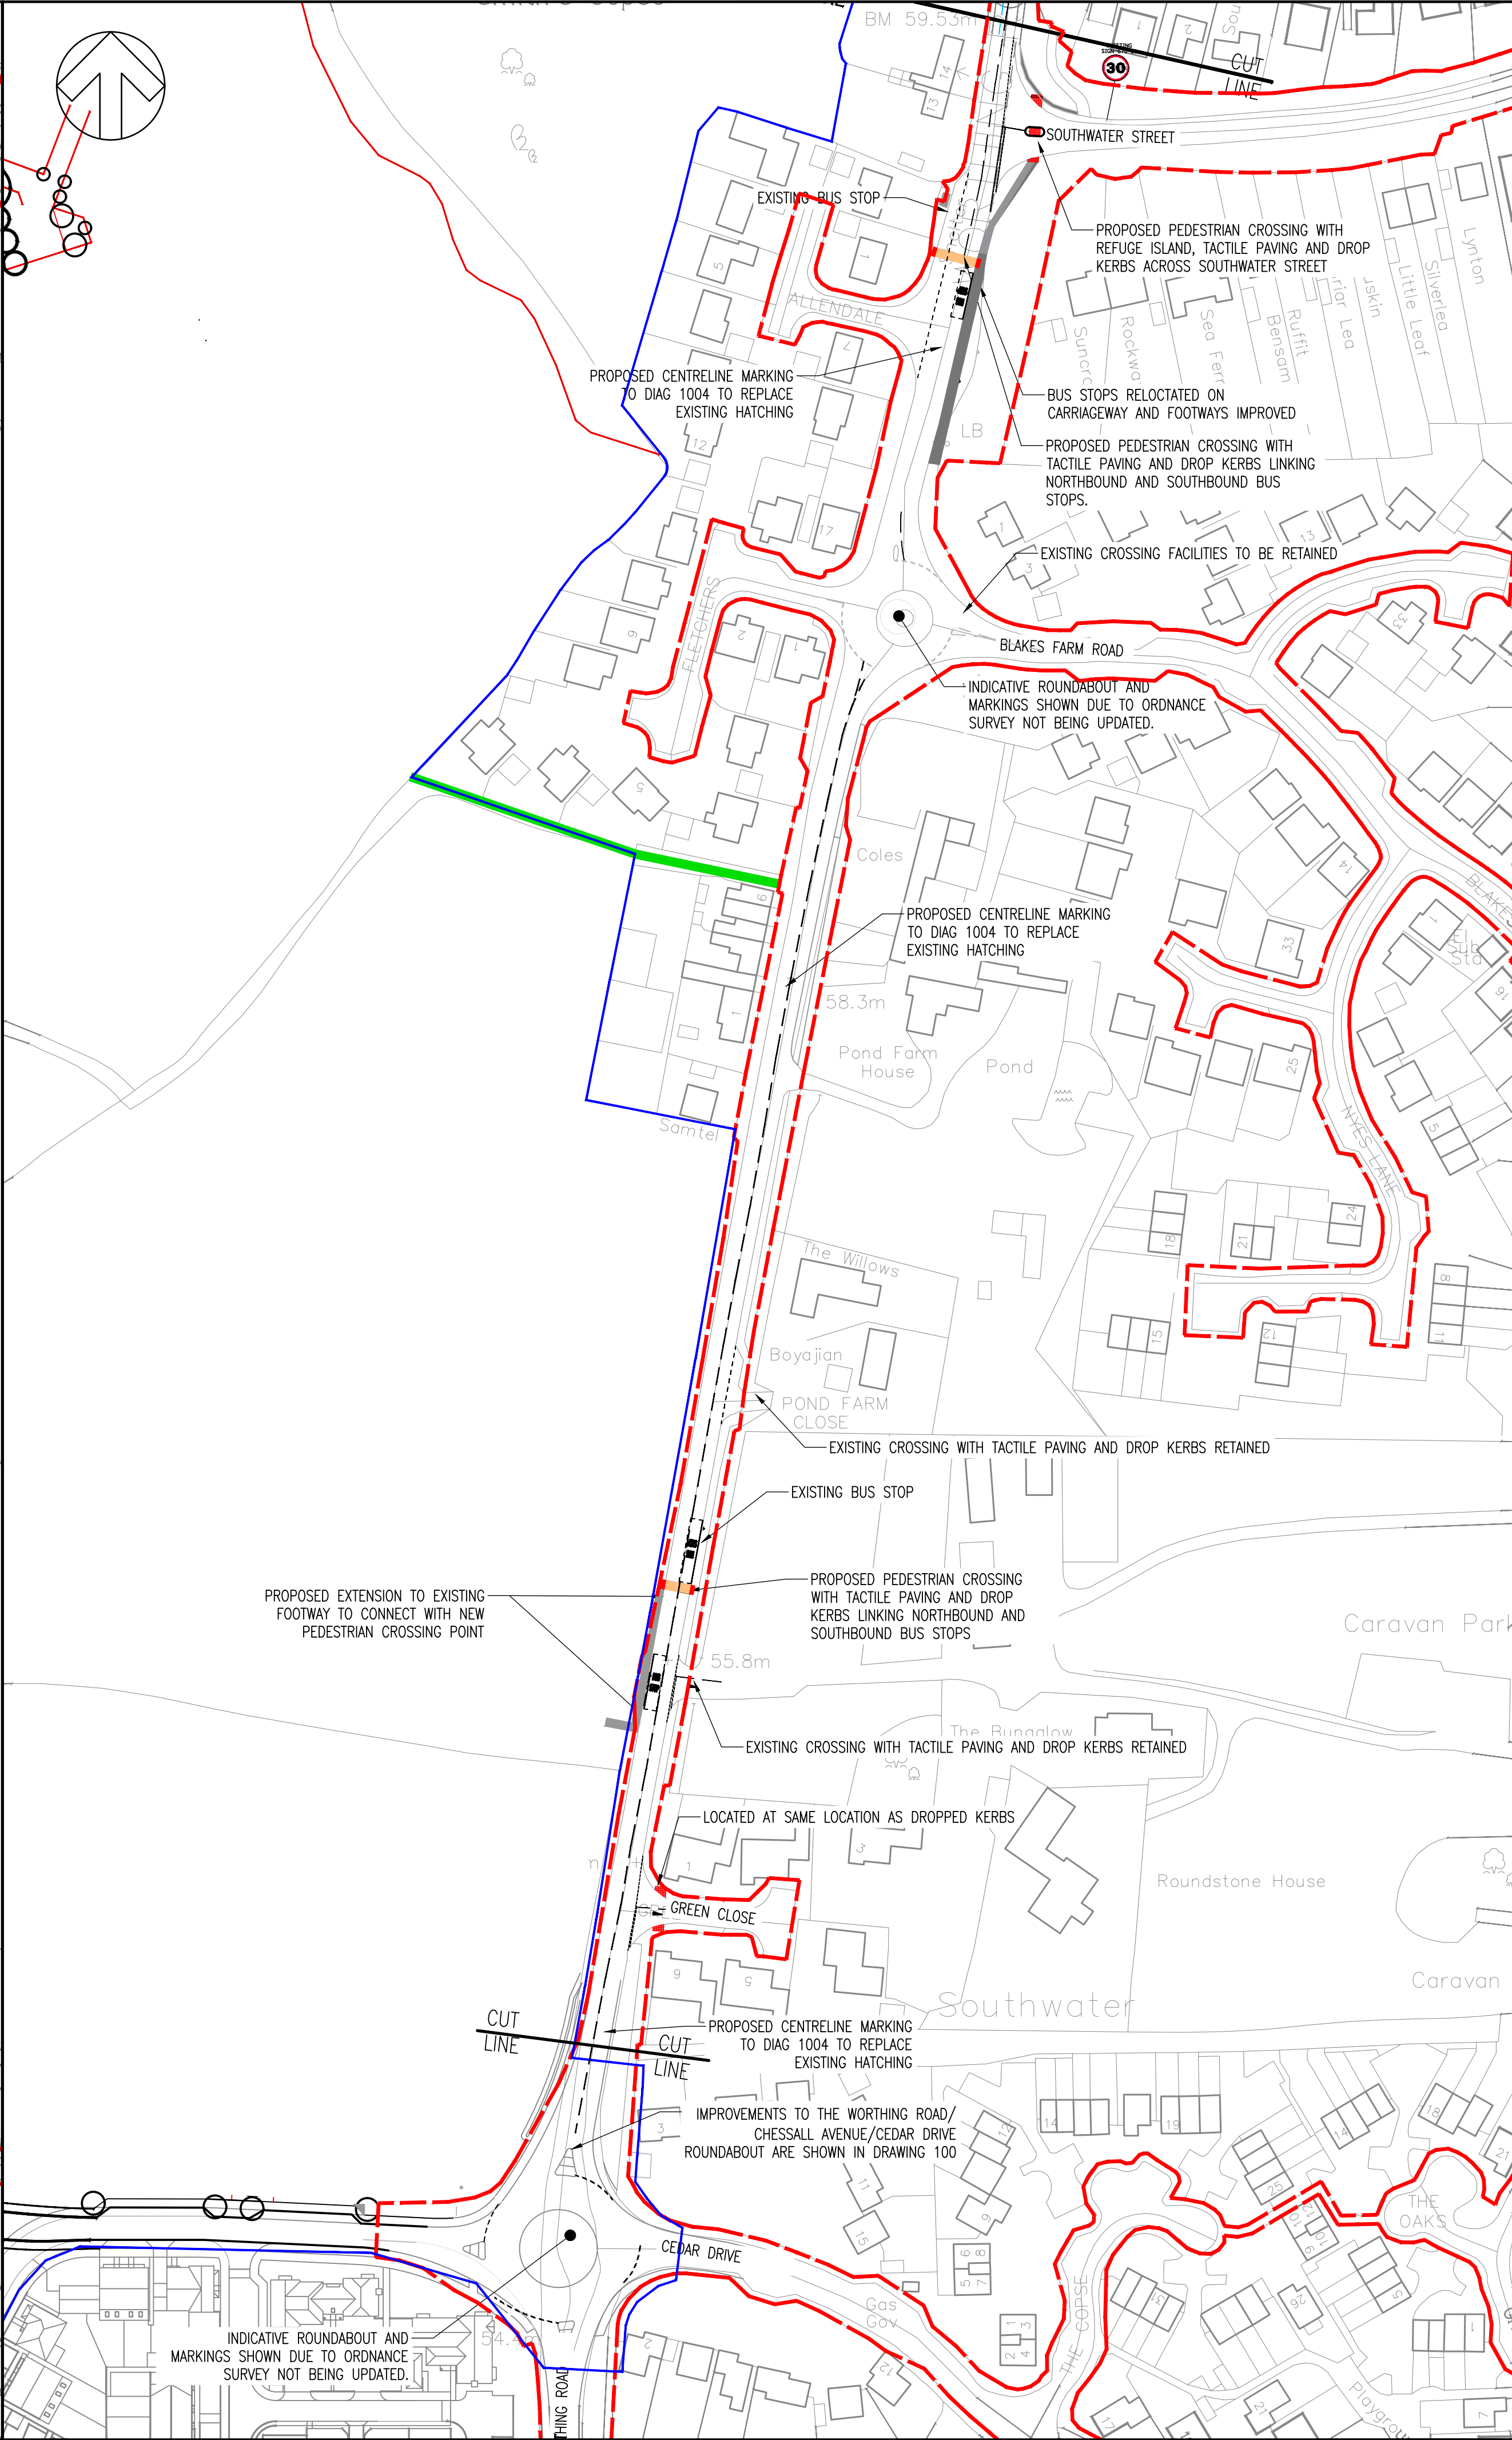


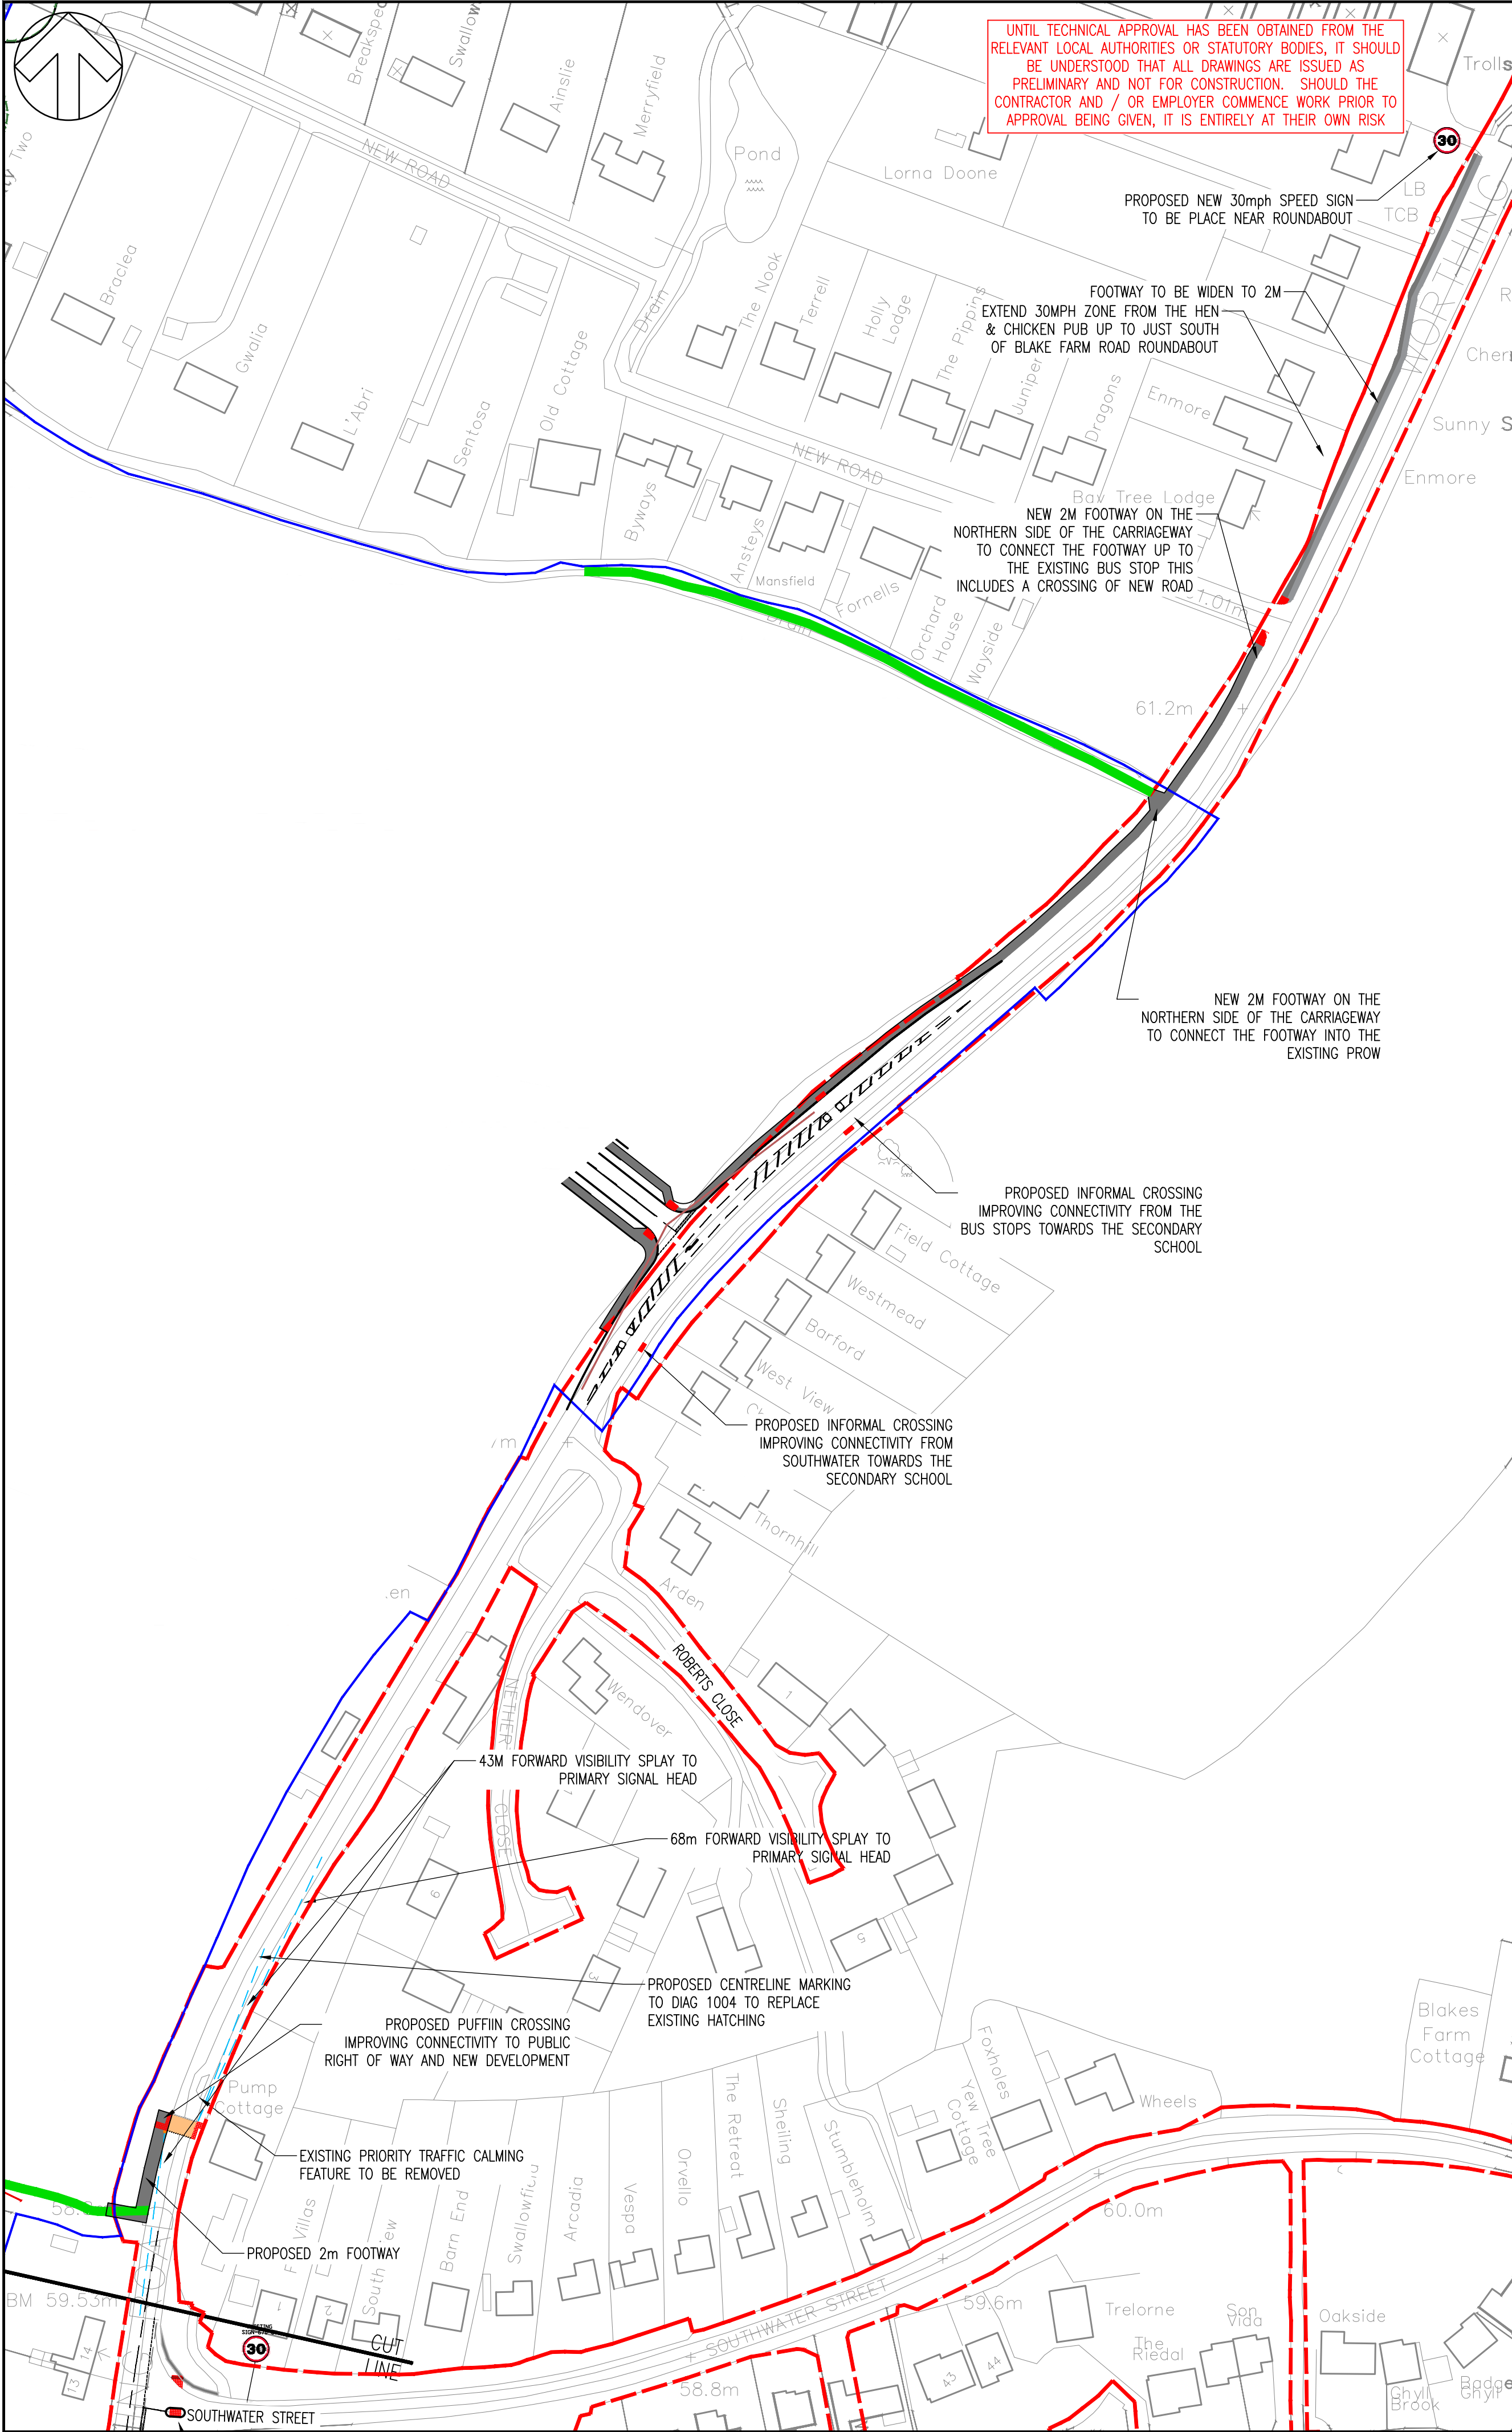

DO NOT SCALE

KEY:

SITE BOUNDARY

HIGHWAY BOUNDARY

EXISTING FOOTWAY

PROPOSED FOOTWAY

P03	20/05/2026	AM	THRD ISSUE	FM	PP
P02	24/04/2026	AM	SECOND ISSUE	FM	PP
P01	08/02/2026	AM	FIRST ISSUE	FM	PP
REV	DATE	BY	DESCRIPTION	CHK	APP

DRAWING STATUS: S2 - FOR INFORMATION

wsp

Grosvenor House, 2 Grosvenor Square, Southampton, SO15 2BE, UK
T+ 44 (0) 2380 101 700
wsp.com

CLIENT: BERKELEY STRATEGIC LAND LIMITED

ARCHITECT:

SITE/PROJECT: LAND NORTH WEST OF SOUTHWATER

TITLE: WORTHING ROAD HIGHWAY IMPROVEMENTS

SCALE @ A1: 1:1000

CHECKED: PM

APPROVED: DD

PROJECT NO: UK0043490.9681

DESIGNED: AVI

DRAWN: AVI

DATE: FEBRUARY 26

DRAWING NO: UK0043490.9681-WSP-XX-XX-DR-TP-0107

REV: P03

© WSP UK Ltd