


File name \\UK.WSPGROUP.COM\CENTRAL DATA\PROJECTS\7009\XXX\7009\1497 - NORTH SOUTHWATER, PHASE 203 WPTP, TRANSPORT PLANNING\03 DRAWINGS\AUTOCAD\UK0043490.9681-WSP-XX-XX-DR-TP-0109 - TS REVIEW.DWG, printed on: 02 June 2026 11:14:45, by: Mirza, Aliad

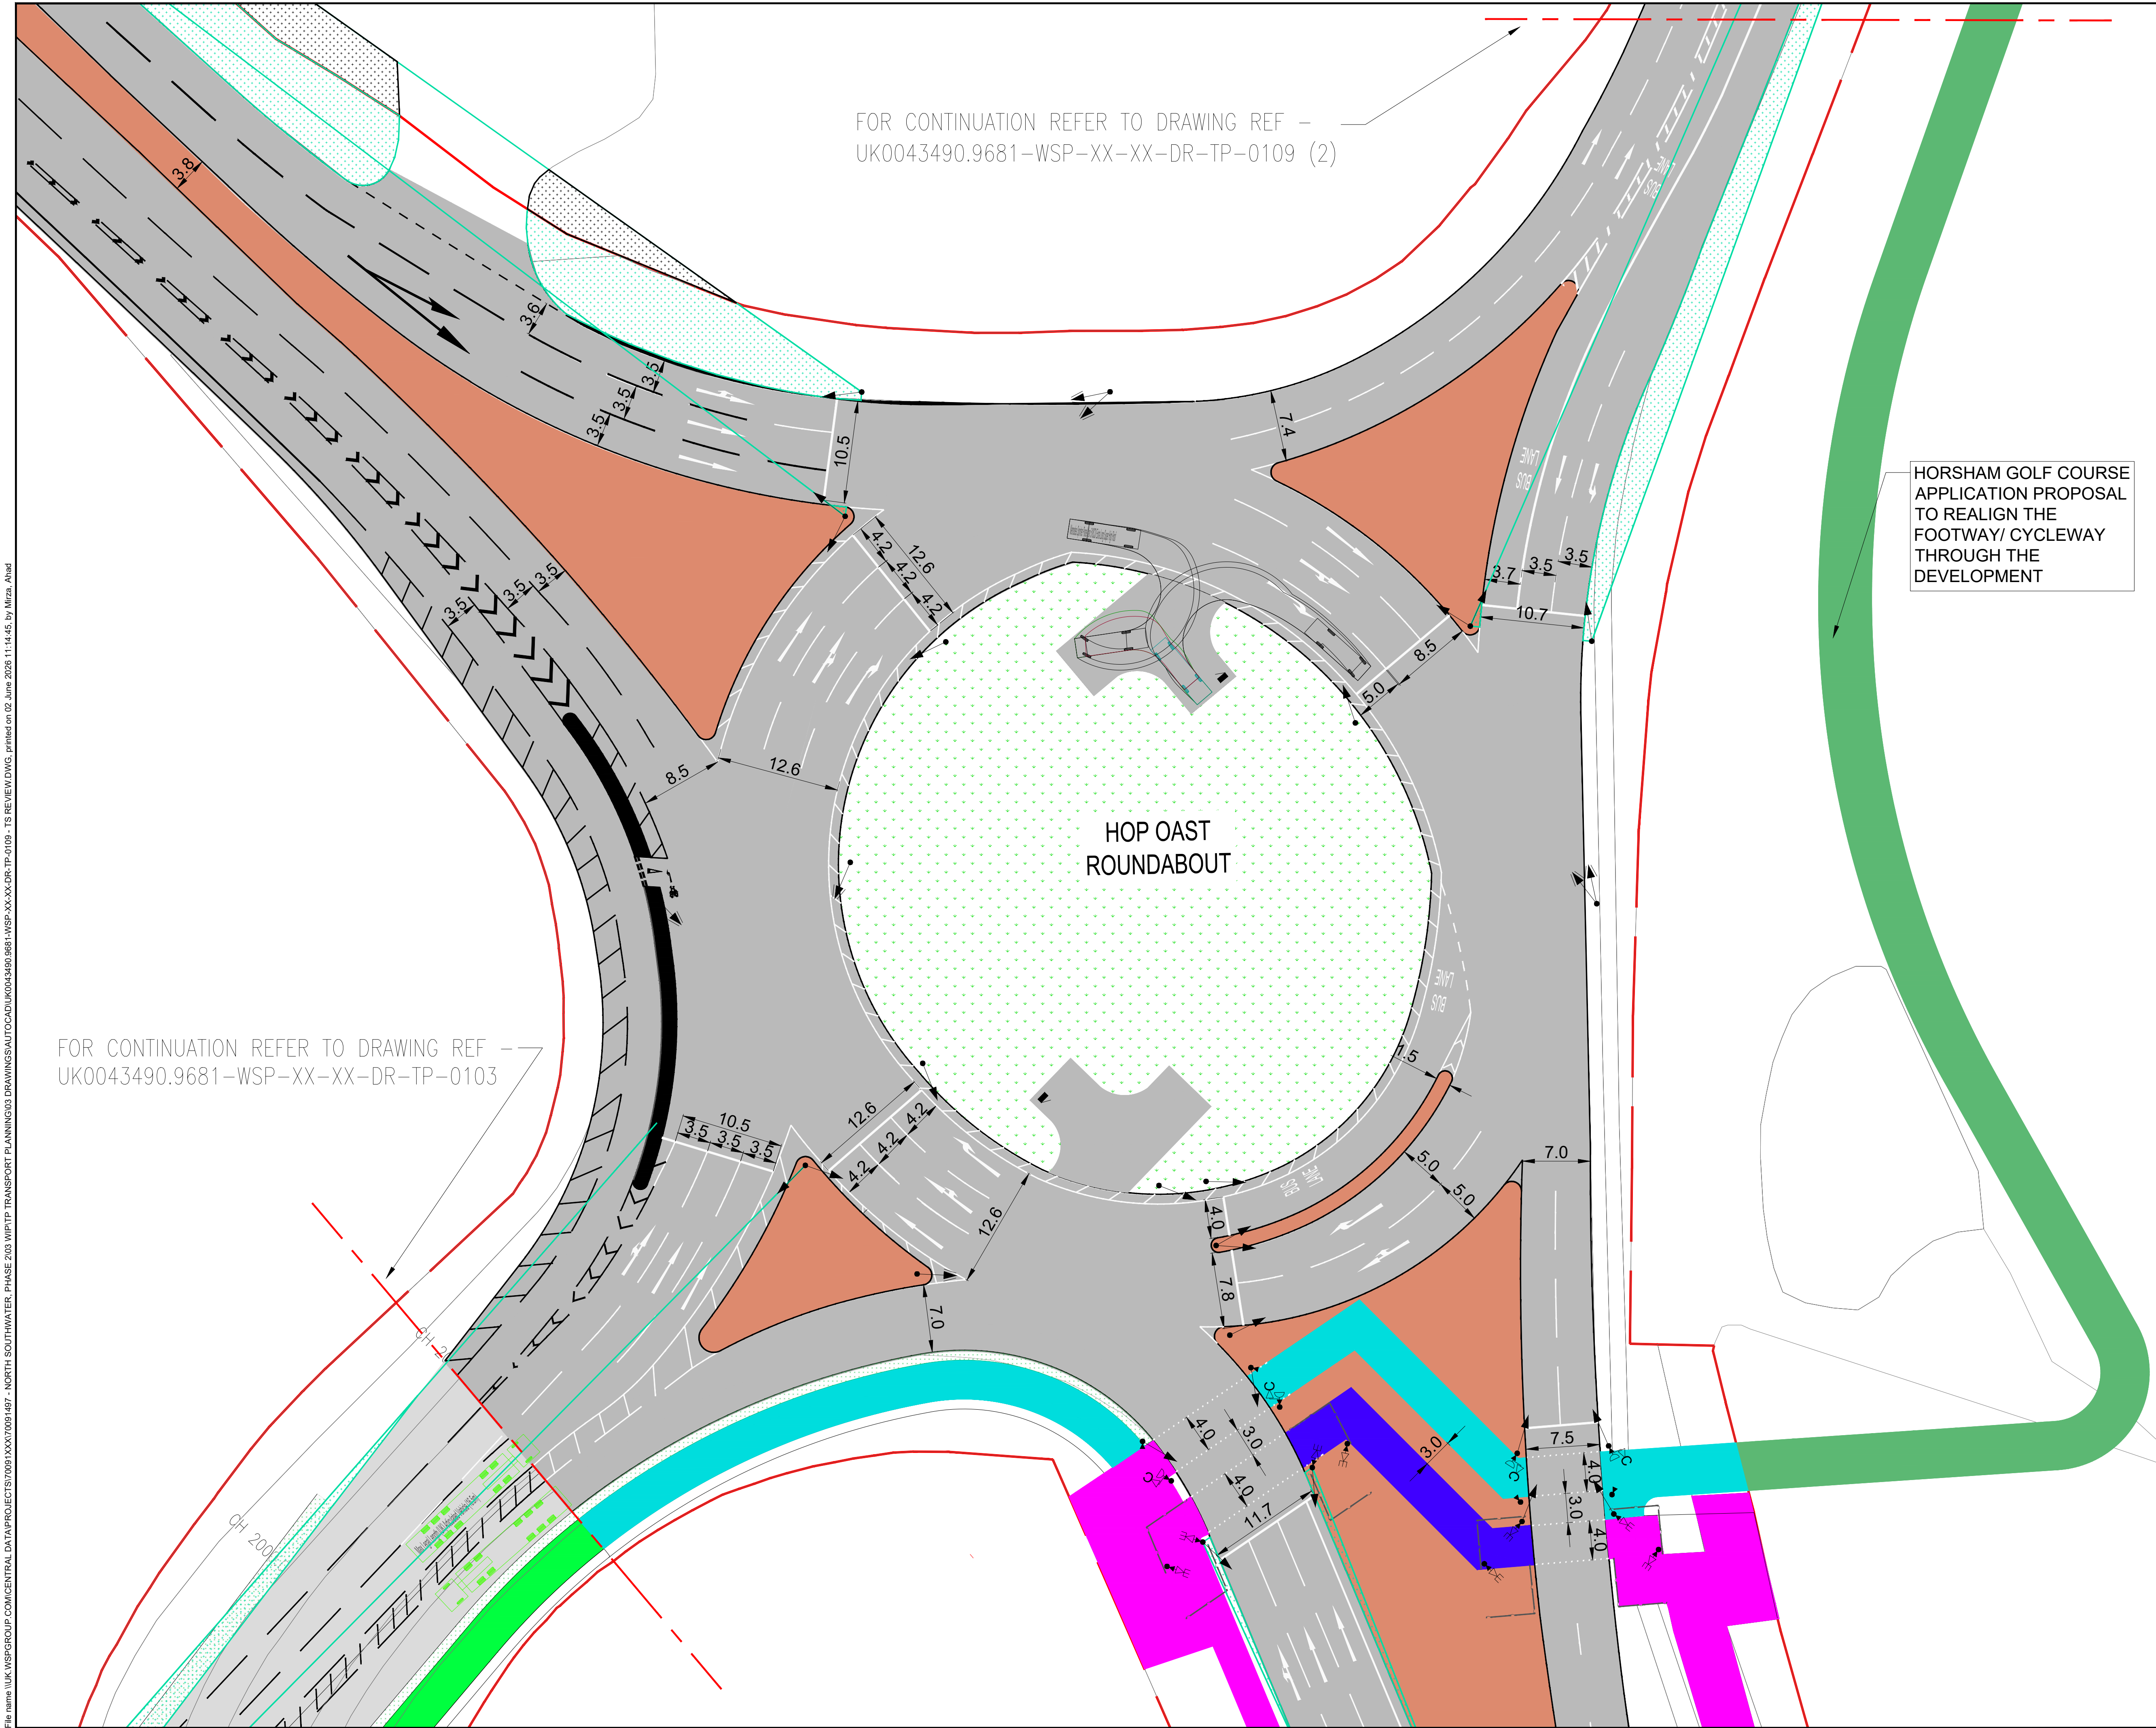

FOR CONTINUATION REFER TO DRAWING REF –
UK0043490.9681-WSP-XX-XX-DR-TP-0109 (2)

FOR CONTINUATION REFER TO DRAWING REF –
UK0043490.9681-WSP-XX-XX-DR-TP-0103

HORSHAM GOLF COURSE
APPLICATION PROPOSAL
TO REALIGN THE
FOOTWAY/ CYCLEWAY
THROUGH THE
DEVELOPMENT

DO NOT SCALE

NOTES:

1.

ALL DIMENSIONS IN METRES UNLESS OTHERWISE STATED.

2.

PROPOSED CARRIAGEWAY WORKS SUBJECT TO CHANGE NOT FIT FOR CONSTRUCTION.

3.

DESIGN SPEEDS TO BE REVIEWED AT THE NEXT STAGE OF DESIGN. PROVISION OF SIGNALS WILL LIKELY REQUIRE REDUCTIONS (>50 MPH) TO EXISTING LIMITS.

4.

ALL WORKS SHOWN ARE BASED ON OS BACKGROUND MAPPING AND PROPOSED DESIGNS ARE INDICATIVE ONLY.

KEY:

PROPOSED CARRIAGEWAY

PROPOSED CARRIAGEWAY BY HORSHAM GOLF COURSE

PROPOSED TRAFFIC ISLAND

PROPOSED GRASS VERGE

PROPOSED SHARED USE FOOTWAY/CYCLEWAY & EQUESTRIAN ROUTE

PROPOSED EQUESTRIAN CROSSING

PROPOSED SHARED-USE CYCLEWAY/FOOTWAY

PROPOSED SHARED-USE CYCLEWAY/FOOTWAY - TO BE PROVIDED BY HORSHAM GOLF COURSE

PROPOSED CARRIAGEWAY EDGE

PROPOSED ROAD MARKINGS

EXISTING ROAD MARKING

EXISTING FOOTWAY

HIGHWAY BOUNDARY

OS MAPPING

EXTENTS OF WORK

EXISTING JUNCTION INTERVISIBILITY

PROPOSED JUNCTION INTERVISIBILITY

UNTIL TECHNICAL APPROVAL HAS BEEN OBTAINED FROM THE RELEVANT LOCAL AUTHORITIES OR STATUTORY BODIES, IT SHOULD BE UNDERSTOOD THAT ALL DRAWINGS ARE ISSUED AS PRELIMINARY AND NOT FOR CONSTRUCTION. SHOULD THE CONTRACTOR AND / OR EMPLOYER COMMENCE WORK PRIOR TO APPROVAL BEING GIVEN, IT IS ENTIRELY AT THEIR OWN RISK

P03	26/04/2026	AM	THIRD ISSUE	AM	DD
P02	11/02/2026	PM	SECOND ISSUE	PM	DD
P01	05/02/2025	PH	FIRST ISSUE	PM	DD
REV	DATE	BY	DESCRIPTION	CHK	APP

DRAWING STATUS: S2 - FOR INFORMATION

wsp

Mountbatten House, Basing View, Basingstoke, RG21 4HJ, UK
T+ 44 (0) 1256 318 800, F+ 44 (0) 1256 318 700
wsp.com

CLIENT: BERKELEY STRATEGIC LAND LTD

ARCHITECT:

SITE/PROJECT: LAND NORTH WEST OF SOUTHWATER

TITLE: GENERAL ARRANGEMENT
B2237 WORTHING ROAD / A24 HOP OAST ROUNDABOUT
SHEET 01

SCALE @ A1: 1:500	CHECKED: PM	APPROVED: DD
PROJECT NO: UK0043490.9681	DESIGNED: PH	DRAWN: PH
DRAWING NO: UK0043490.9681-WSP-XX-XX-DR-TP-0109 (1)	DATE: June 26	REV: P03
© WSP UK Ltd		