


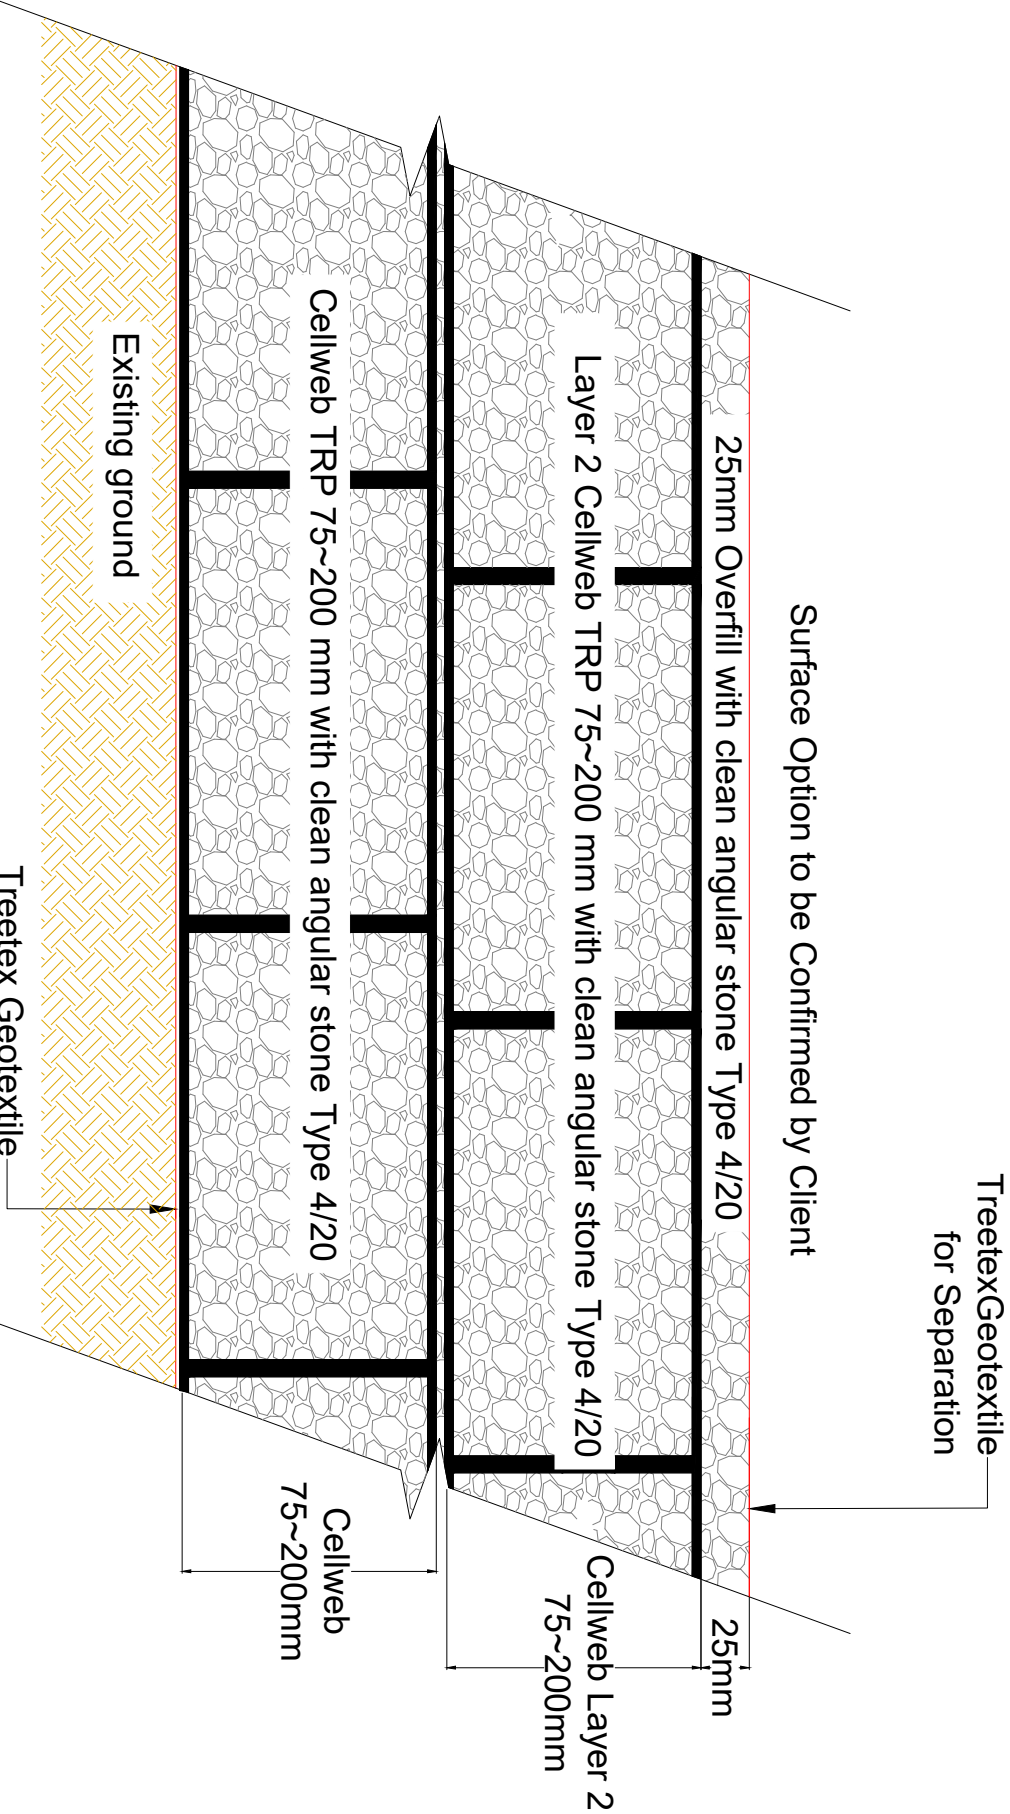

Note: Subbase could be required depending on the existing ground CBR % and the type of traffic on the surface.

1st Layer of Cellweb to be completely filled with a minimum 10mm before another layer of Cellweb is applied, due to re-arrangement of angular stone.

DISCLAIMER:
Any calculations produced by us for you are provided for your assistance only and do not constitute any warranty as to fitness for purpose of any of our products in respect of any specific construction. It is your responsibility to determine the suitability of our products within a particular construction.

Our calculations are based entirely on the information provided by you and/or any assumptions made by us in good faith. We shall not be liable to you, whether in contract, tort (including negligence), breach of statutory duty, or otherwise, for any loss arising in consequence of incorrect, inaccurate or incomplete information provided to us by you or arising as a consequence of reasonable assumptions made by us in good faith.

Any advice (including any calculations) that we give to you in any form is provided solely for your own use and we shall not be liable to any third party, whether in contract, tort (including negligence), breach of statutory duty, or otherwise, for any loss arising as a result of or in connection with such advice.