


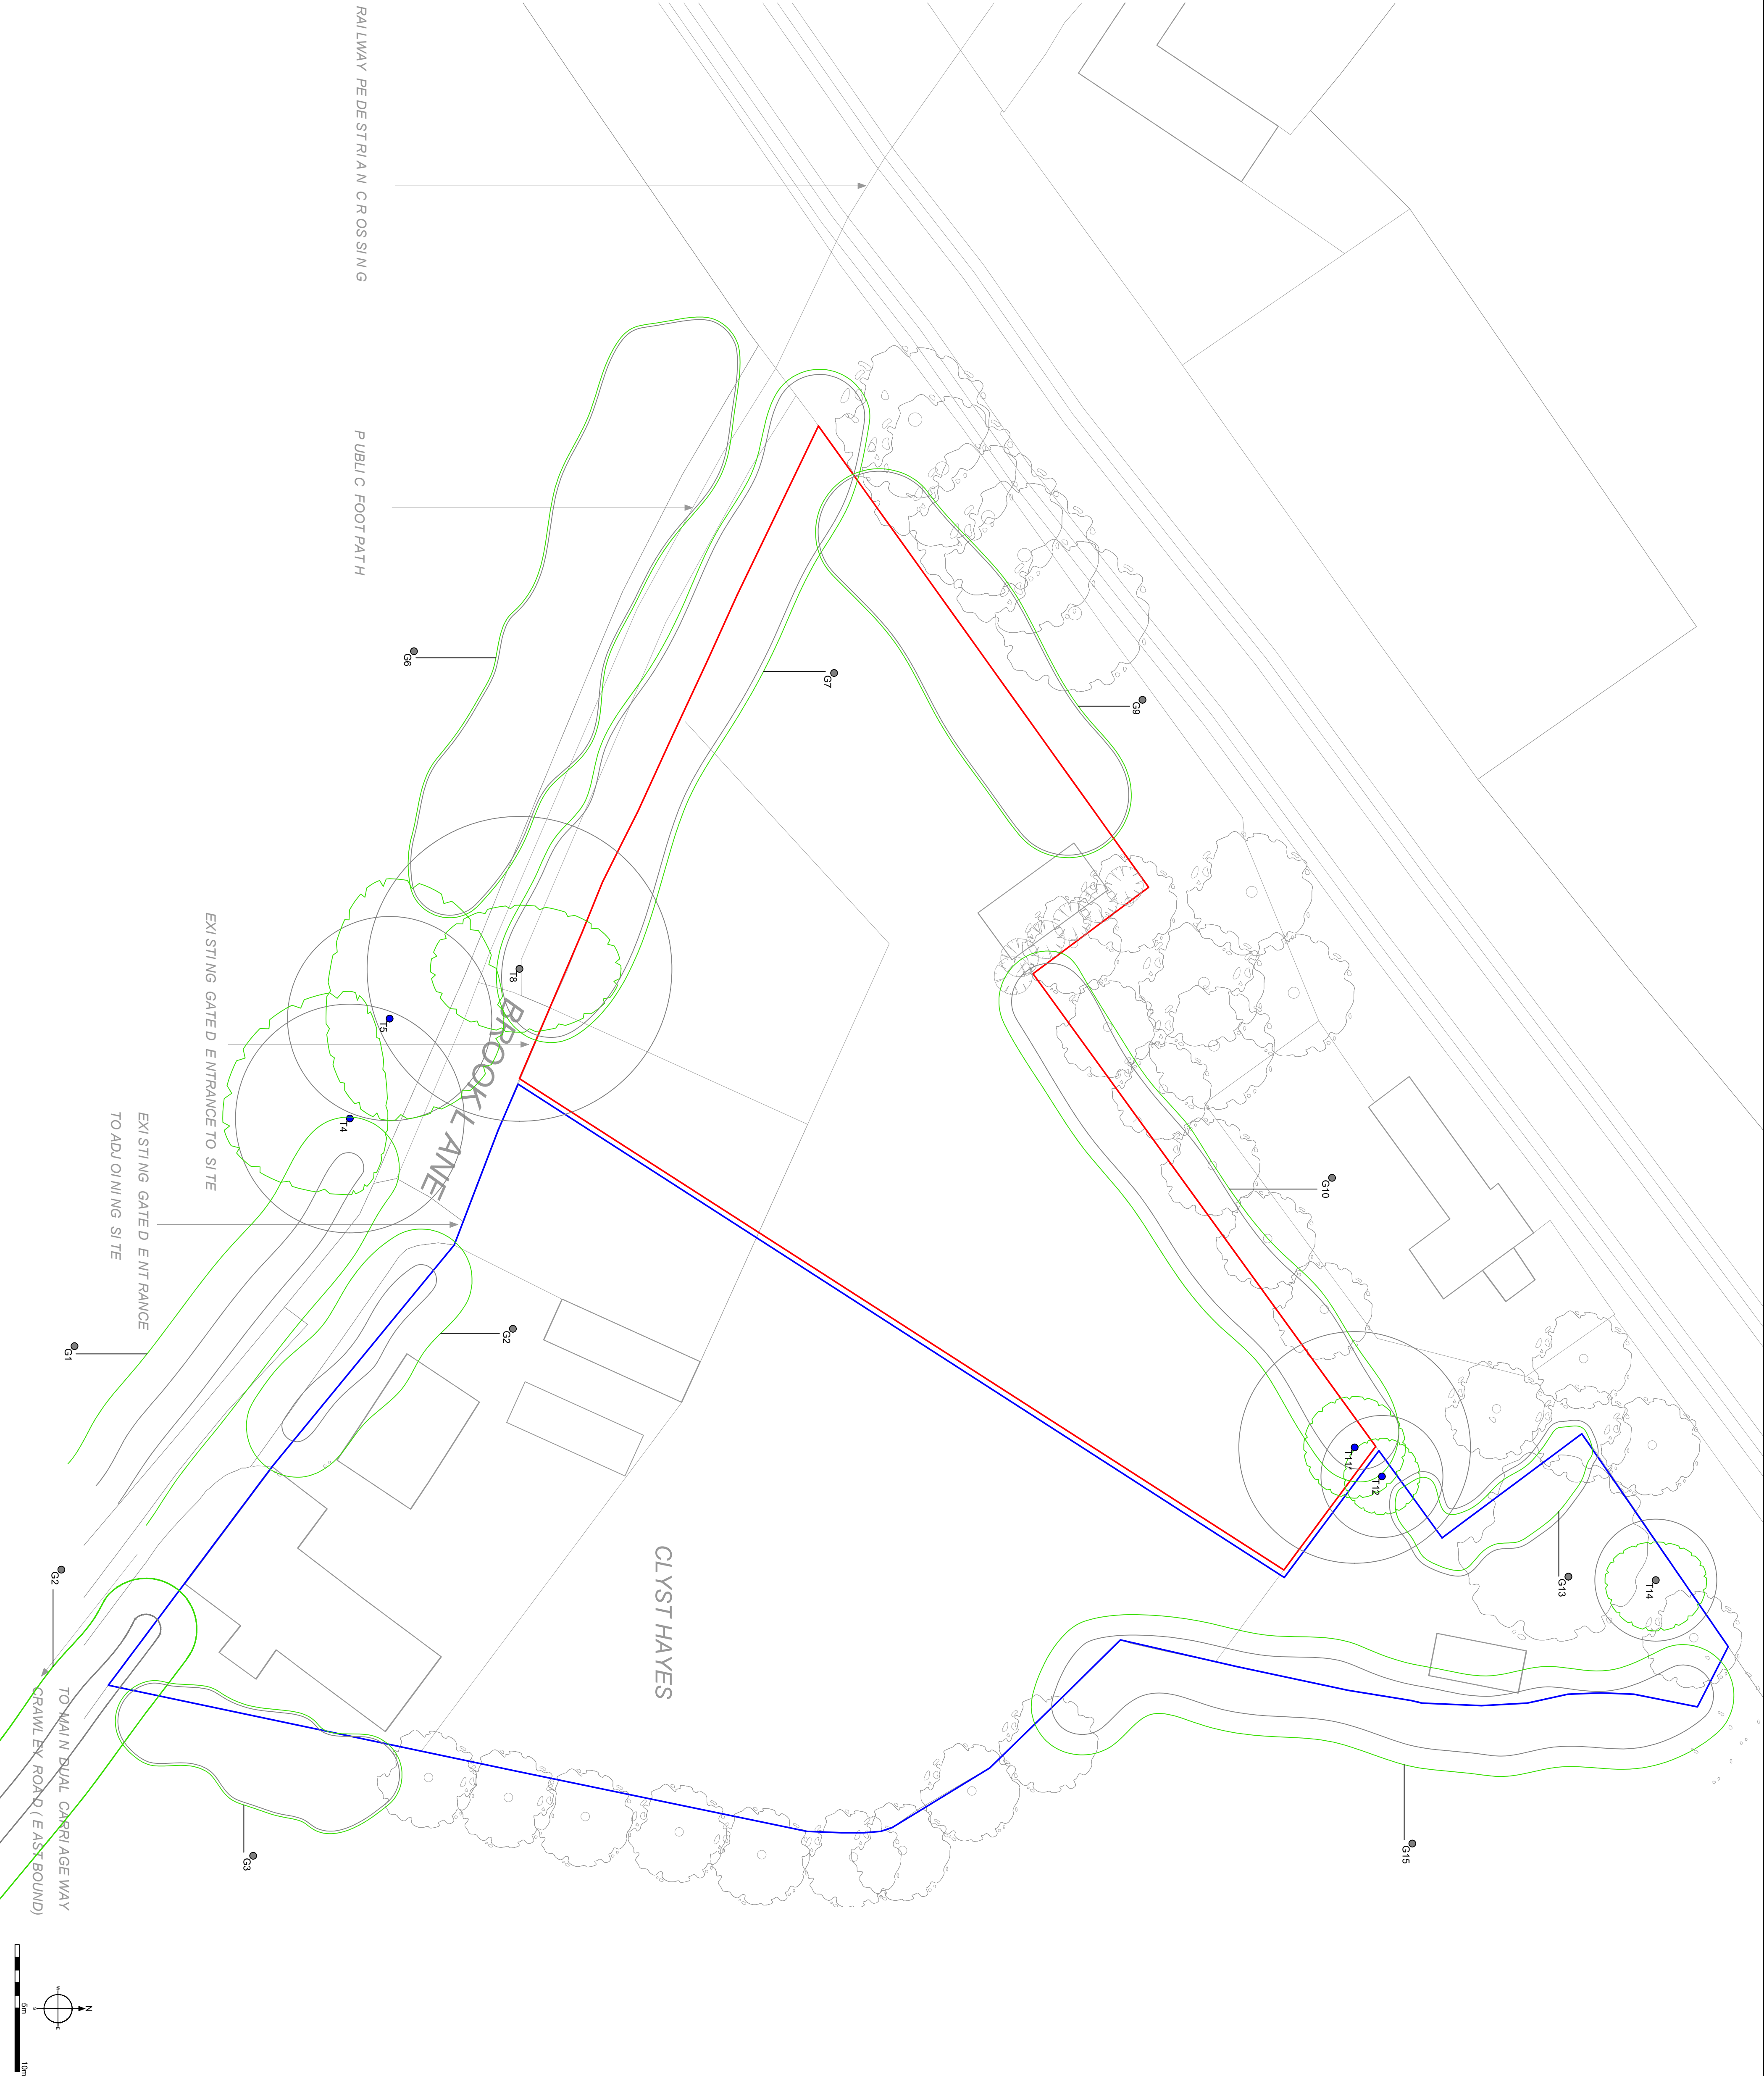

 Tel 07759482934 www.absolutearb.com		1:250 @ A1
Site: Clyst Hayes		
Drawing Title: Tree Constraints Plan		December 2025

Key:

- Category A
- Category B
- Category C
- Category U

Category Root Protection Area

Crown Spread

Tree Number

NOTE: Tree group numbers marked have approximate locations.