


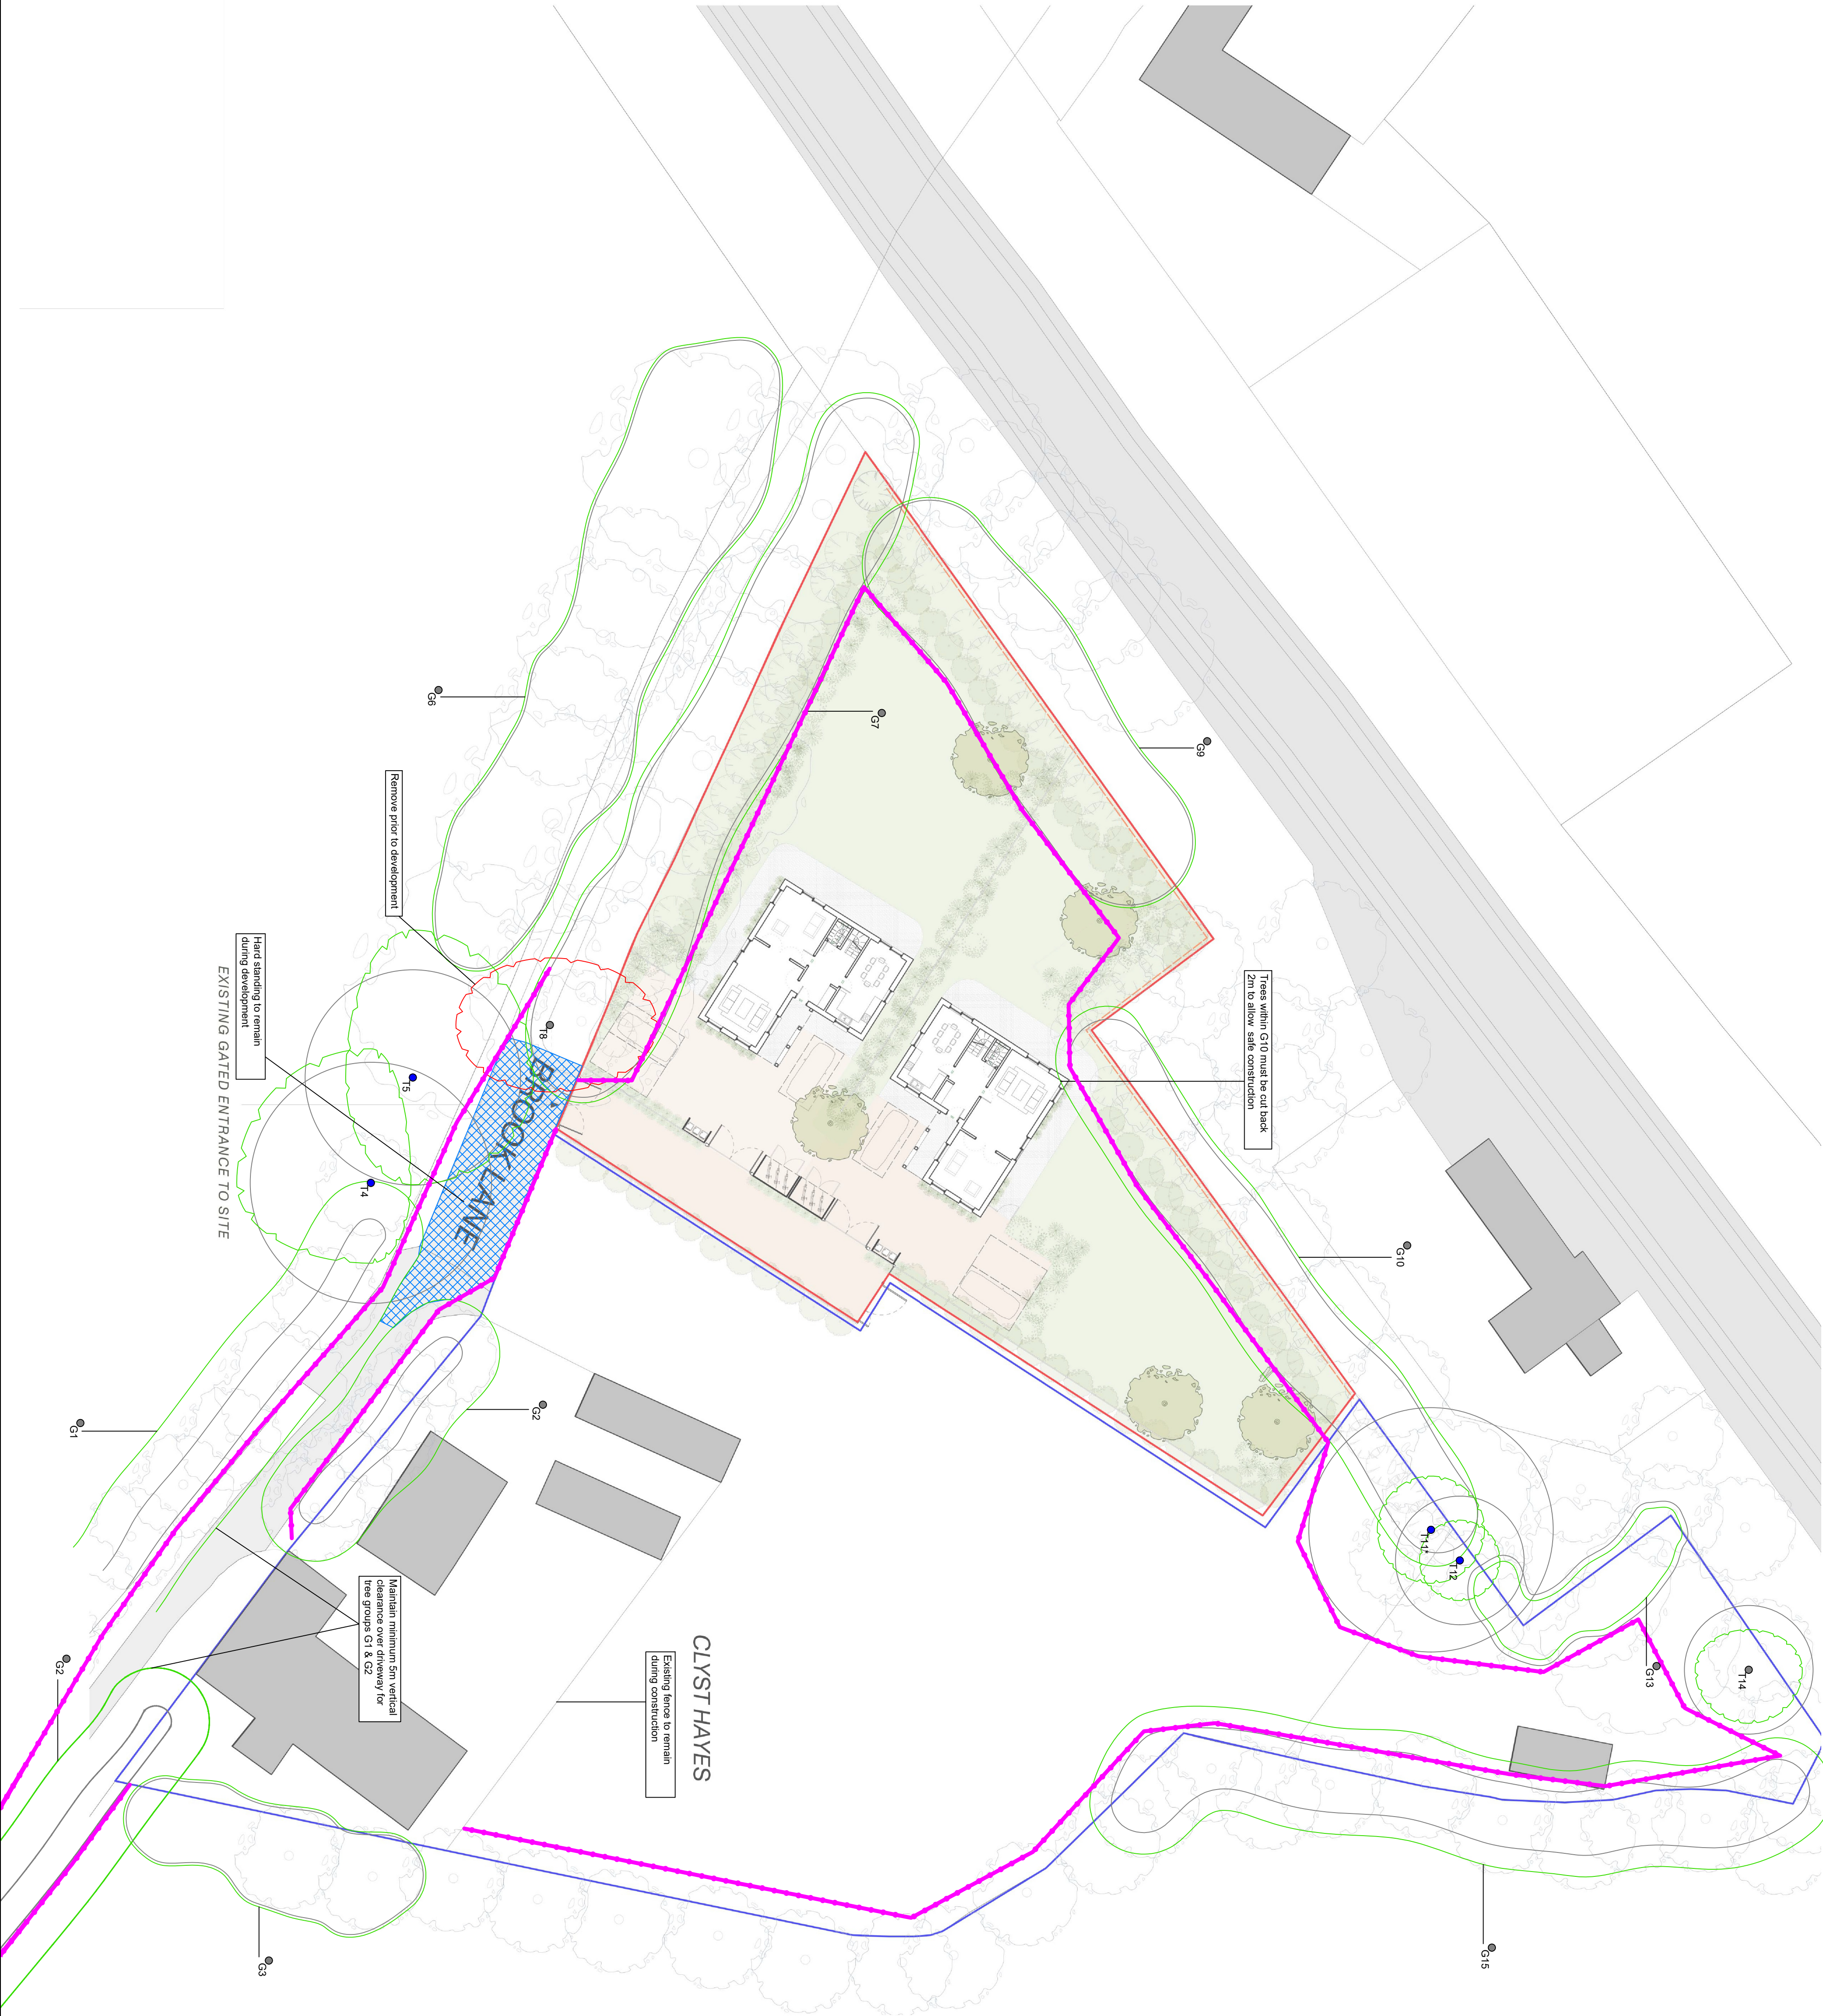

Tel 07759482934
www.absolutearb.com

Site: Cyst Hayes

Drawing Title: Tree Protection Plan

Key:

- Category A
- Category B
- Category C
- Category U
- Tree Proposed for Removal
- Existing Hard Standing
- Tree Protection Fencing

1:250 @ A1

December 2025

Category A

Category B

Category C

Category U

Tree Proposed for Removal

Existing Hard Standing

Tree Protection Fencing

Tree Number

Crown Spread

Root Protection Area

NOTE: Tree/group numbers marked have approximate locations.