



NOTES

- DO NOT SCALE OFF THIS DRAWING EXCEPT FOR PLANNING PURPOSES
- CHECK ALL DIMENSIONS ON SITE BEFORE ANY WORK IS COMMENCED
- ALL GOODS MATERIALS AND WORKMANSHIP MUST CONFORM WITH CURRENT BUILDING REGULATIONS, BRITISH STANDARDS AND CODES OF PRACTICE
- COPYRIGHT OF THIS DRAWING IS RETAINED BY THE ARCHITECT AND IT MUST NOT BE REPRODUCED WITHOUT WRITTEN CONSENT

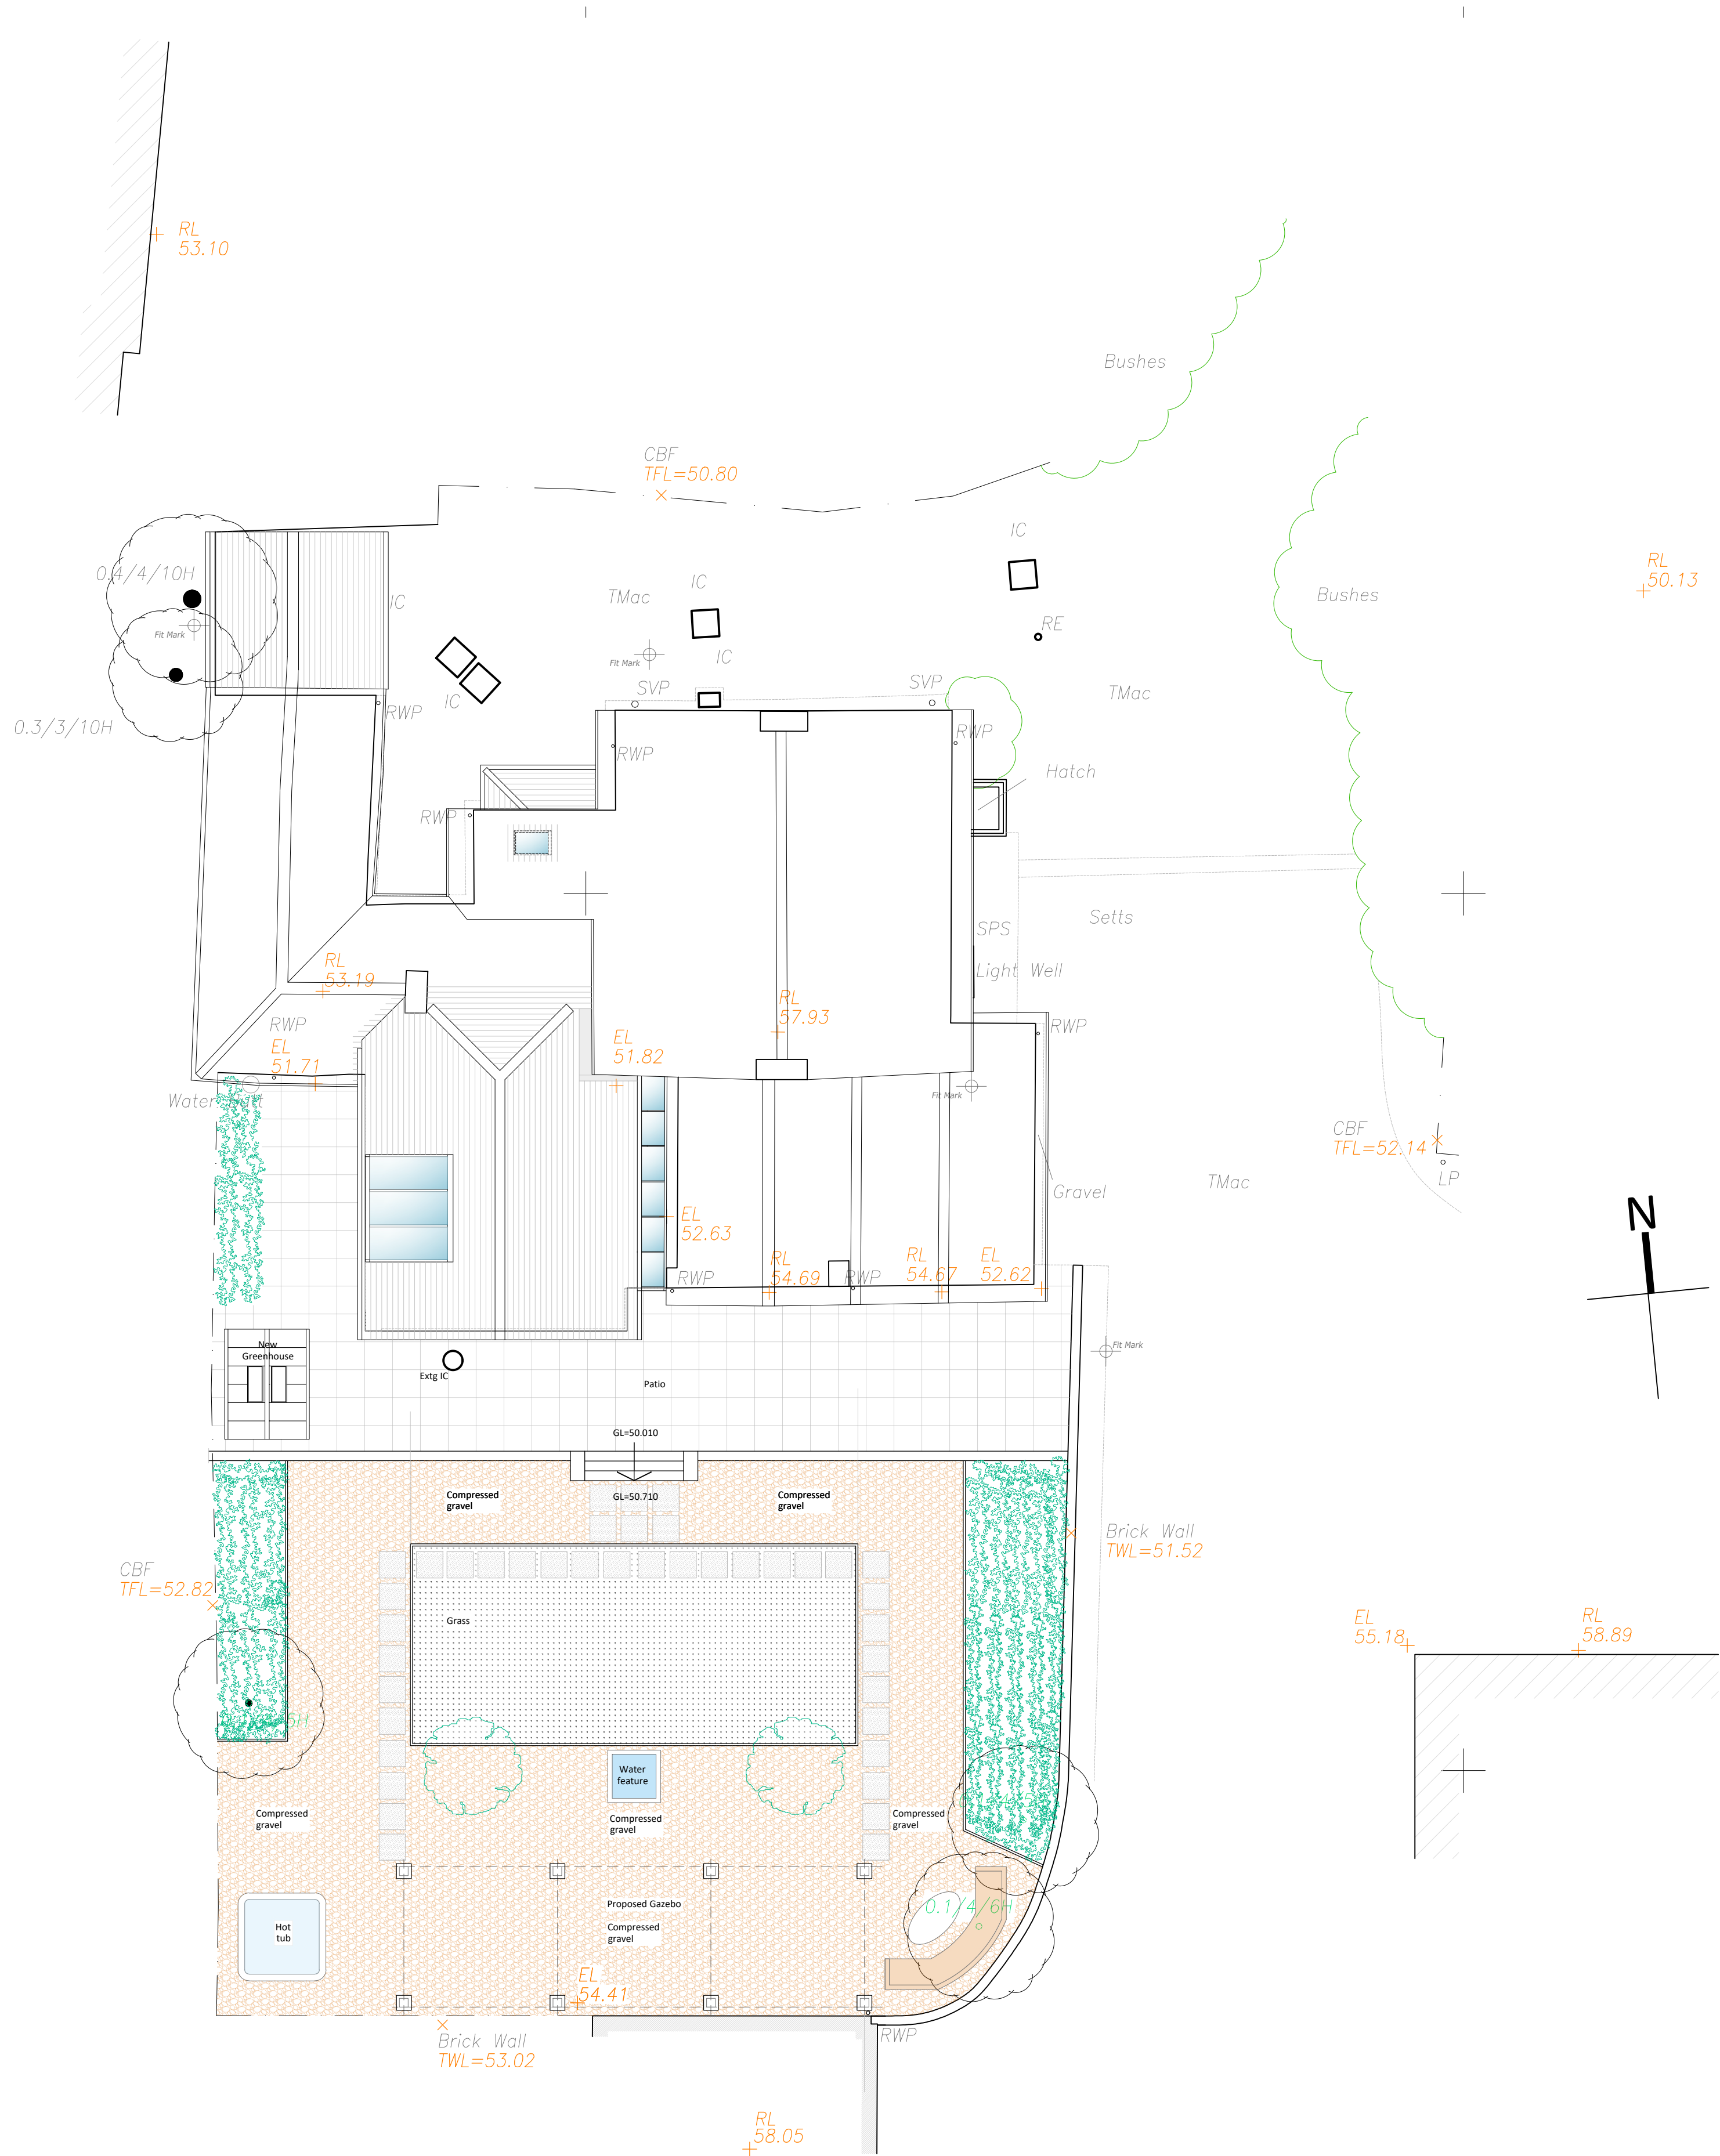

PROPOSED SITE LAYOUT PLAN

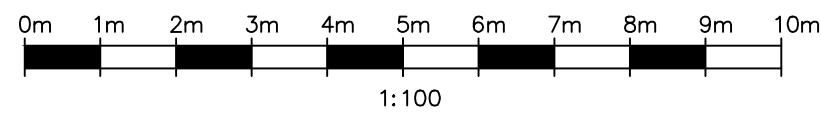

A	24.09.26	GW	Steps added, pergola revised to gazebo and footprint amended, water feature amended
REV	DATE	BY	AMENDMENT
folkes architects 1 01903 88829 info@folkesarchitects.co.uk The Old Forge 6 Church Street Storrington West Sussex RH20 4LA			
CLIENT Mr S Garner			
JOB TITLE 4 Castle Rise West Chiltington West Sussex RH20 2GT			
DRAWING TITLE Proposed Site Layout			
PROJECT STAGE Planning			
DRAWING STATUS Planning			
NOT FOR CONSTRUCTION USE UNLESS STATED AS 'CONSTRUCTION'			
DATE July 2026	SCALE 1:100@A1	DRAWN BY GW	CHECKED BY MF
JOB NO. MF	DRAWING NO. 2.02	REVISION A	