



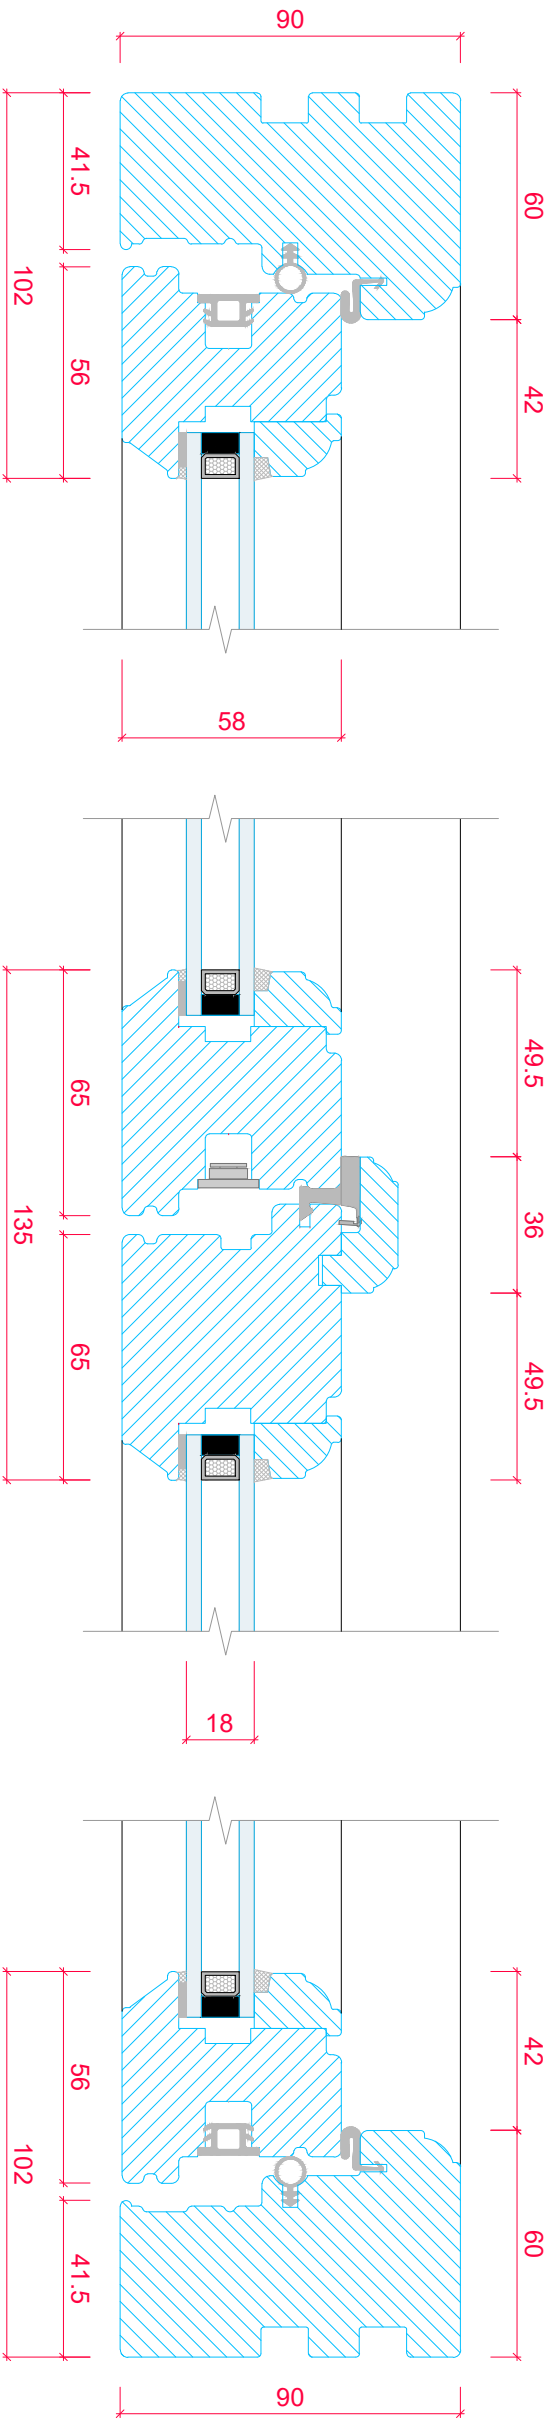

CASSEMENT CROSS SECTION 'A-A'
(SCALE 1:2)

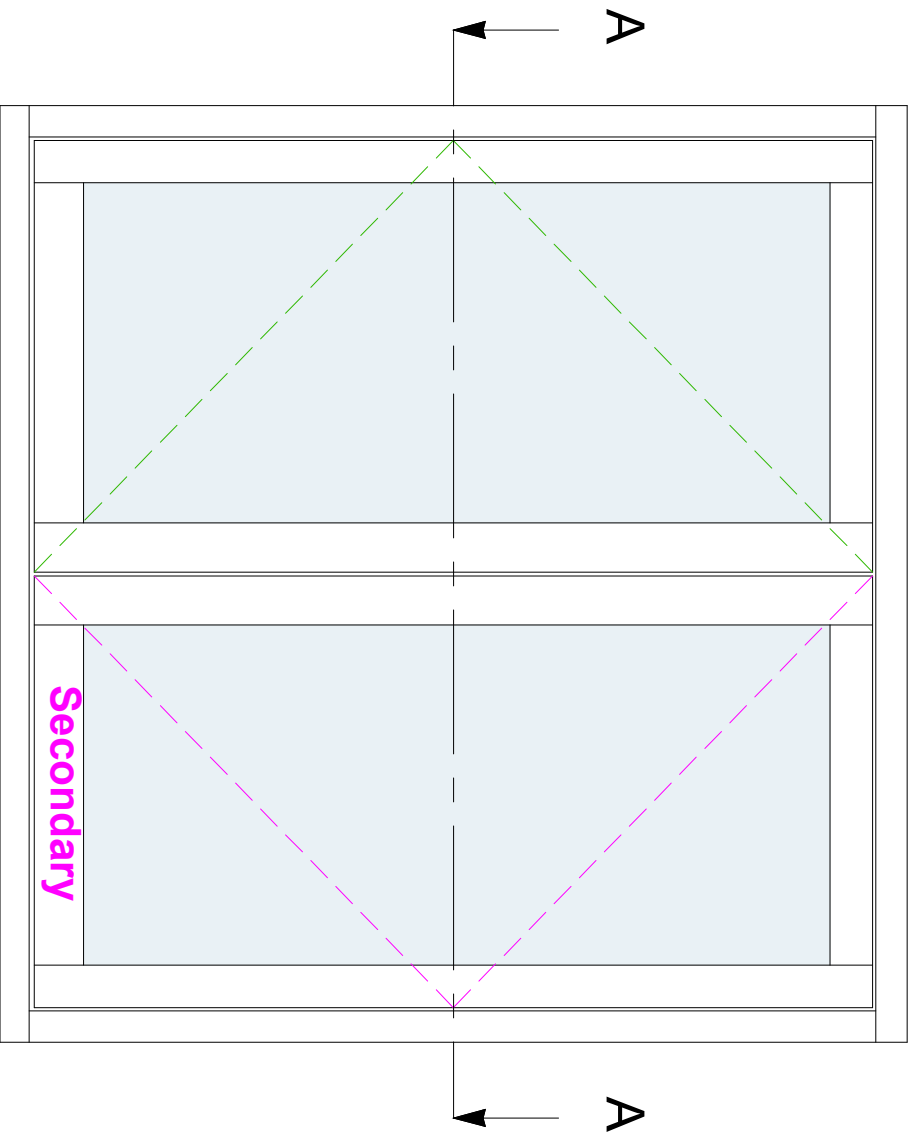

TYPICAL CASEMENT LAYOUT
(SCALE 1:10)

PRODUCT RANGE:		COTTAGE CASEMENT (Ovolo)	
TITLE		DOUBLE OPENING HORIZONTAL SECTION DETAIL	
DRAWN BY:		LH	
DATE DRAWN:		01/01/2025	
SCALE:		1:2 & 1:10@A3	