


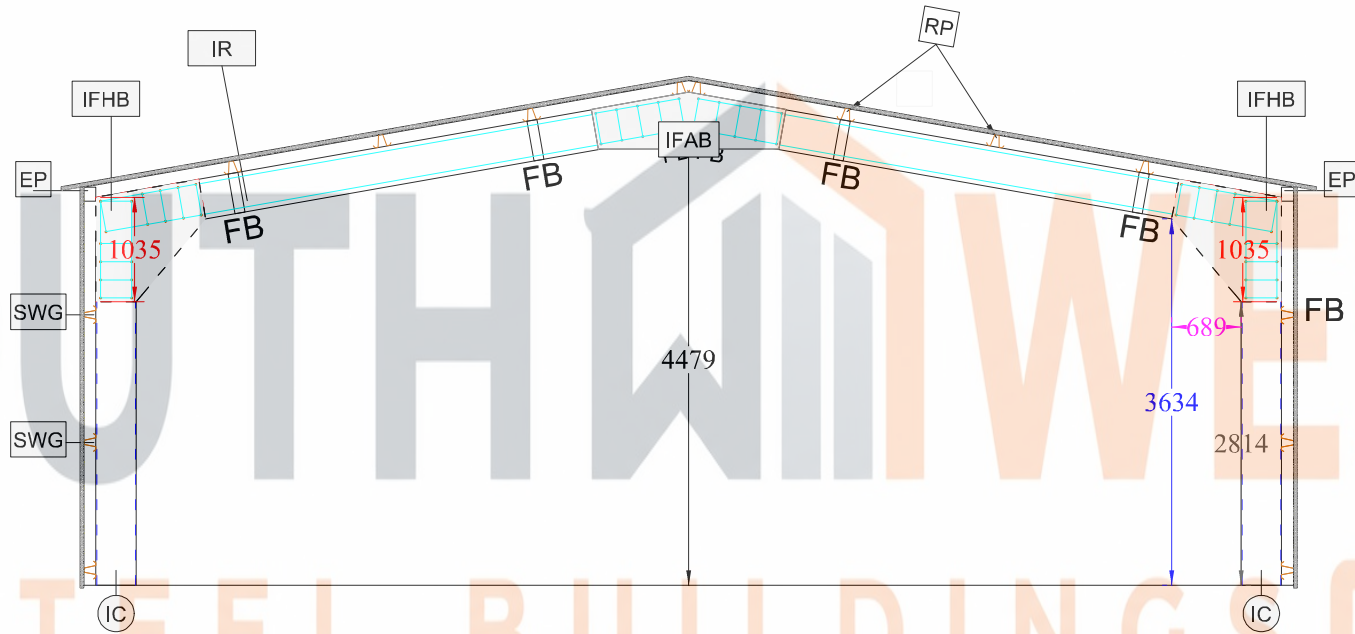

IR: INTERMEDIATE RAFTER  
IC: INTERMEDIATE COLUMN  
RP: ROOF PURLIN  
FB: FLY BRACE  
EP: EAVE PURLIN  
SWG: SIDE WALL GIRTS  
IFHB: INTERMEDIATE FRAME  
HAUNCH BRACKET

DESIGN SUPPLIED BY: SOUTH WEST STEEL BUILDINGS LTD  
ADDRESS: 128 CITY ROAD, LONDON, UNITED KINGDOM, EC1V 2NX  
EMAIL: SALES@SOUTHWESTSTEELBUILDINGS.CO.UK  
PHONE: 07594 083711

CLIENT: ALEX COXON  
ADDRESS: -,RH13 0PR  
EMAIL: ALEX.H.COXON@LIVE.CO.UK  
PHONE: - +44 7796 426782

DRAWING TITLE: CROSS SECTION  
DRAWING NUMBER: ESWS-0044  
SHEET NUMBER: 11  
DRAWING REVISION NUMBER: 00

SCALE: 1:75