


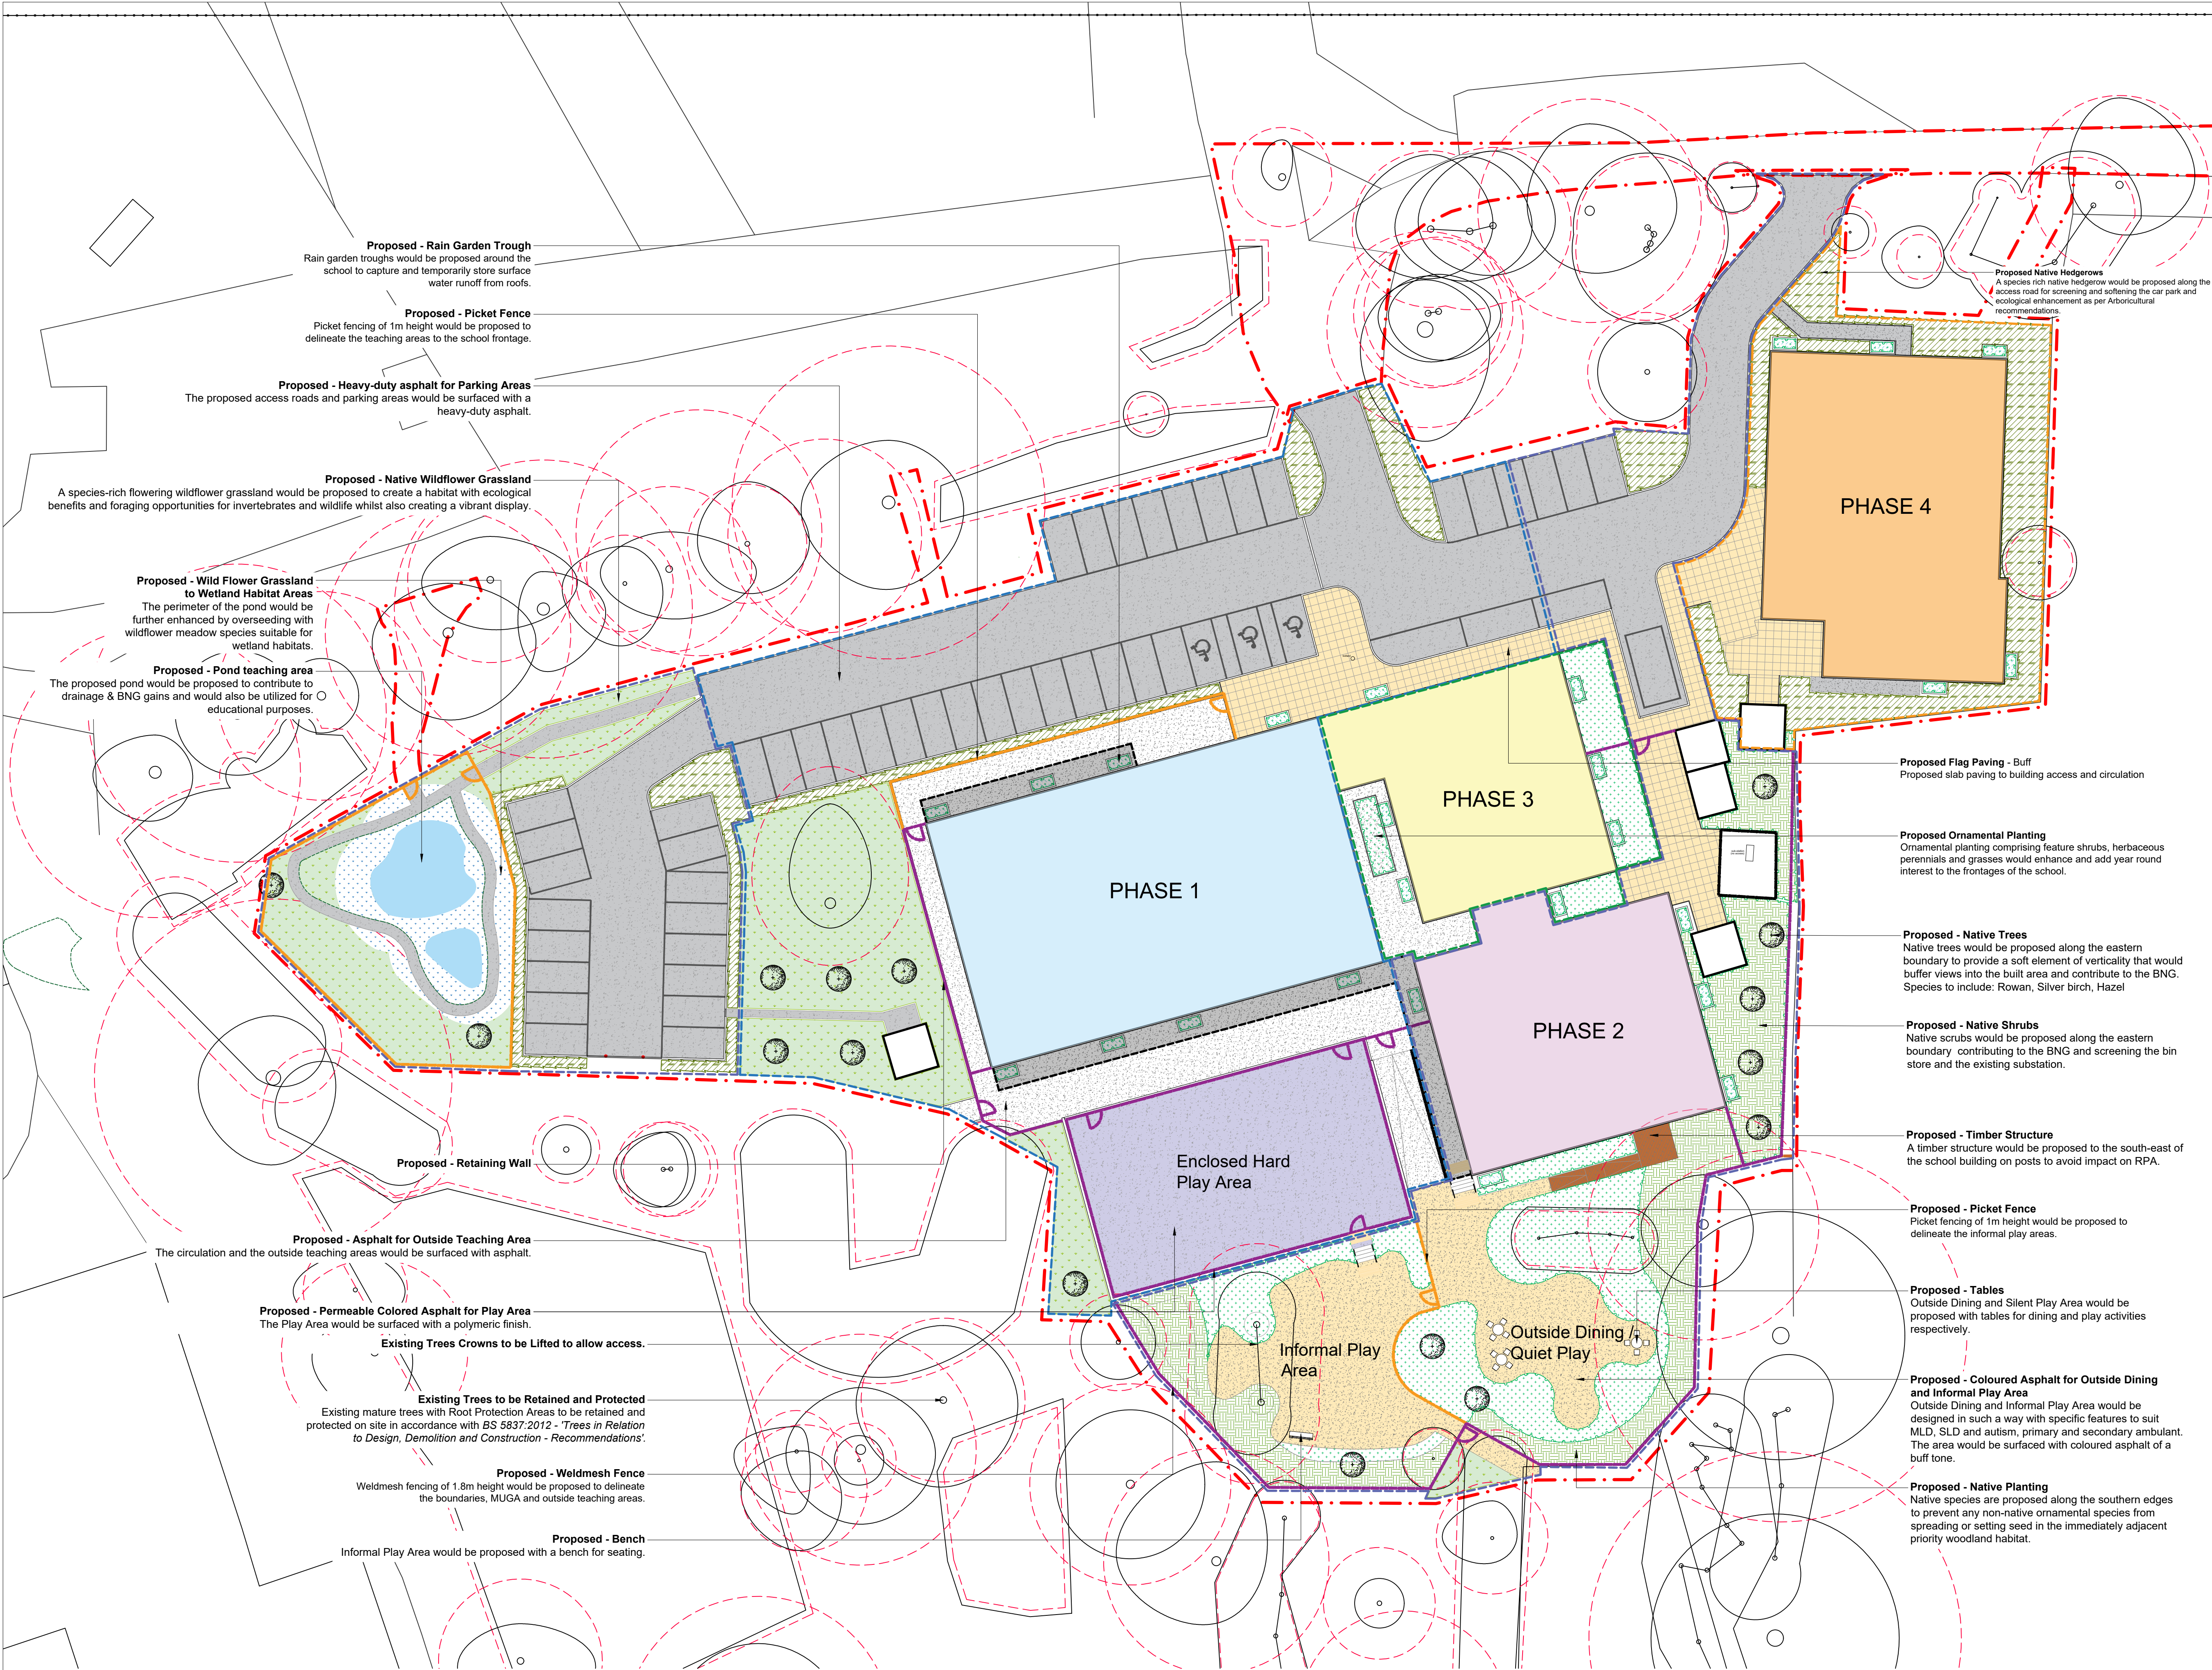

Legend

- Site Boundary
- Phase 1
- Phase 2
- Phase 3
- Phase 4
- Existing Trees to be Retained and Protected
Existing mature trees with Root Protection Areas to be retained and protected on site in accordance with BS 5837:2012 - 'Trees in Relation to Design, Demolition and Construction - Recommendations'.
- Proposed Native Trees
- Proposed Native Hedgerows
- Proposed Ornamental Planting
- Proposed Native Planting
- Proposed - Wild Flower Grassland to Wetland Habitat Areas
- Proposed Native Wildflower Grassland
- Proposed Pond
- Proposed Rain Garden Trough
- Proposed Vehicular Asphalt Surface
- Proposed Pedestrian Asphalt Surface
- Proposed Play Area Asphalt Surface
- Proposed Informal Play Area Coloured Asphalt Surface
- Proposed Slab Paving
- Proposed Tactile Paving
- Proposed Timber Structure
- Proposed Concrete Kerbs
- Proposed - Weldmesh Fence - 1.8m height
- Proposed - Picket Fence - 1.1m height
- Proposed - Handrails
- Proposed Retaining Wall
- Proposed Tables
- Proposed Bench

Notes:

- To be read in conjunction with accompanying documents produced by the Landscape Architect.
- Not to be used for Contract nor Construction purposes.

PLANNING ISSUE

Rev	Description	Date	Drawn	Appr
05	Planning Issue	07.09.26	PC	RM
04	Planning Issue	10.04.26	LF	RM
03	Planning Issue	12.03.26	LF	RM
02	Planning Issue	11.03.26	LF	RM
01	Draft Issue	06.03.26	LF	RM
00	Draft Issue	08.01.26	RM	KM

LIZARD
Landscape Design and Ecology
Top Floor - Caravelle House, 17-19 Goring Road, Worthing, BN12 4AP
01903 216033 office@lizardlandscape.co.uk lizardlandscapeecology.com

Client	Salutem
Project Title and Location	Woodview School Woodview School, Ingfield Manor Drive, Billingshurst
Drawing Title	Hard and Soft Landscape General Arrangement Plan
Scale	1:250@A1
Drawn	RM
Approved	KM
Date	08.01.26
Drawing No	LLD3660-LAN-DWG-011
Revision	05

Landscape Masterplan

Woodview School, Ingfield Manor Drive, Billingshurst