


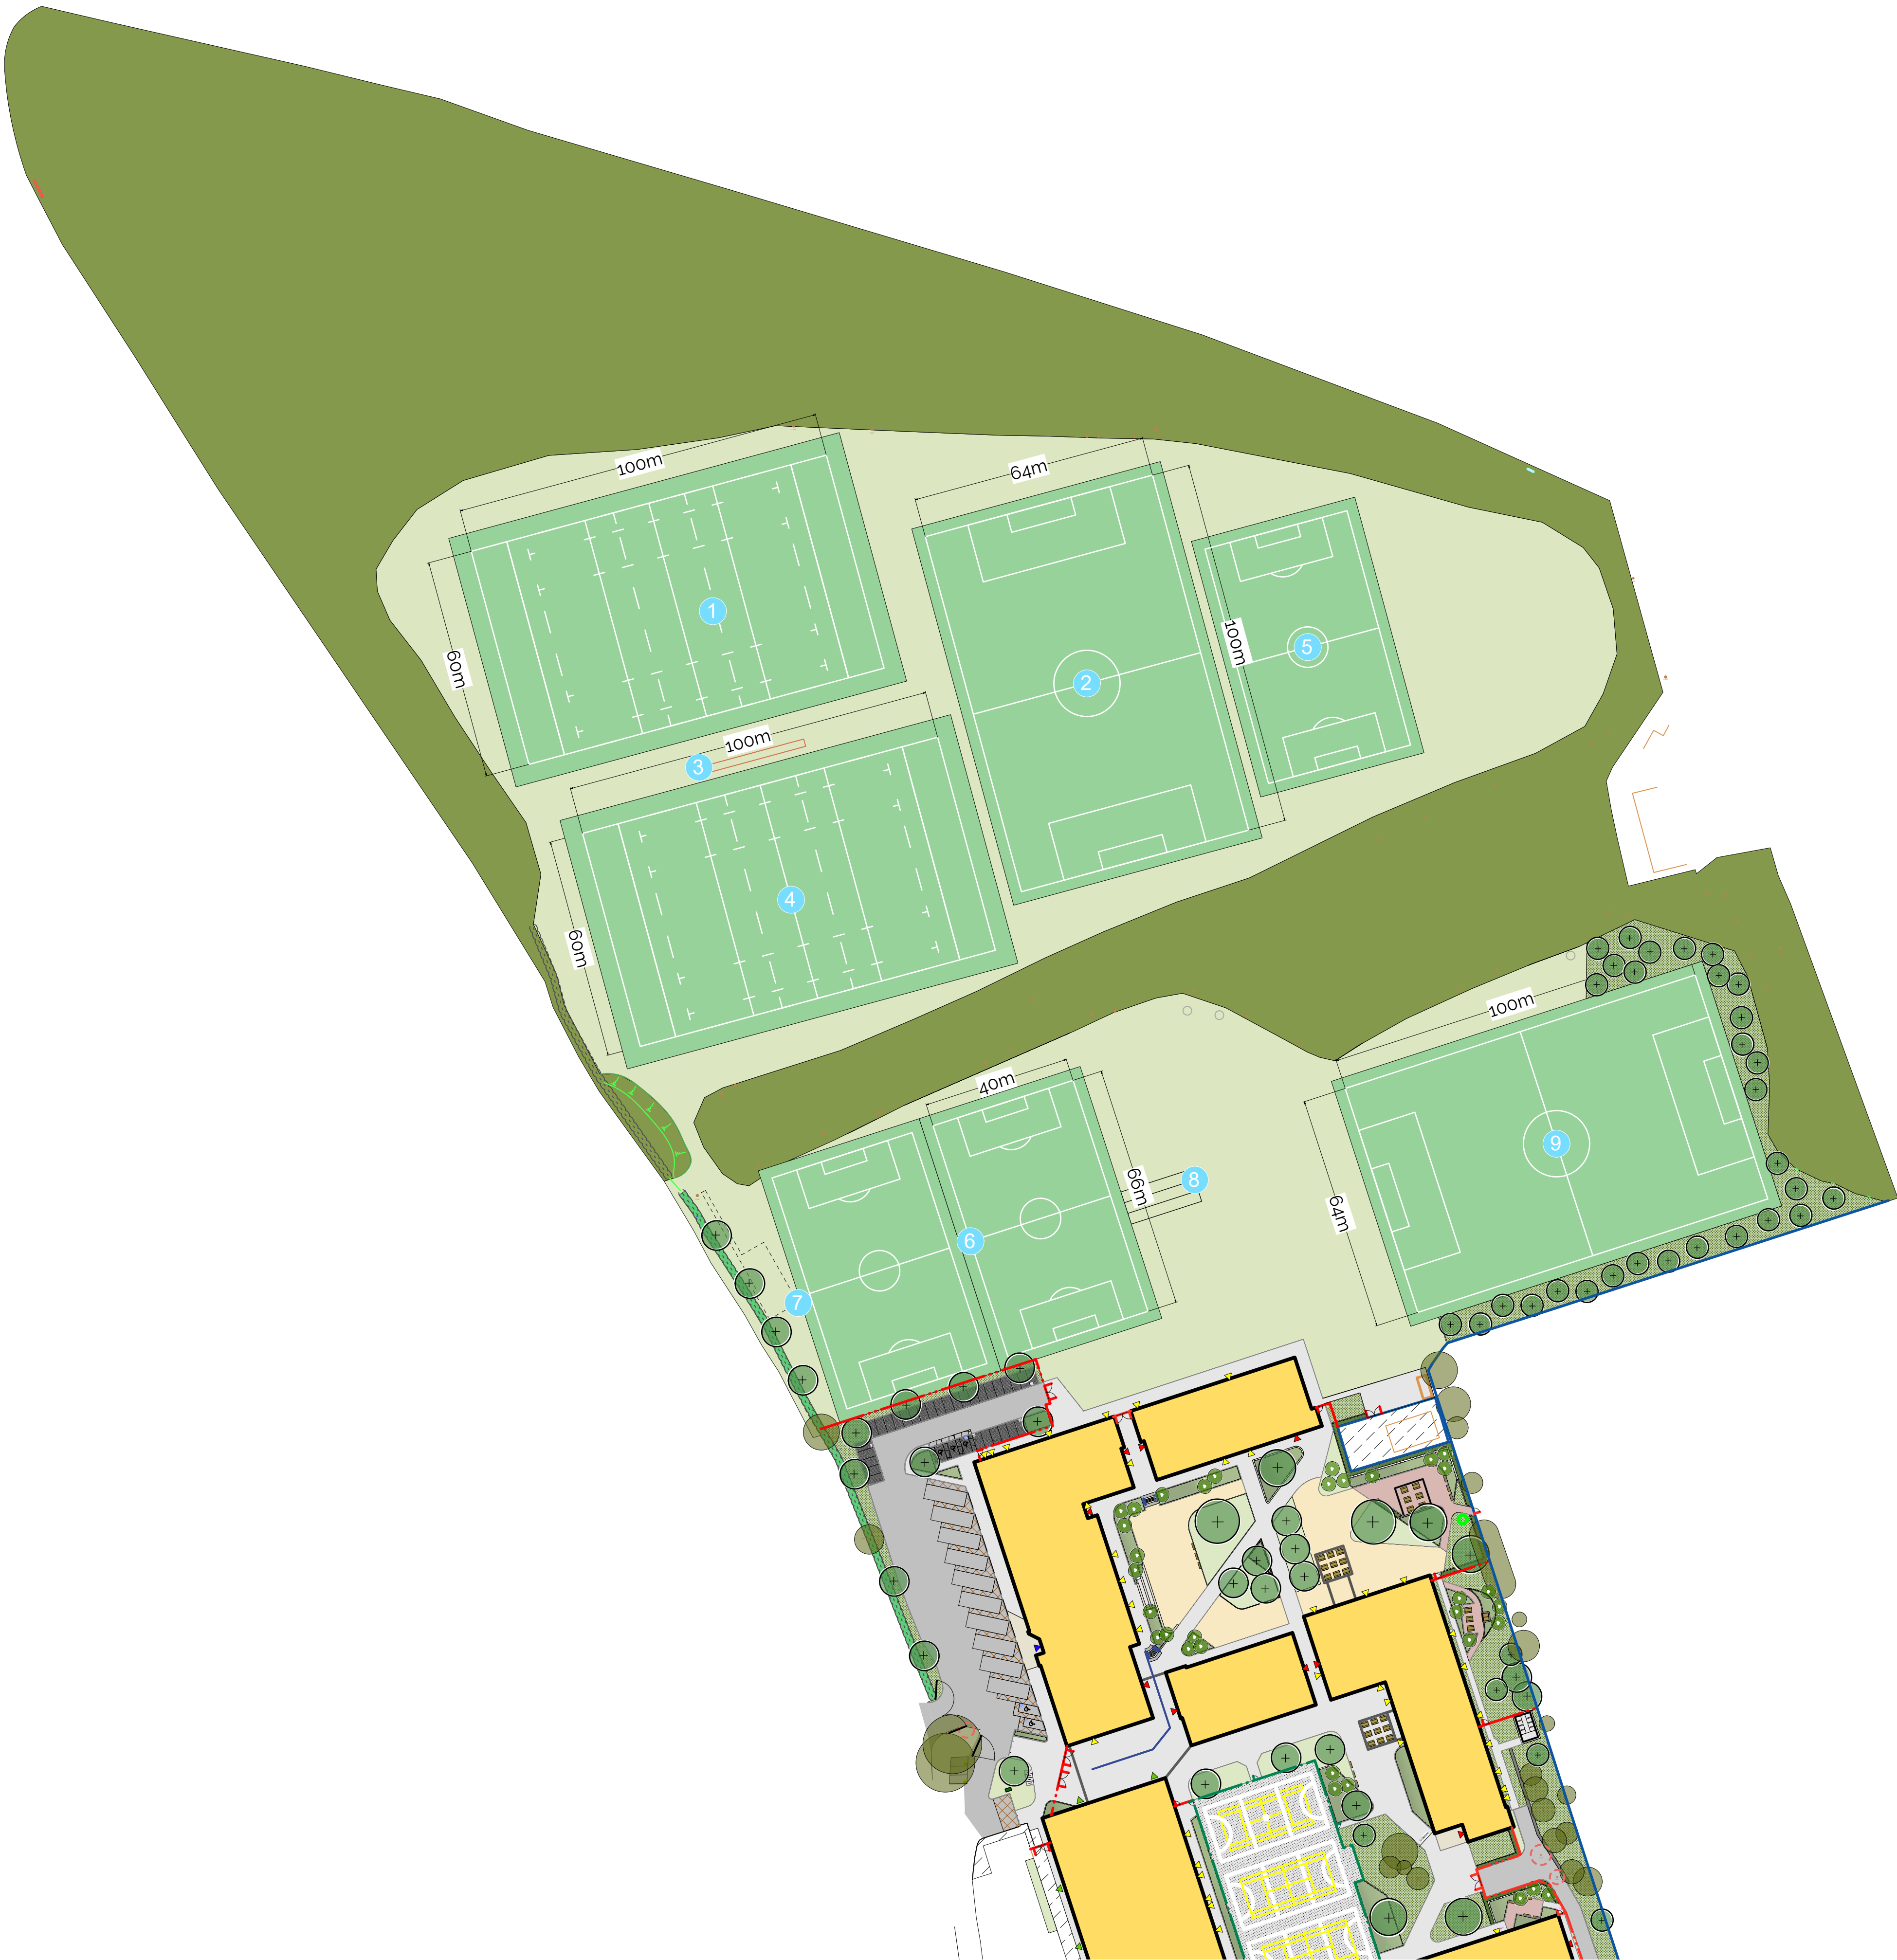

- Existing Rugby pitch measuring 100 x 60m with a principle playing area of 80 x 60m with 10m in goal areas. A 5m run off area has also been shown. Overall size - 70 x 110m
- Senior football pitch measuring 64 x 100m with a 3m run off. Overall size - 70 x 106m.
- Existing artificial cricket wicket shown for reference only
- Rugby pitch re-located measuring 100 x 60m with a principle playing area of 80 x 60m with 10m in goal areas. A 5m run off area has also been shown. Overall size - 70 x 110m
- Additional under 11's football pitch measuring 40 x 66m with a 3m run off. Overall size 46 x 72m.
- 2no existing under 11's football pitch re-located measuring 40 x 66m with a 3m run off. Overall size 46 x 72m
- Existing long jump pit to be re-provided. Final location to be agreed with the school through RDD
- Proposed cricket wickets shown for reference only
- Senior football pitch measuring 64 x 100m with a 3m run off. Overall size - 70 x 106m.

P08	S5	AH	29/06/26	Additional trees added due to planning authority request. Long jump position amended. Final position to be agreed with school.
P07	S5	BB	04/05/26	Stage 4a Issue
P06	S5	BB	10/02/26	4no trees omitted from above the northern car park following BNG results
P05	S5	TJ	28/01/26	Pitch layout amended to allow cricket to be enhanced
P04	S5	TJ	07/01/26	Title block updated
P03	S5	TJ	18/12/25	S5 Issue
Rev	Status	Appr	Date	Revision Notes

Note: All Dimensions must be checked on site and not scaled from this drawing.
All cross references are to the latest revision of the relevant drawing or specification being referenced

© Copyright

WWA

LANDSCAPE

tel: 01376 573050
web: wwa.co.uk

Scale/North Point

025100 m

N

I

Client

DFE

Contractor

BAM Construction Ltd

Job Title

Steining Grammar School

Drawing Title

General Arrangement
Landscape Plan - Winter
Sports Provision

Status/Suitability

S5

Purpose of Issue

STAGE 4A

Scale

1:1000 @A1

Drawing size

ISO A1

Drawn

AH

Checked

LD

Date

26/09/2025

Drg

SRP1121-WWA-00-EX-D-L-2021

Rev

P08