


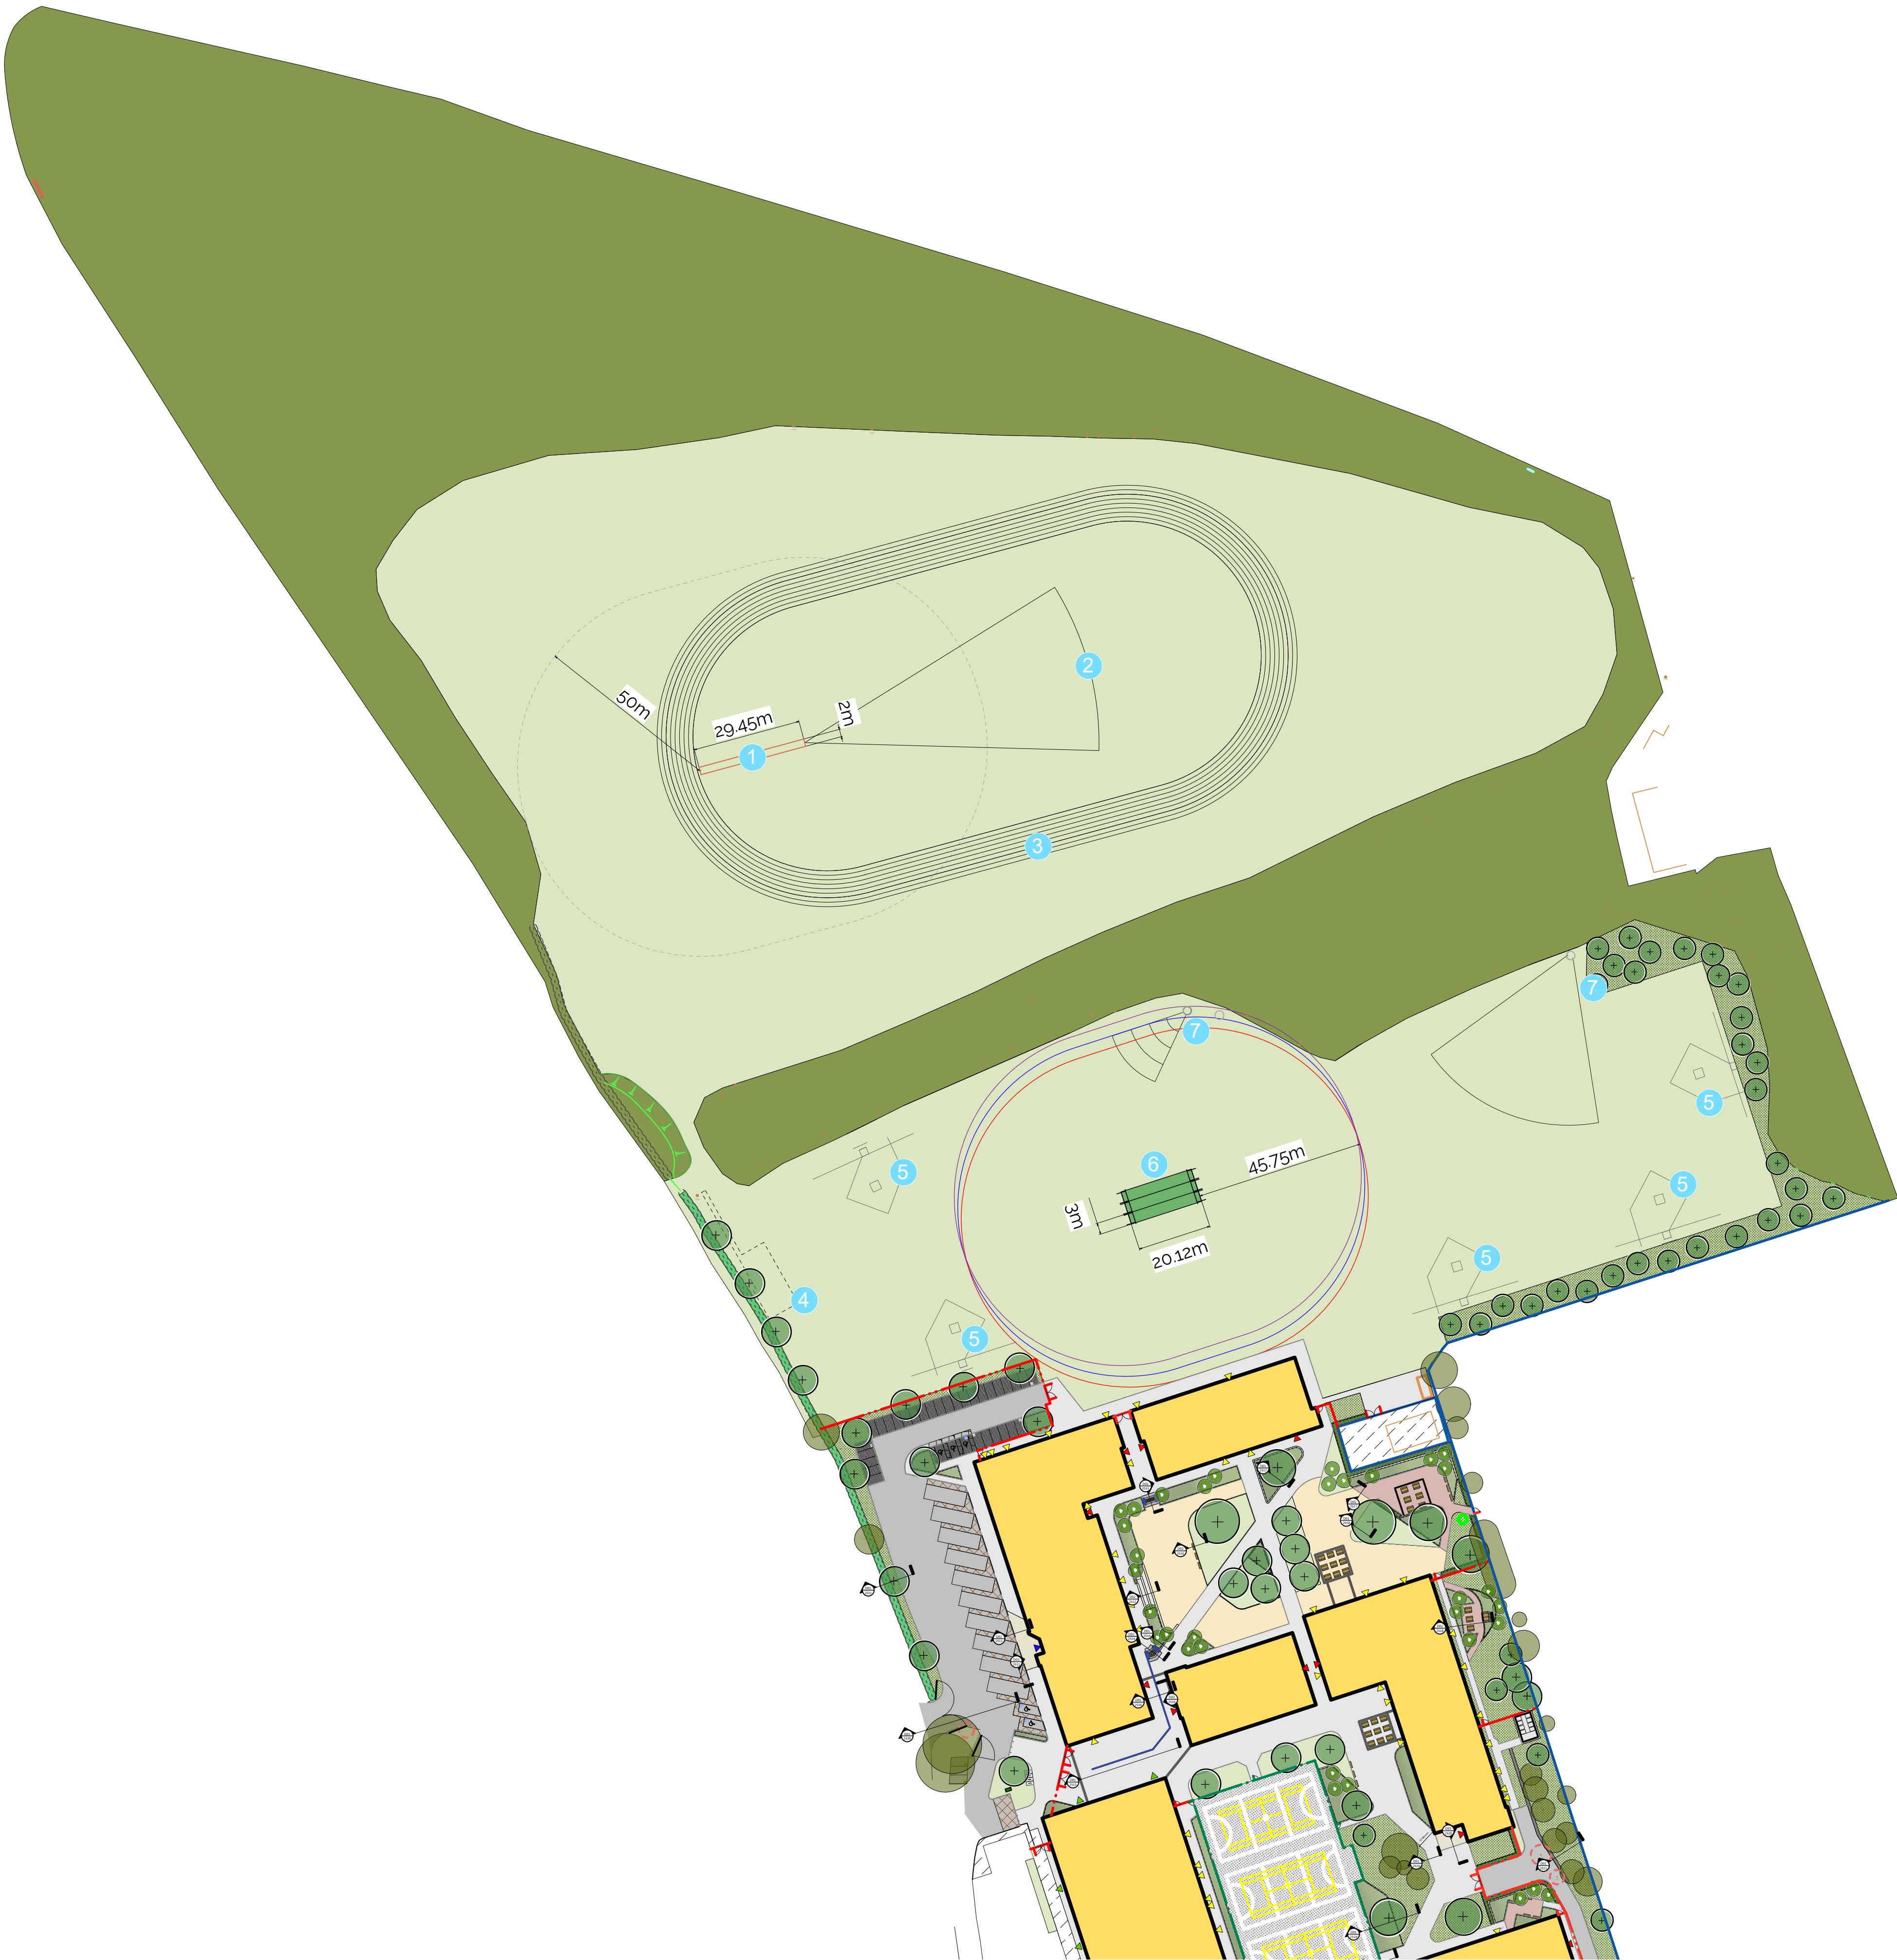

- 1 Existing artificial cricket wicket with full size international outfield provided.
- 2 Javelin marked out with cricket wicket used for the run up as currently marked out on site.
- 3 8 lane 400m running track
- 4 Reinstated long jump pit
- 5 Rounders
- 6 3no. grass cricket wicket with a minimum senior sized outfield provided measuring 45.75m from the middle wicket
- 7 Discus and shot

P08	S5	AH	29/06/26	Additional trees added due to planning authority request. Long jump position amended. Final position to be agreed with school.
P07	S5	BB	04/05/26	Stage 4a Issue
P06	S5	BB	10/02/26	4no trees omitted from above the northern car park following BNG results
P05	S5	TJ	28/01/26	Cricket pitch amended
P04	S5	TJ	07/01/26	Title block updated
P03	S5	TJ	18/12/25	S5 Issue
Rev	Status	Appr	Date	Revision Notes

Note: All Dimensions must be checked on site and not scaled from this drawing.
All cross references are to the latest revision of the relevant drawing or specification being referenced



Client

DFE

Contractor

BAM Construction Ltd

Job Title

Steyning Grammar School

Drawing Title

General Arrangement
Landscape Plan - Summer
Sports Provision

Status/Suitability

S5

Purpose of Issue

STAGE 4A

Scale

1:1000 @A1

Drawing size

ISO A1

Drawn

AH

Checked

LD

Date

26/09/2025

Drg

SRP1121-WWA-00-EX-D-L-2022

Rev

P08