


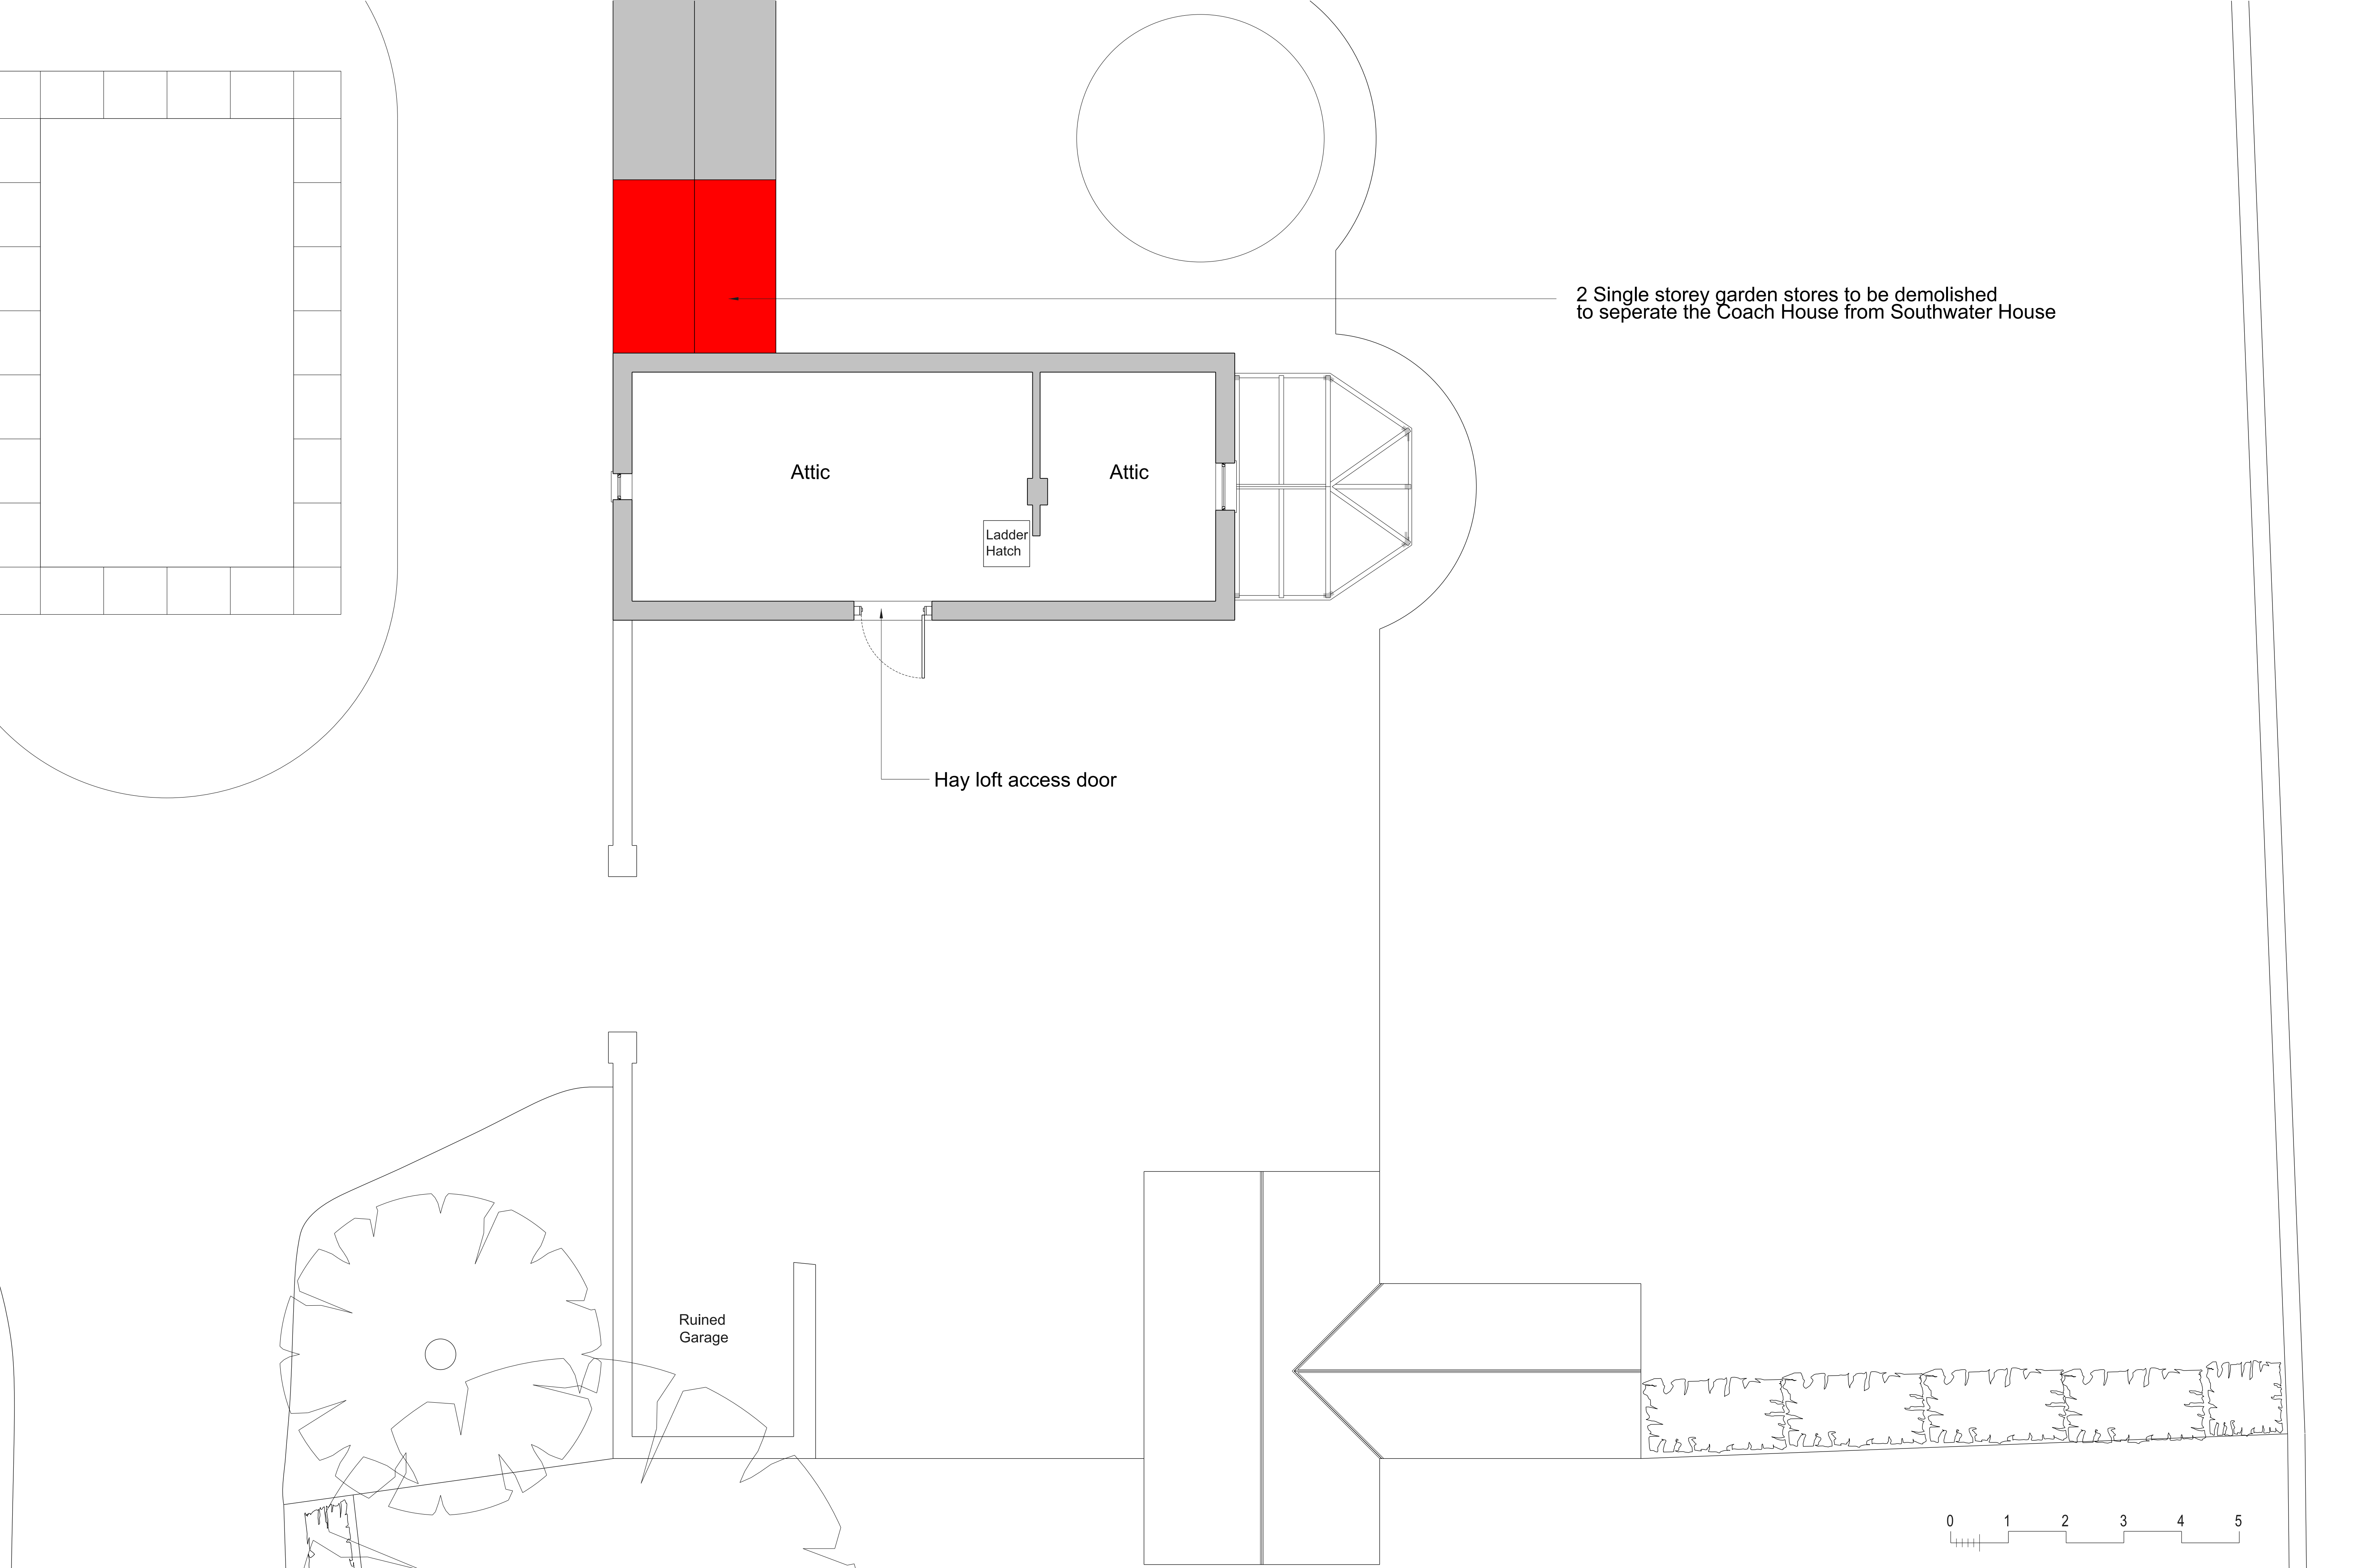

REV	DATE	DESCRIPTION
A	2026/05/05	Submitted for planning

BY	CHECKED
FS	FS

General Notes:
1. No dimensions to be scaled from this drawing.
2. All dimensions to be verified on site.
3. All dimensions are in mm's unless otherwise noted.
4. Any discrepancies found between this drawing and other documents should be referred immediately to the consultants.

