


Dimensions are not to be scaled from this drawing

57.1m

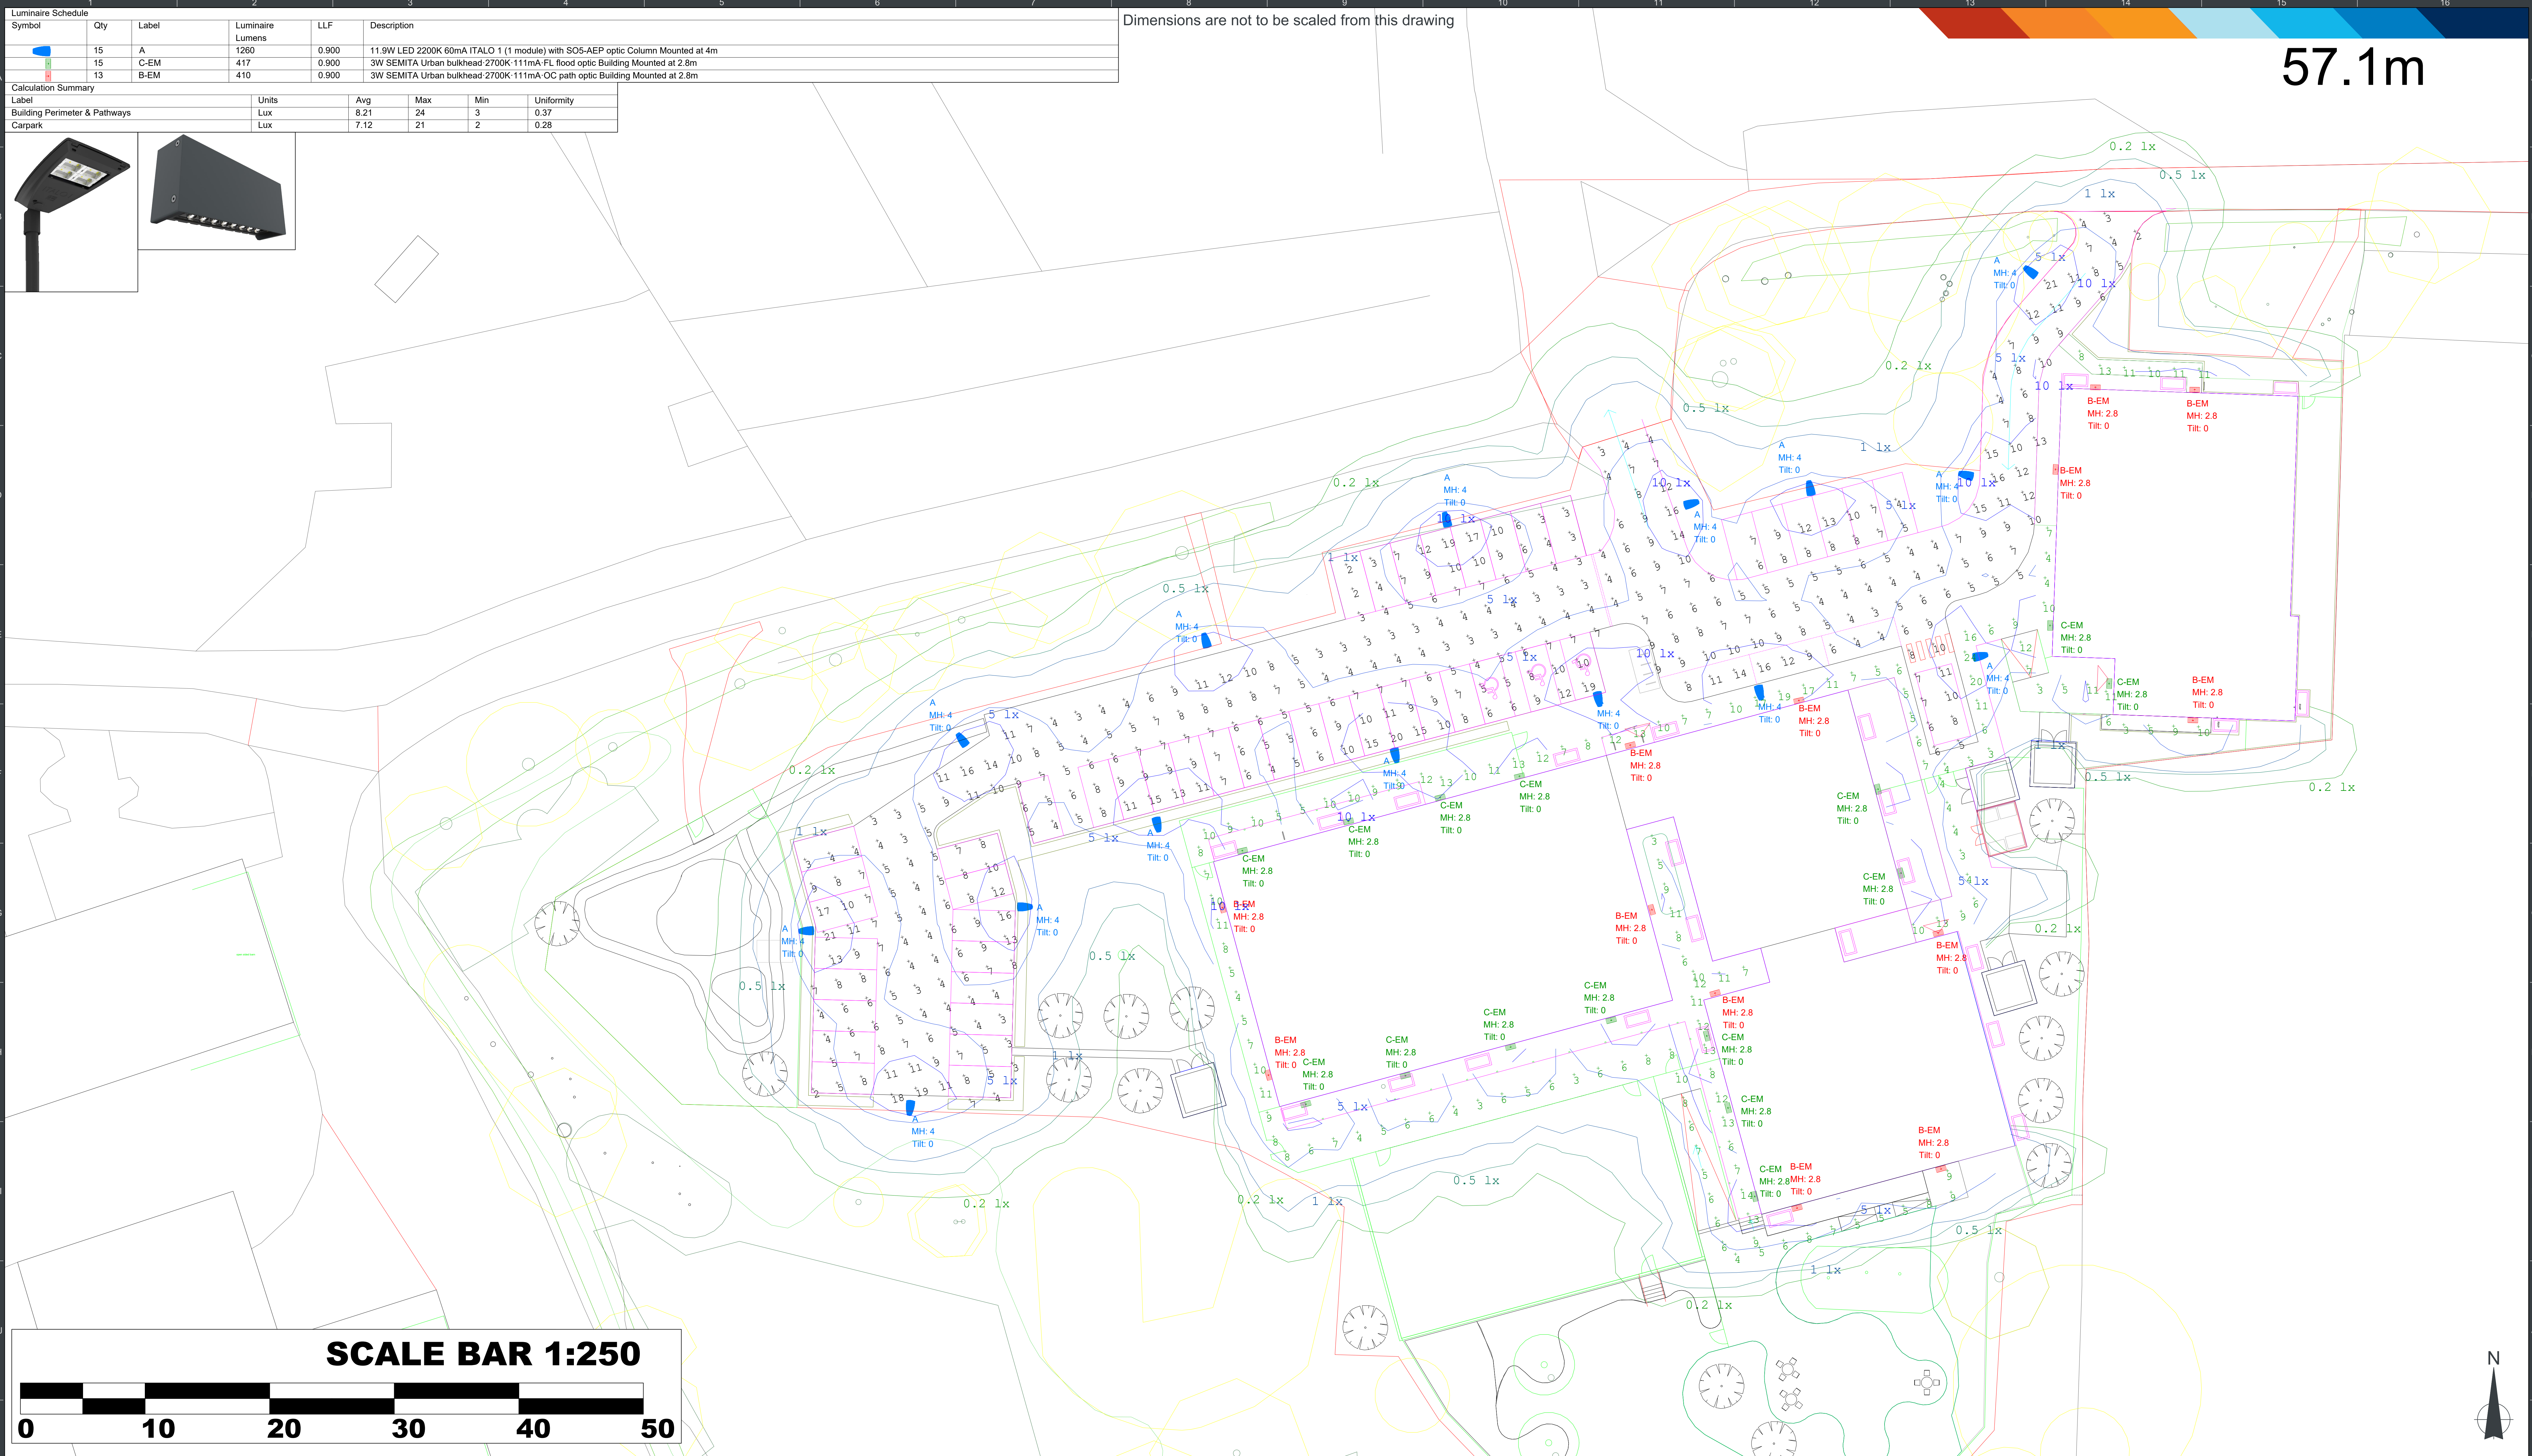

Ingfield Woodview School

Designed By : Paul James

For this lighting design a 0.9mf has been used. If it differs from the maintenance plan for this project then you must advise us accordingly



Kingfisher Lighting

A division of the **LUCECO** group

[illegible]

For more information on EV charging for your installation please visit www.sync.energy or click the image

A1