


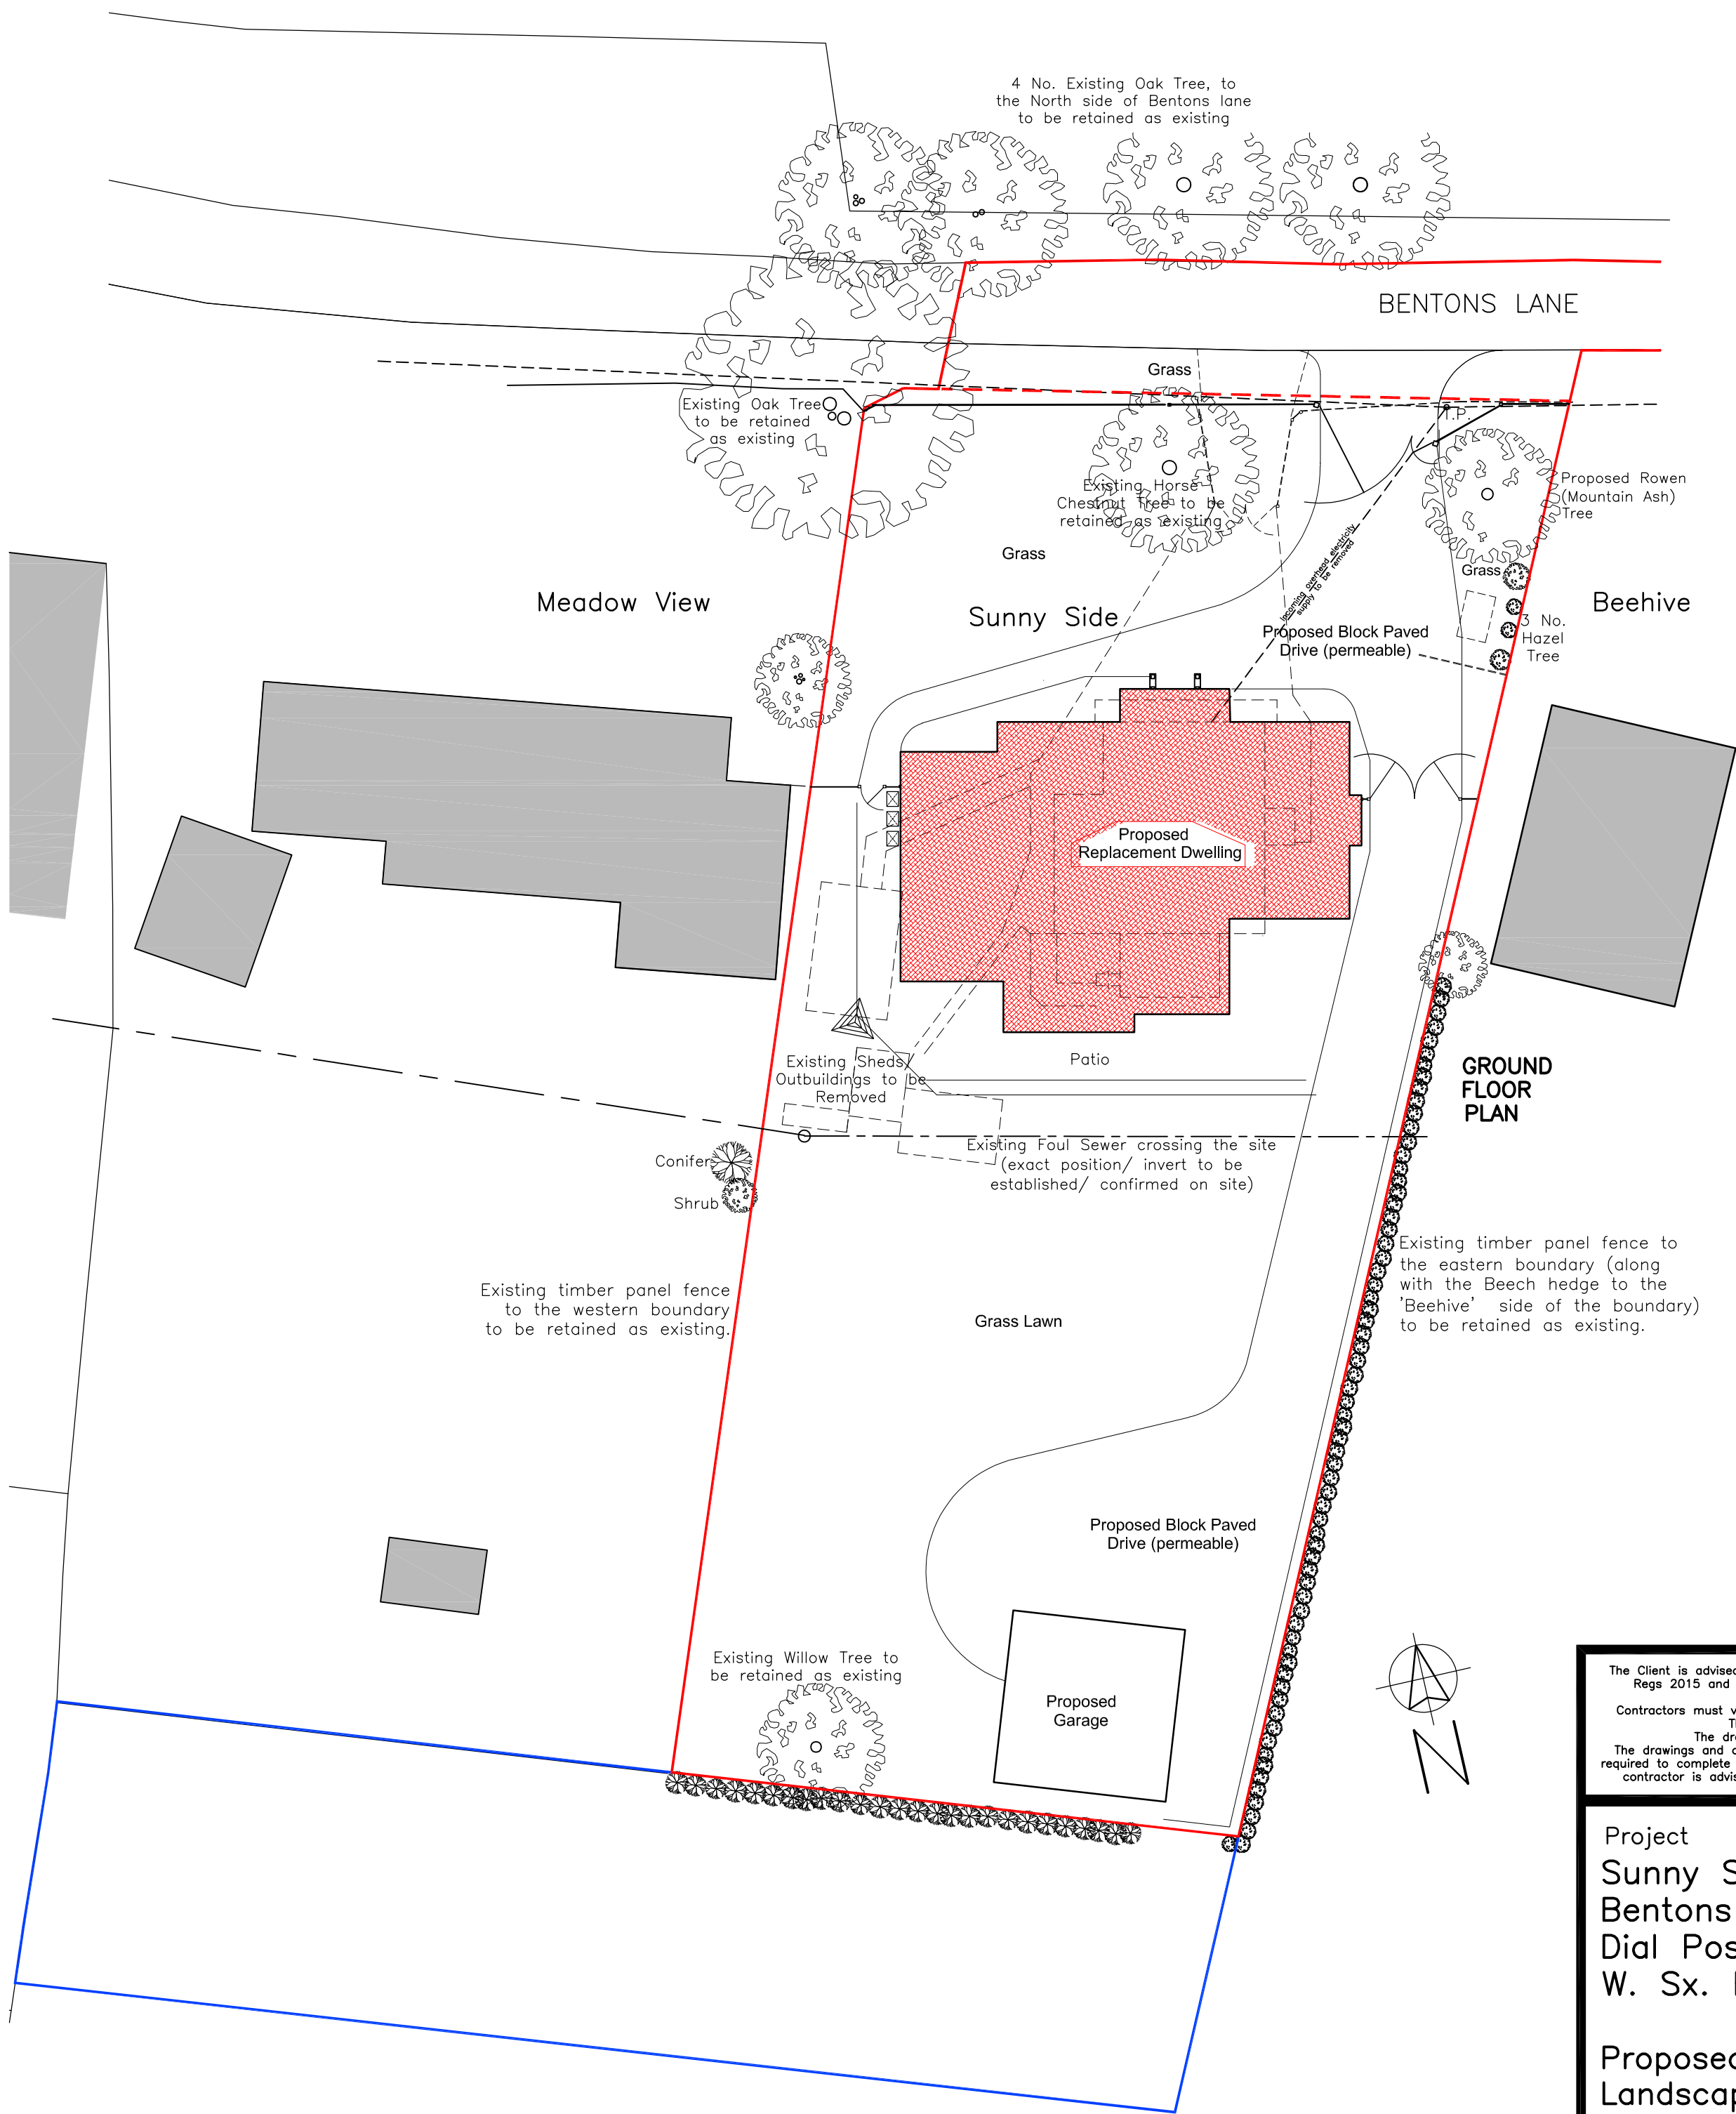

This Drawing is to be read in conjunction with dwg. No. 589-01 to 08 Inclusive together with Structural Engineers Cal's/ Drawings/ Details at all times



Scale Bar 1:200

A	In/out drive removed proposed dwelling slightly reduced in size/ repositioned to minimise effects on existing trees to the west	18/08/26
Rev.	Description	Date

The Client is advised to ascertain and comply with his duties under the C.D.M. Regs 2015 and his obligations under the Party Wall etc. Act 1996 and Equality Act 2010 where applicable.

Contractors must verify all dimensions on site before commencing any work. The copyright of this drawing is reserved.

The drawing must not be disclosed without authority

The drawings and drawing notes do not purport to cover each and every item required to complete the project, the notes are not a specification of works, the contractor is advised to verify the full extent of the works with the client.

Project

Sunny Side
Bentons Lane
Dial Post,
W. Sx. RH13 8NW

Proposed Replacement Dwelling
Landscape Plan as Proposed

Client

Mr. D.C. Wenman &
Miss L. Wenman

Drawing no.	589- 07 (A2)	A
Scale	1 : 200	Date Jan. 2026

KG DESIGNS

ARCHITECTURAL CONSULTANT

Longacre, Bentons Lane, Dial Post,
Horsham, West Sussex RH13 8NW
Tel : 01403 711666
E-MAIL : kgd@kgdesigns.com