


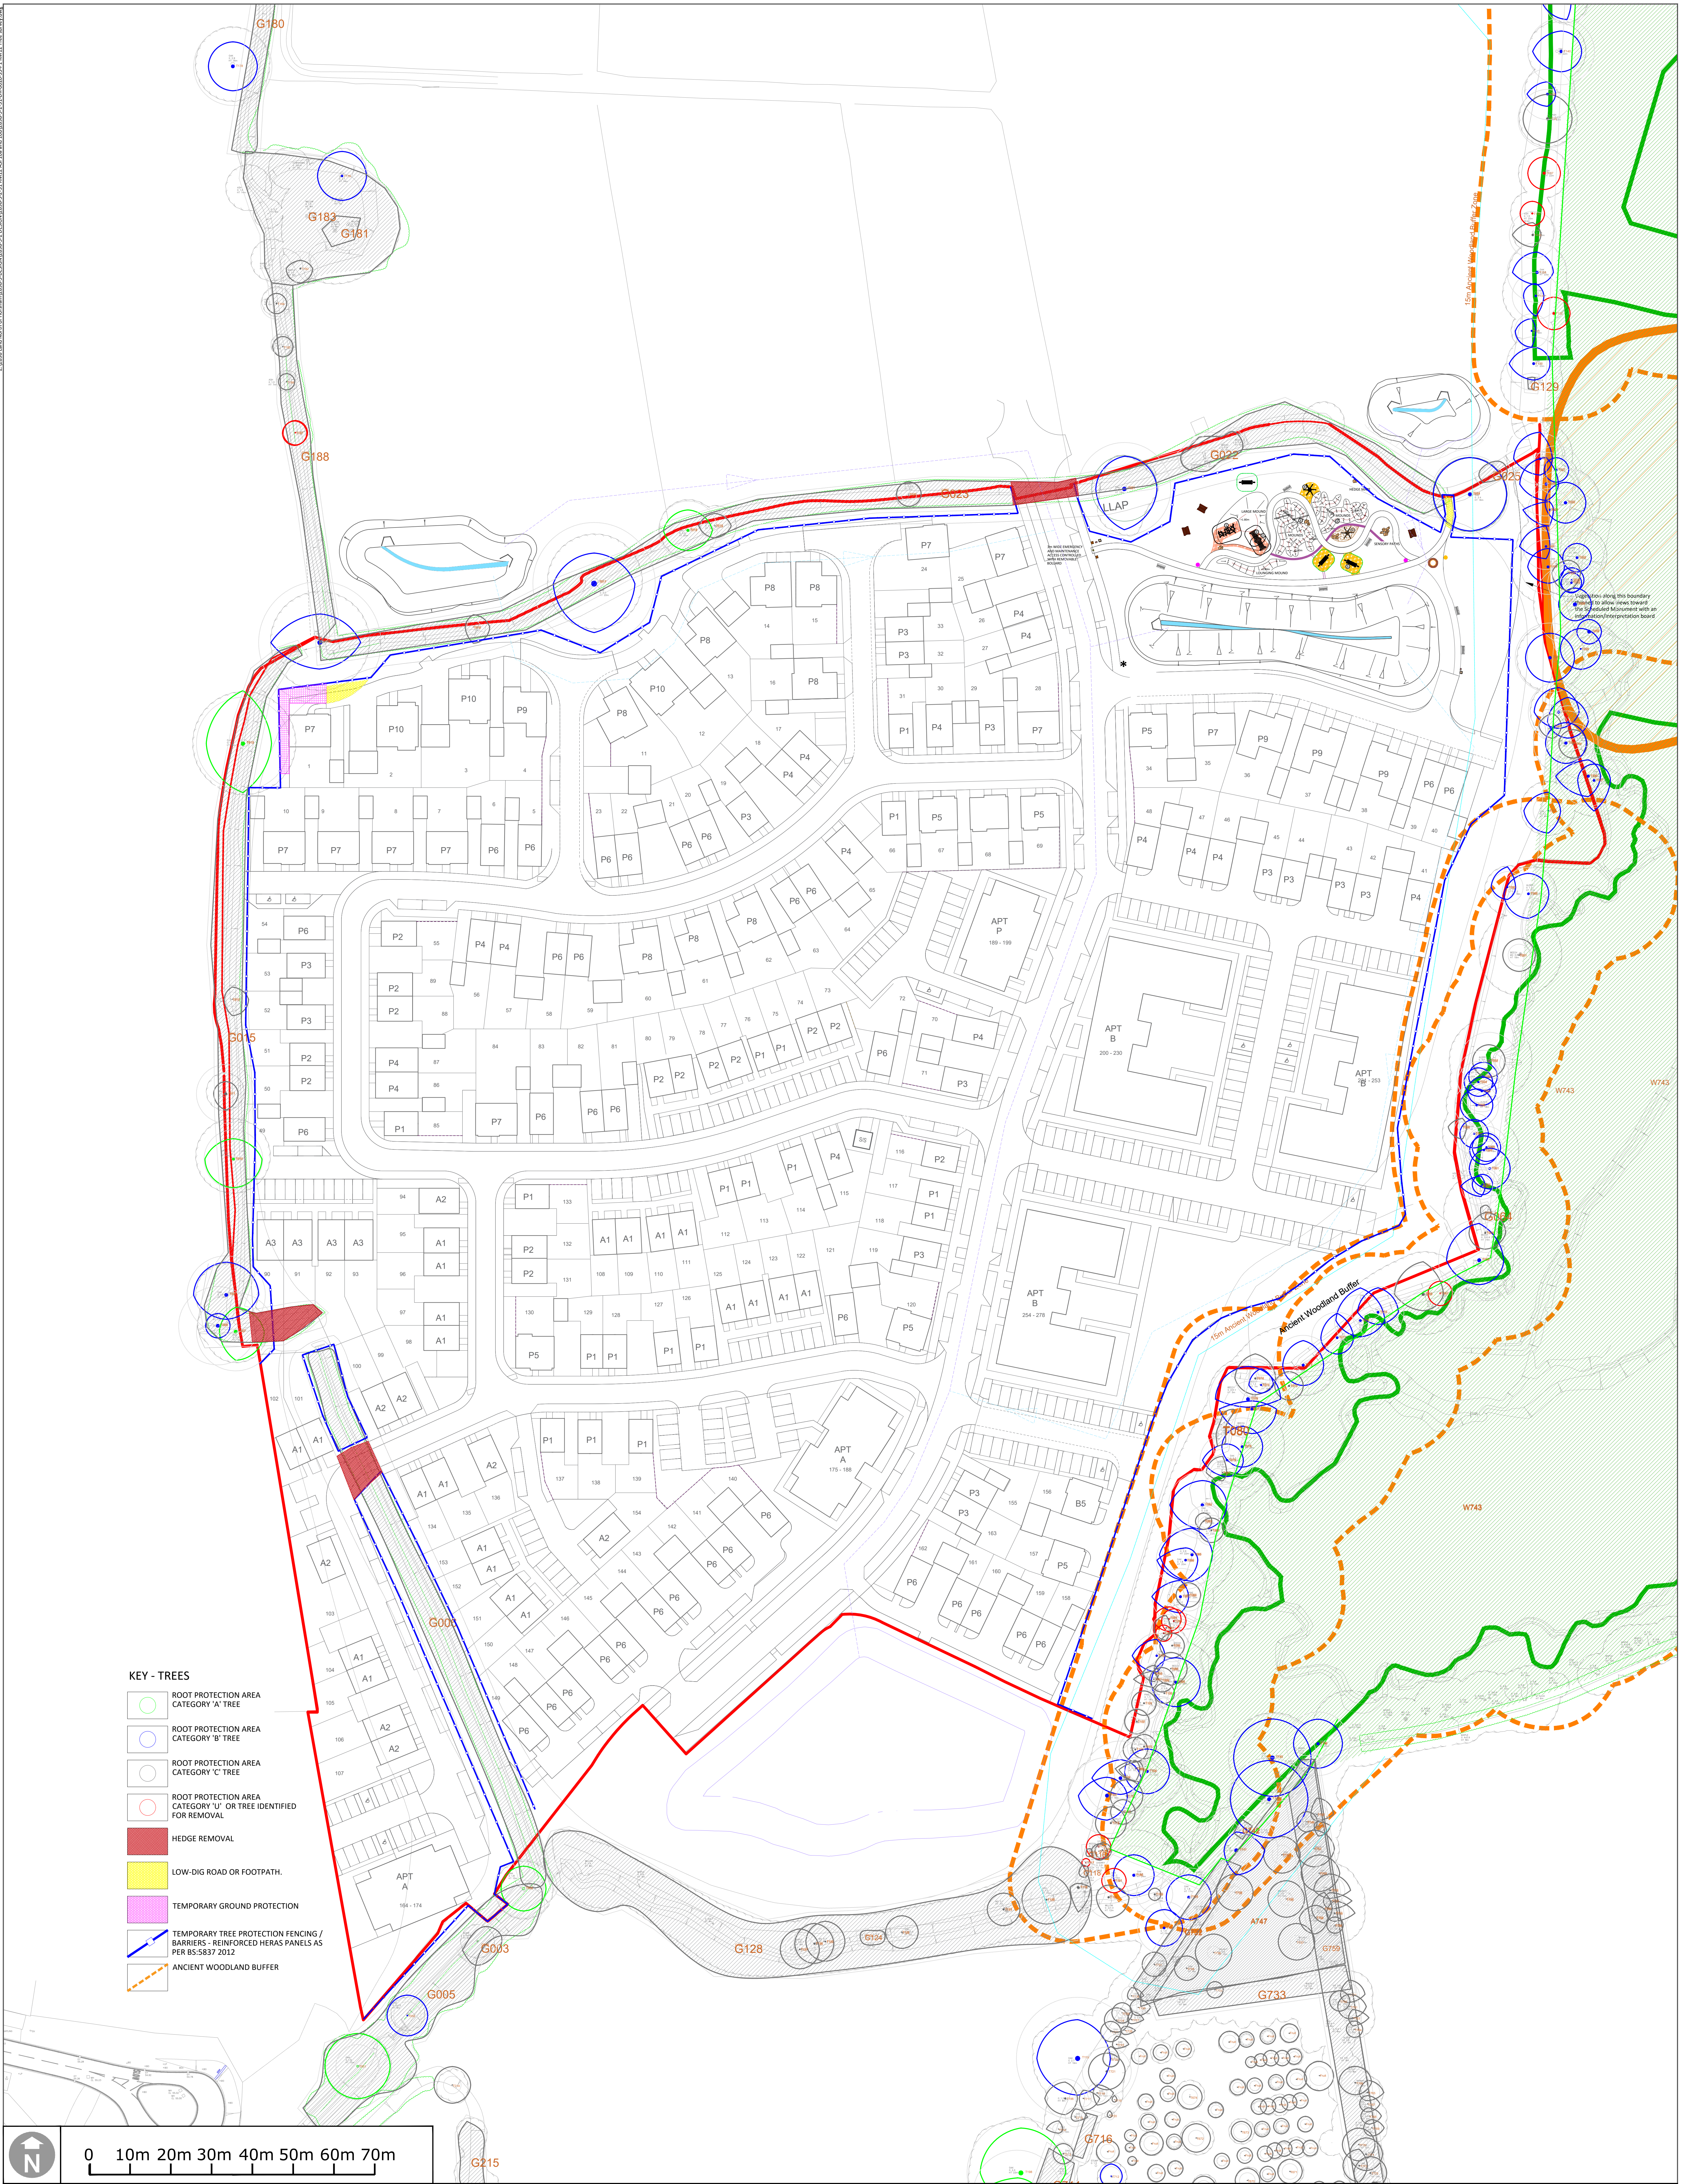

Drawing Revision

Rev.	Date	Description	Drawn	Checked
P1	16/06/2026	First draft issued to client.	PG	PG
P2	23/06/2026	Updated following comments	AvB	PG

Client

LEGAL AND GENERAL (STRATEGIC LAND NORTH HORSHAM) LIMITED

Project

LAND NORTH OF HORSHAM

Drawing Title

RM12 - TREE SURVEY

Scale

1:500

Sheet Size

A0

Date

23/06/2026

Client Ref.

-

Drawing Ref.

2898-5-2-31

Drawing No.

DR-0020

Version

S5-P2

Status

PLANNING

DAVID JARVIS ASSOCIATES

DAVID JARVIS ASSOCIATES LIMITED
1 Tennyson Street Swindon Wiltshire SN1 5DT
t: 01793 612173
e: mail@davidjarvis.biz
w: www.davidjarvis.biz