




Z:\2898 Land North of Horsham\2898-5-5-FRN\DETAILS\2898-5-5-FRN-FRN-0008-P1 Litter Bin.dwg

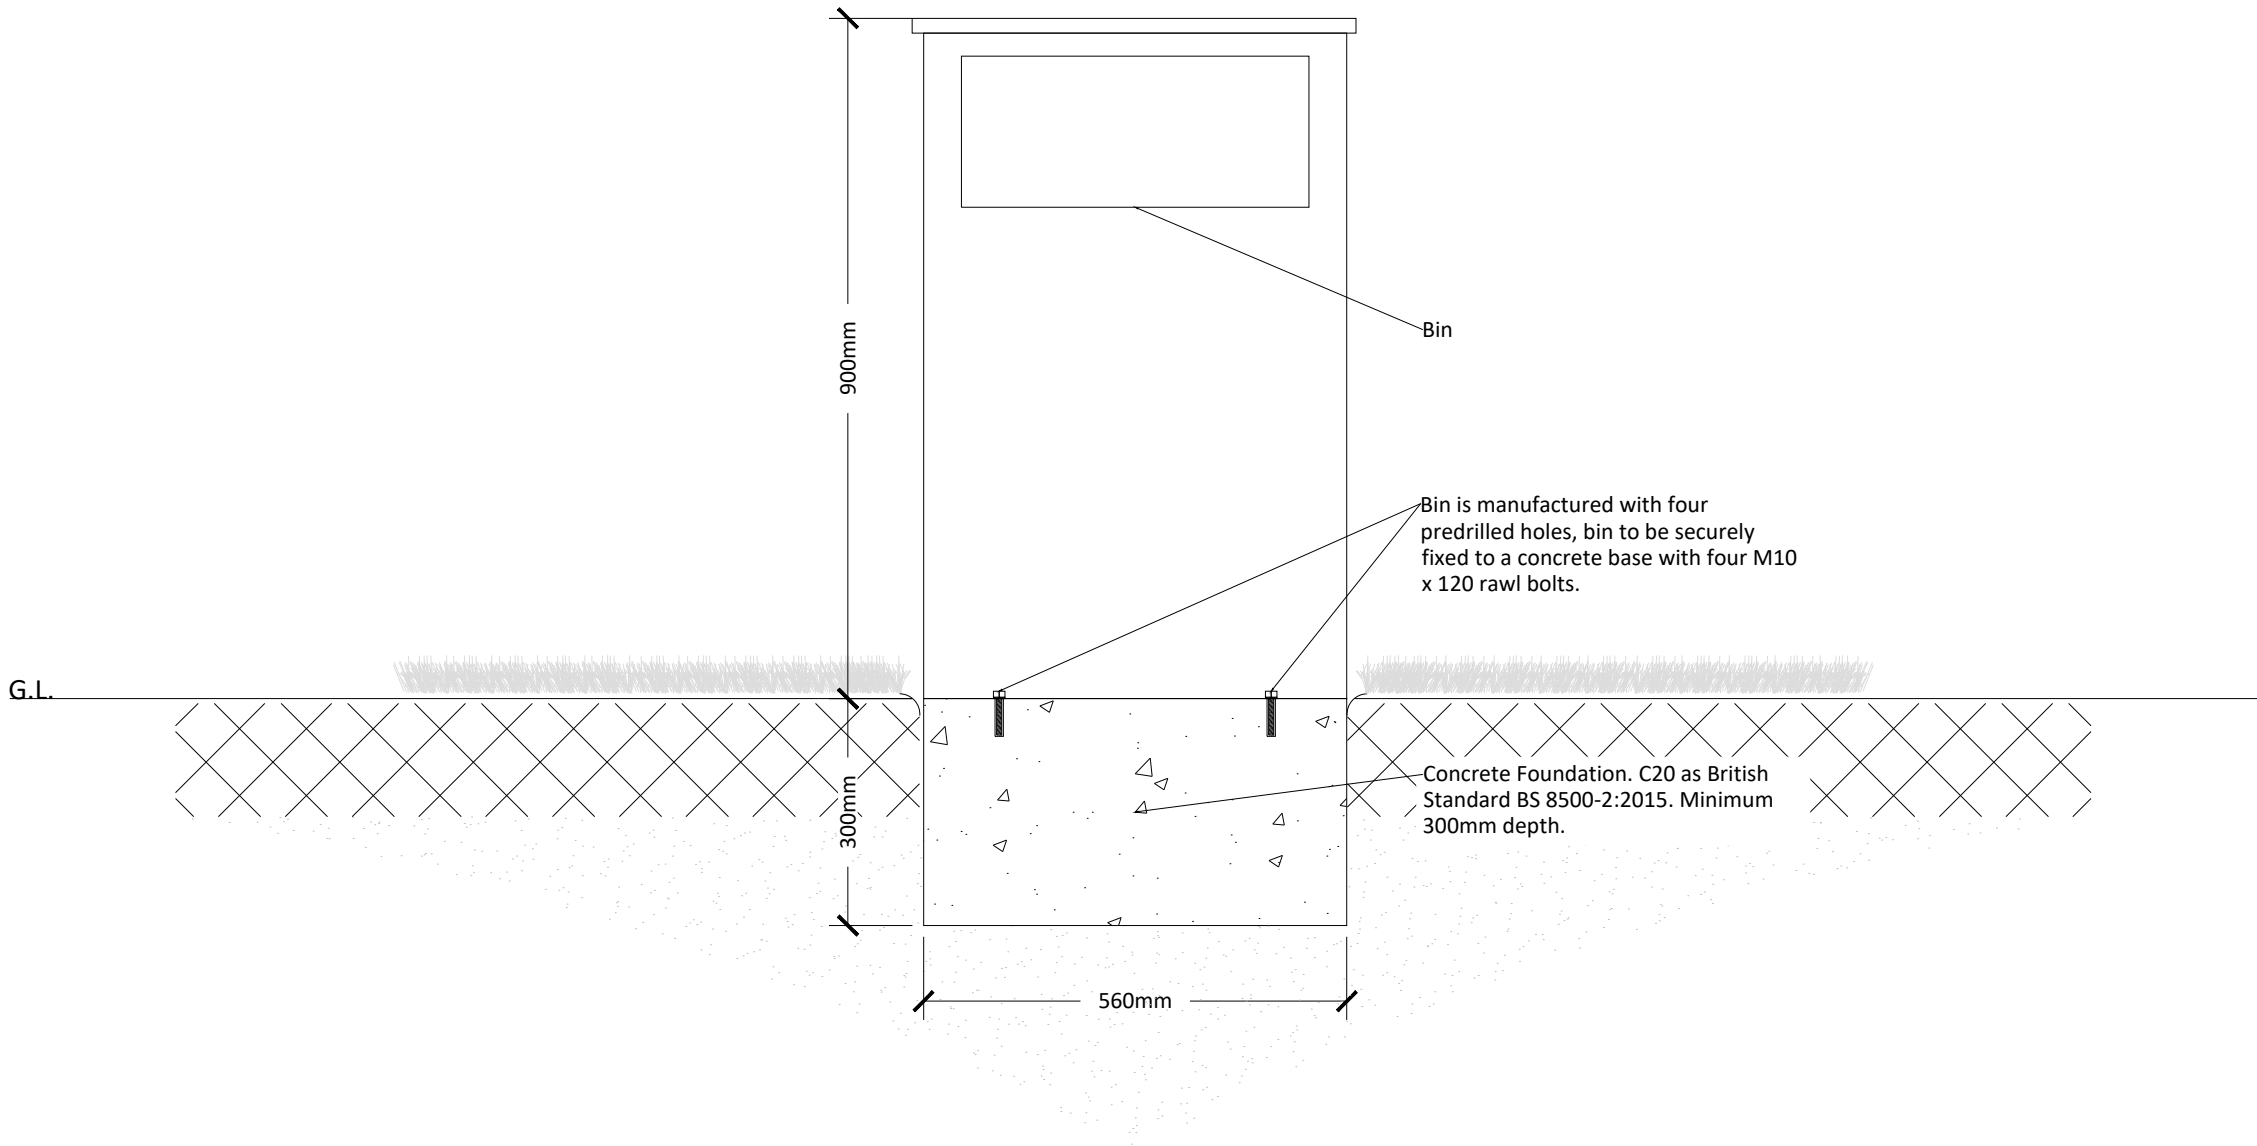

**PRODUCT DETAILS**  
Manufacturer: Broxap Ltd.  
Address: Rowhurst Industrial Estate  
Chesterton  
Newcastle-under-Lyme  
ST5 6BD  
Telephone: 01782 564411  
Email: info@broxap.com

Product: Winchester Canopied Litter Bin  
BX17 4035  
Materials: Manufactured from Iroko, with a fully galvanised internal metal frame  
Finished in Sikkens Teak and Wax  
Dimensions: Height: 900mm  
Diameter: 560mm  
Capacity: 90 Litres  
Features: Two litter posting apertures  
Complete with standard slam shut lock system utilising 'T' bar key  
To Manufacturer's recommendations and designs.

Installation:

| Drawing Revision |            |                            |     |     |
|------------------|------------|----------------------------|-----|-----|
| Rev.             | Date       | Description                | Drn | Ckd |
| P1               | 09/11/2022 | First issue.               | GR  | PG  |
| P2               | 18/03/2023 | Amended to client comments | PG  | PG  |
| P3               | 30/03/2023 | Amended to client comments | PG  | PG  |
| P4               | 11/08/2023 | Amended to client comments | GR  | PG  |

Status

**DAVID JARVIS ASSOCIATES**  
DAVID JARVIS ASSOCIATES LIMITED  
1 Tennyson Street Swindon Wiltshire SN1 5DT  
t: 01793 612173  
e: mail@davidjarvis.biz  
w: www.davidjarvis.biz

Client  
**LEGAL & GENERAL (STRATEGIC LAND NORTH HORSHAM) LIMITED**

Project  
**LAND NORTH OF HORSHAM**

Drawing Title  
**LITTER BIN**

|                      |                                     |                                   |                         |
|----------------------|-------------------------------------|-----------------------------------|-------------------------|
| Scale<br><b>1:10</b> | Sheet Size<br><b>A3</b>             | Date Plotted<br><b>22/09/2023</b> |                         |
| Client Ref.<br>-     | Drawing Ref.<br><b>2898-5-5-FRN</b> | Drawing No.<br><b>0007</b>        | Version<br><b>S5-P4</b> |

